



0 1 2 3 4 5m



SECTION THROUGH OUTRIGGER

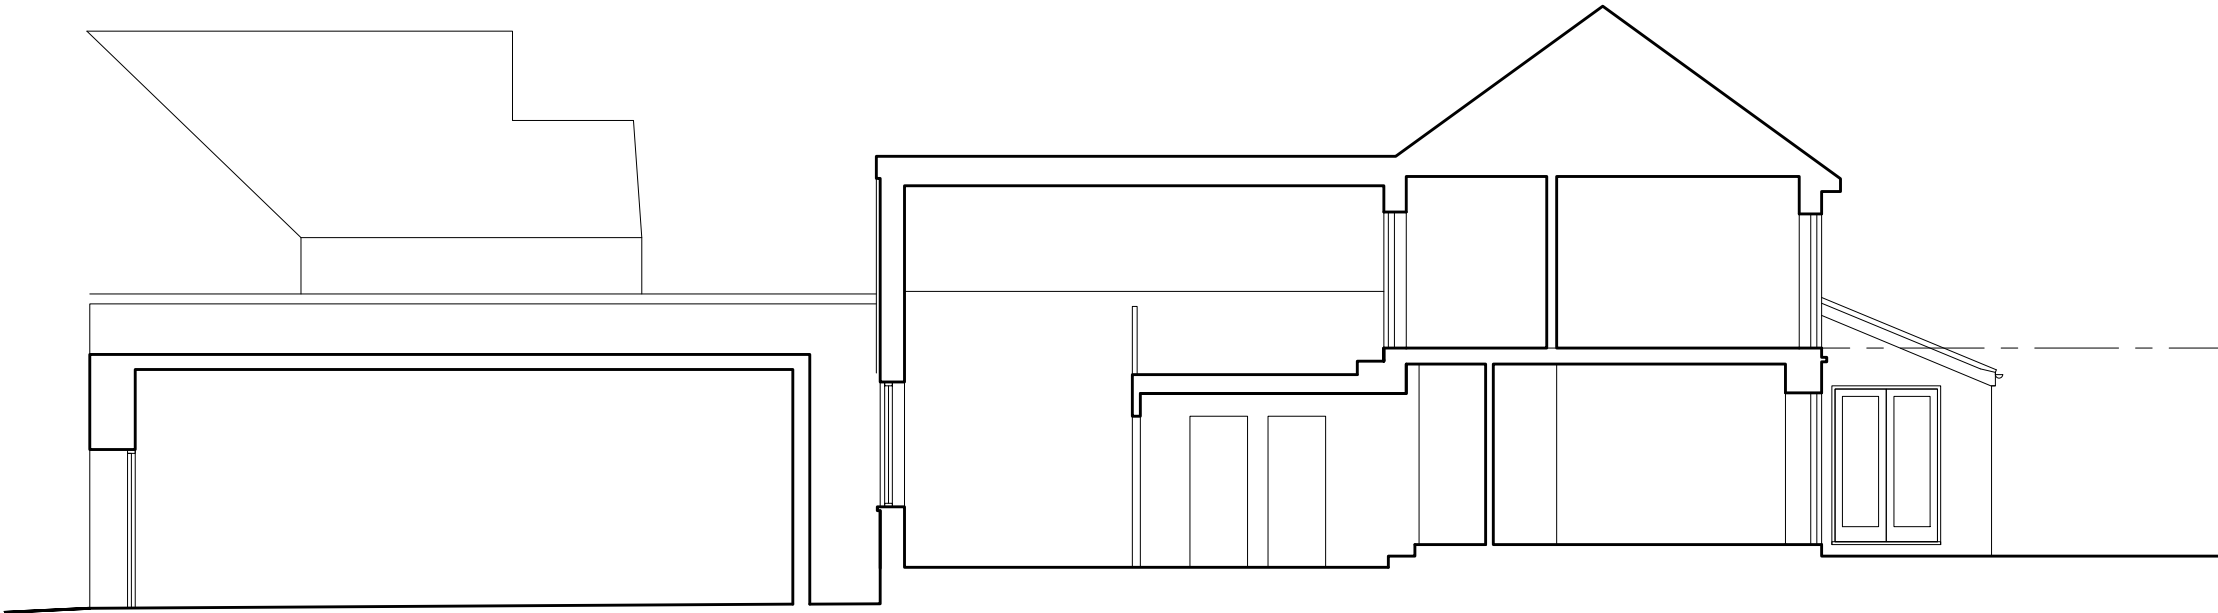

LONGITUDINAL SECTION

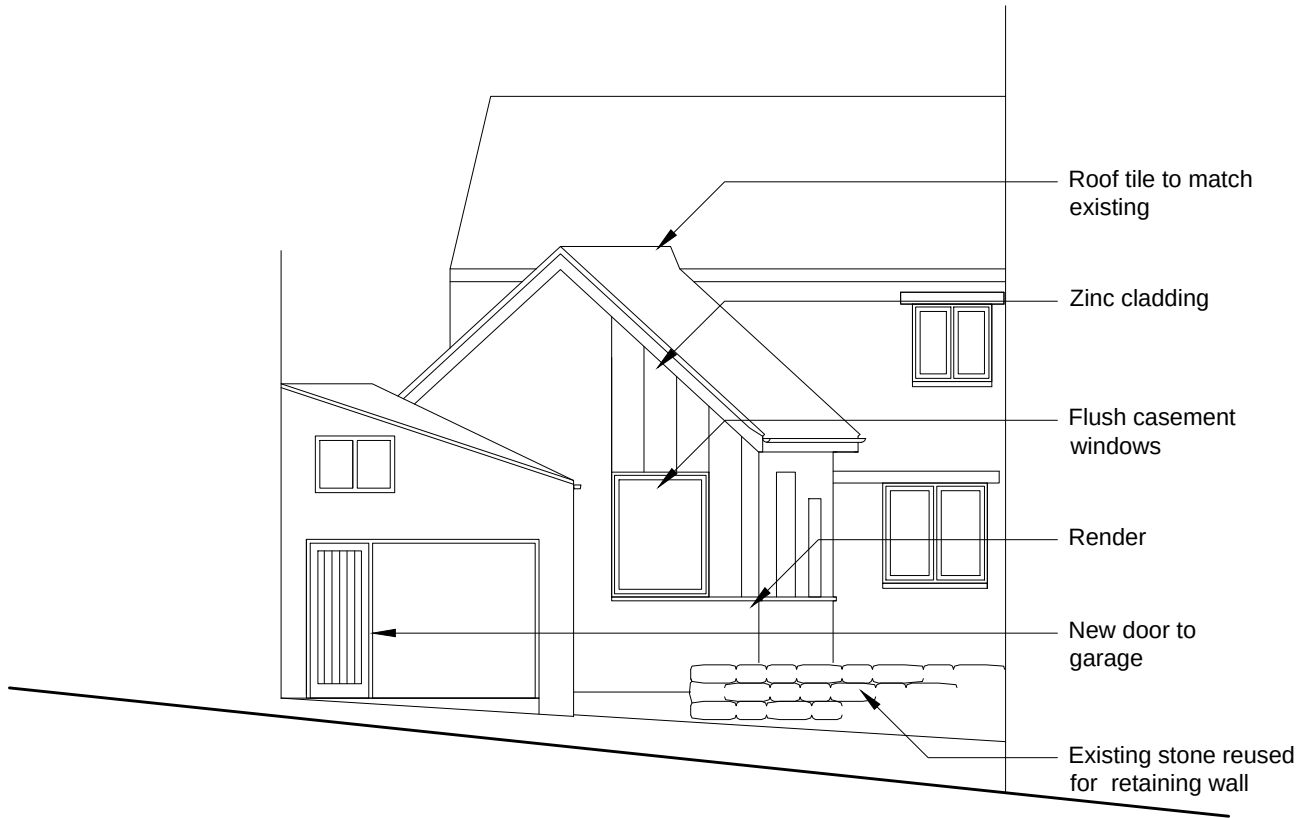

FRONT (STREET) ELEVATION

B	Mar'26	Extension roof height reduced
A	Mar'26	Boundary gutter amended

Rev	Date	Description
-----	------	-------------



C3 Design Limited
3 Harestock Road
Winchester
SO22 6NS

T 0845 458 1544

site
Wendy Cottage, Back Hill,
Malmesbury SN16 9BT

title
Proposed Elevation and Section

date	Feb'26	scale	1:100@A3
job	941	drawing no	/P07
		rev	B