



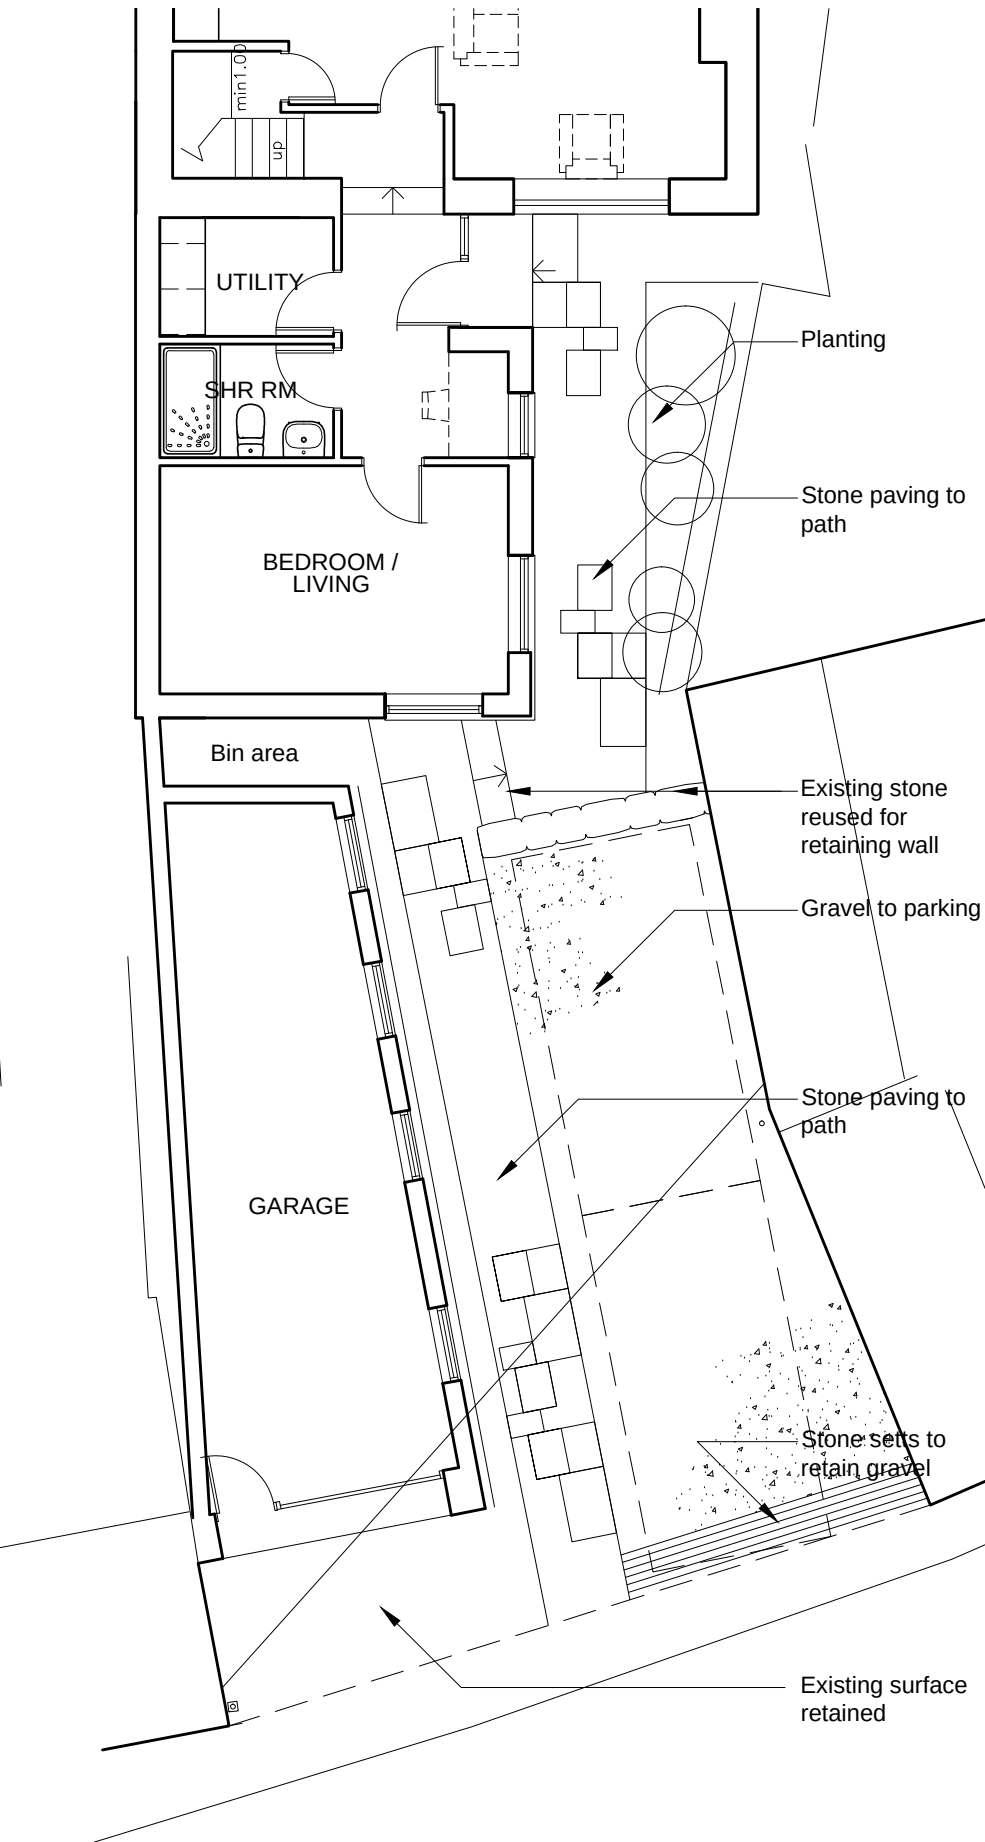

FRONT GARDEN PLAN

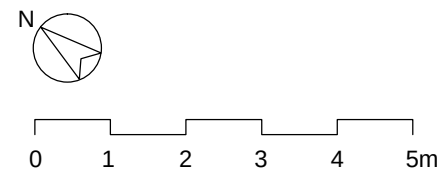

SECTION THROUGH PARKING



A Mar'26 Extension roof height reduced and parking amended		
Rev	Date	Description

C3

C3 Design Limited
3 Harestock Road
Winchester
SO22 6NS
T 0845 458 1544

site
Wendy Cottage, Back Hill,
Malmesbury SN16 9BT

title
Proposed Parking Plan and Section

date Mar'26		scale 1:100@A3
job 941	drawing no /P11	rev A