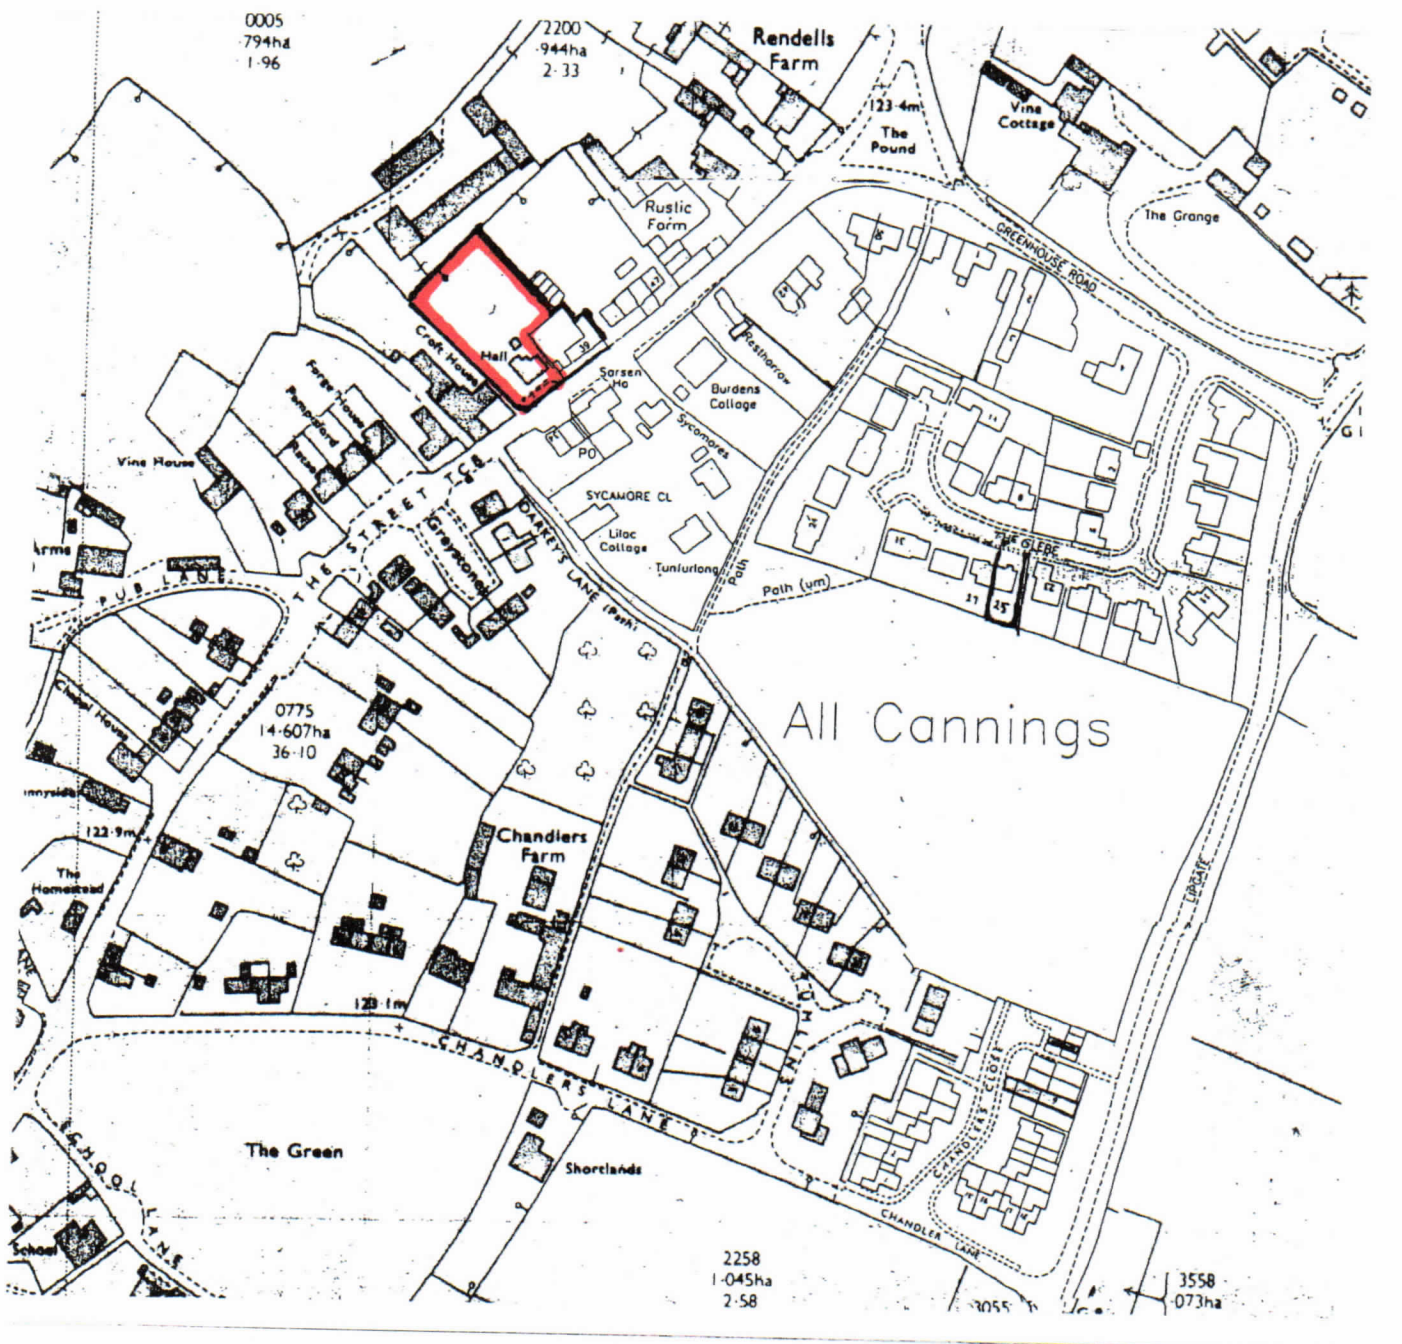


Site: All Cannings Village Shop

Plan: Location

Scale: 1:1250