


**Refer to Drg RD 18-02
for location and context**

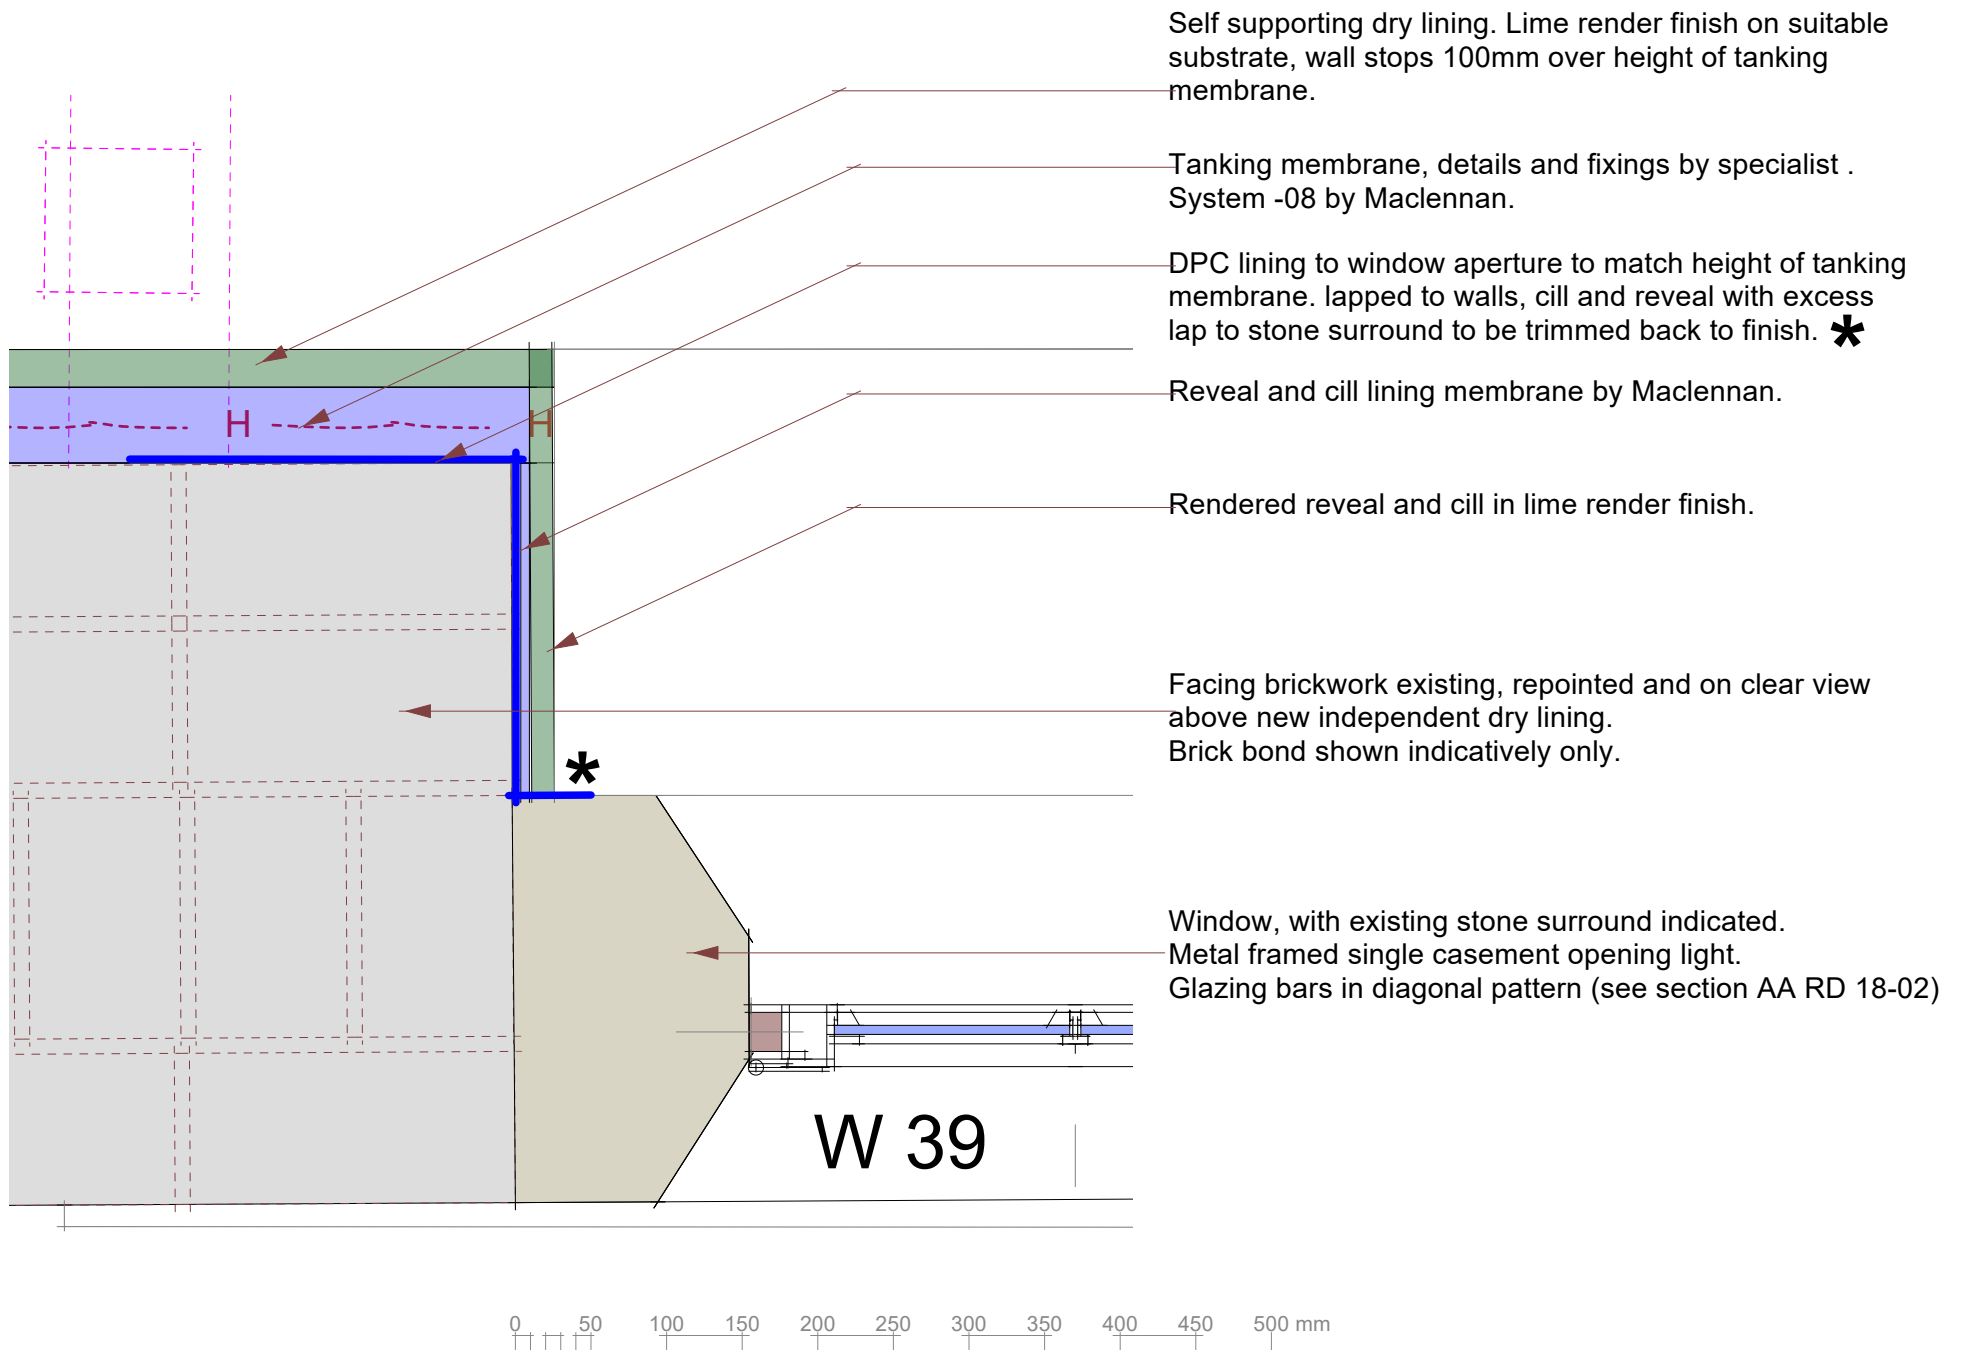

 **Jamb Detail W 39**
Scale: 1:5

[illegible]

CLIENT:
C Sage

PROJECT:
Roche Old Court

DRAWING:
**Basement
W39 jamb detail**

DATE:
September 2025

SCALE: 1:5
SIZE: A3
JOB NO: 2022044
DWG NO: MH 32
REV: #

M A S K E R
A R C H I T E C T S

Winchester Business Centre, 10 Parchment St, Winchester, SO23 8AT
T-07810482030 E-scot@maskerarchitects.co.uk

www.maskerarchitects.co.uk