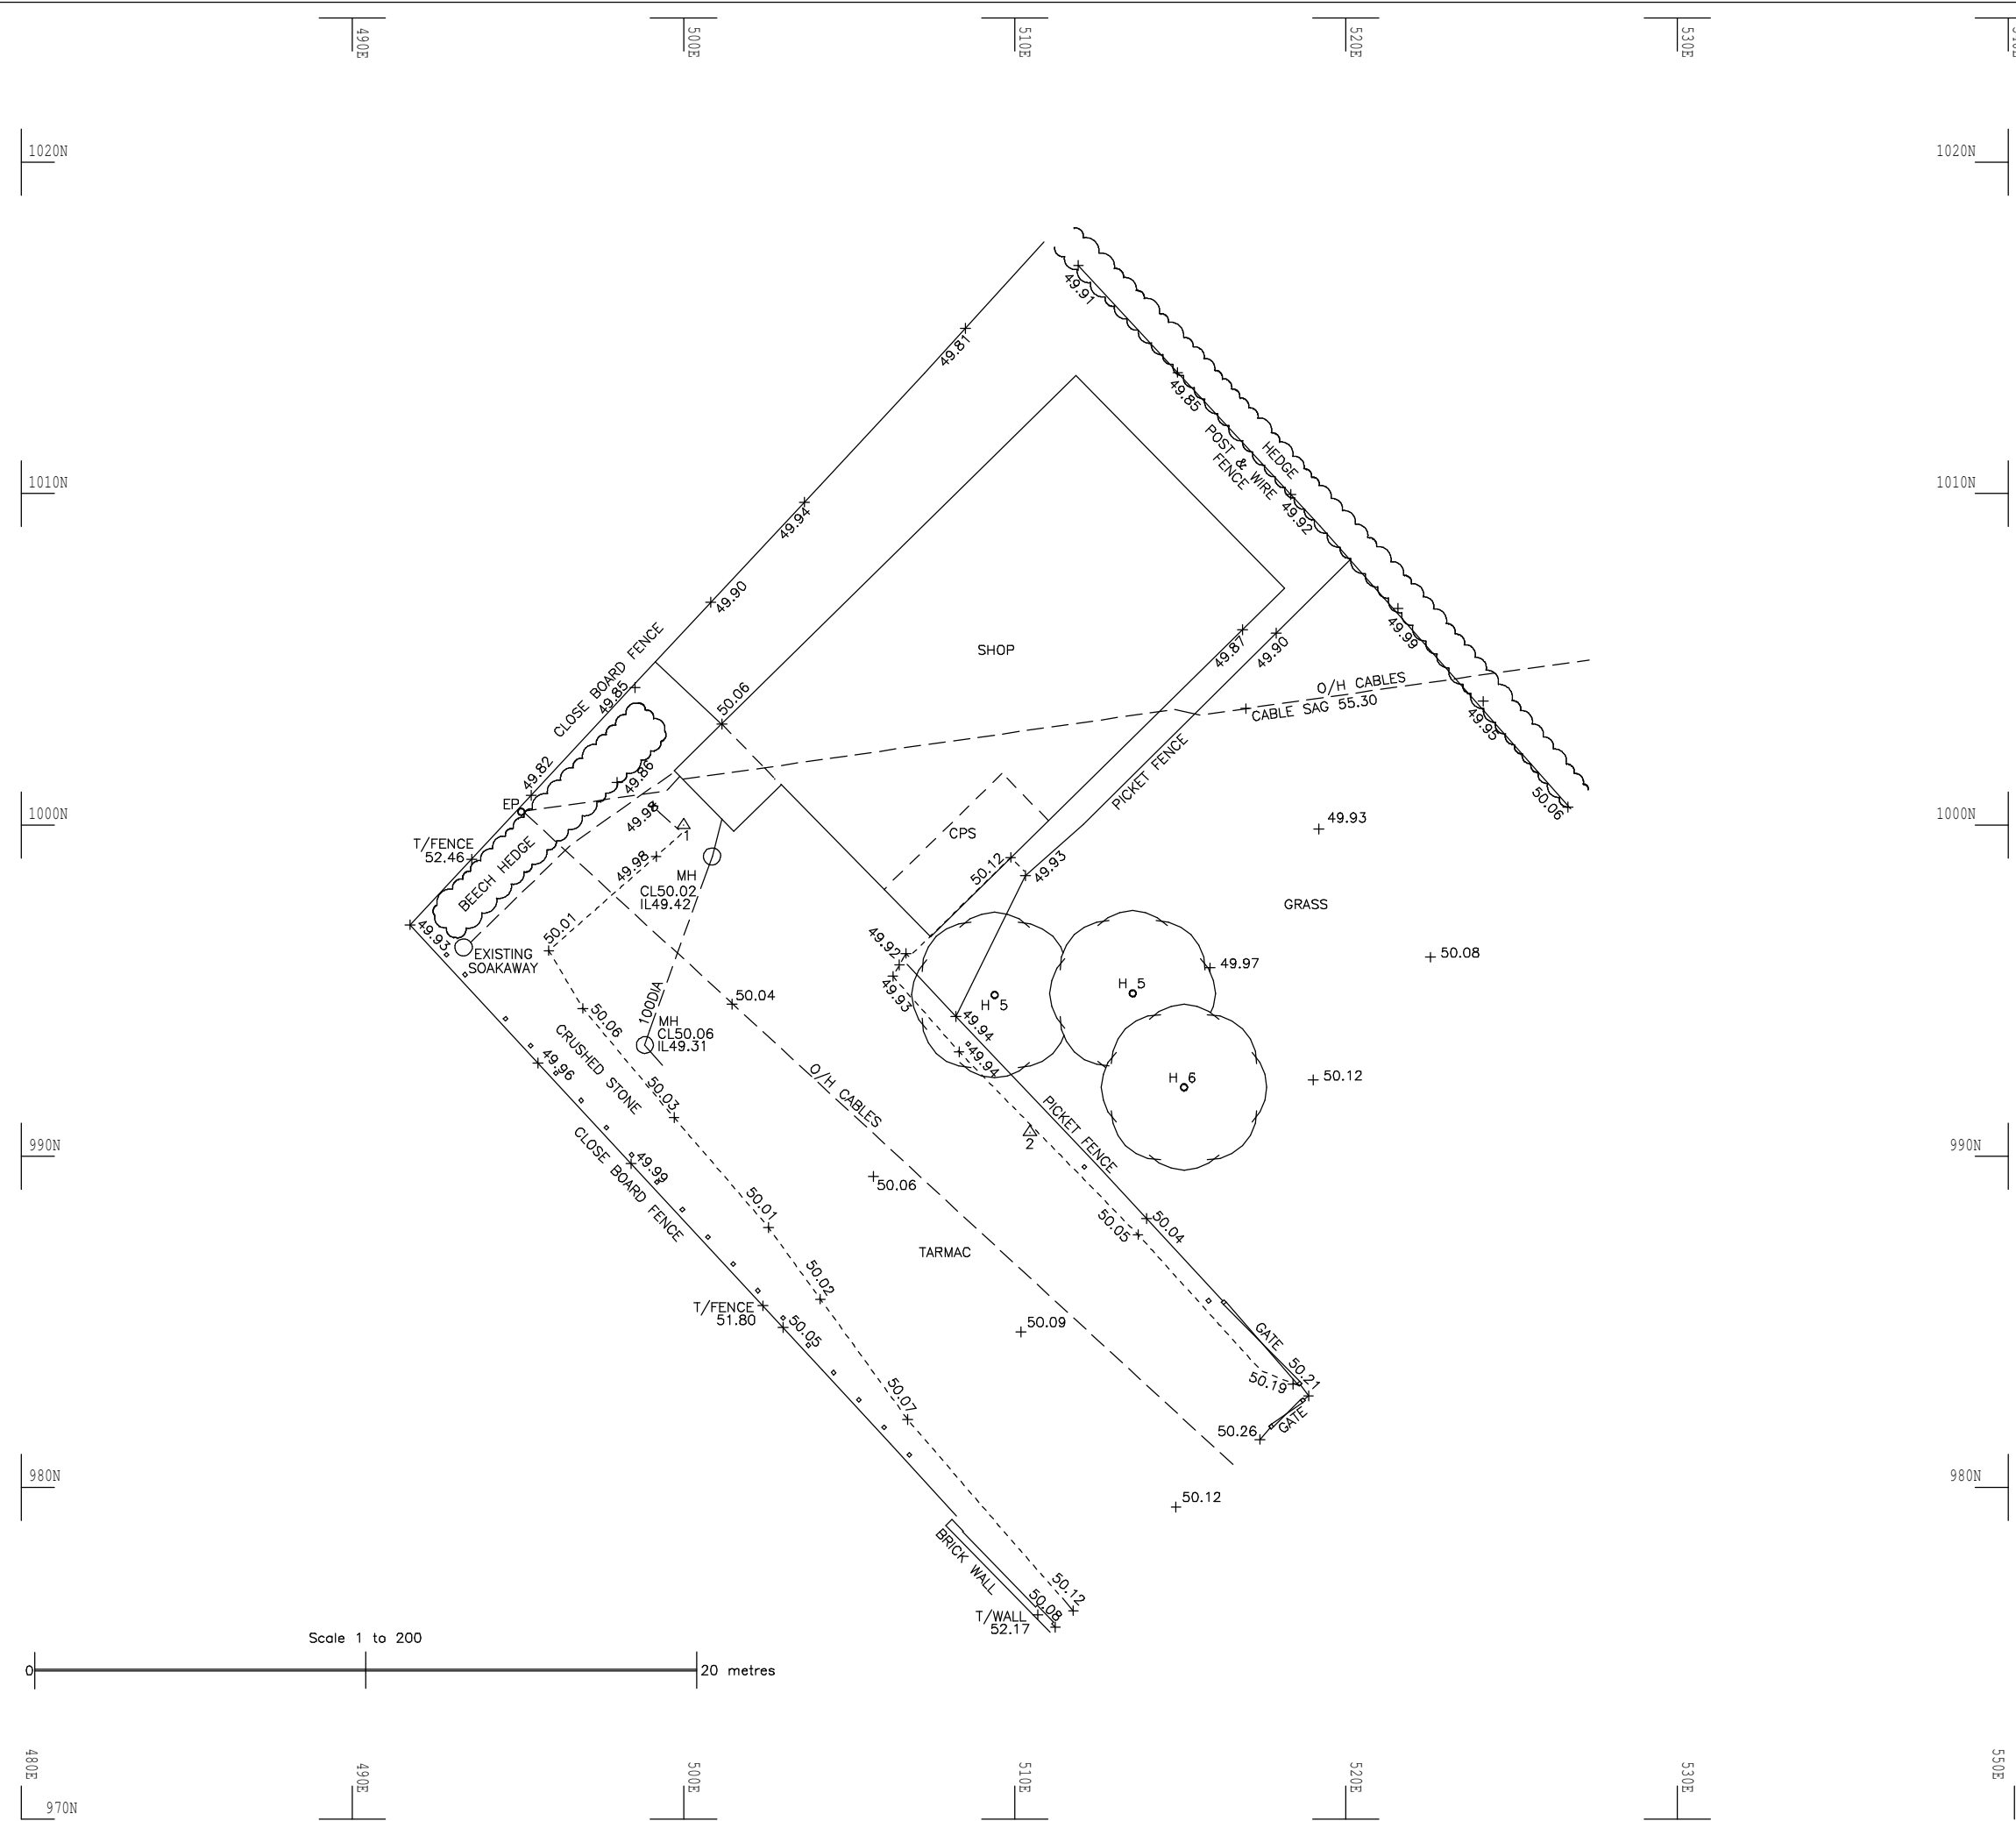


INDICATIVE

Notes :

Station	Easting	Northing	Level
1	500.000	1000.000	50.000
2	510.457	990.738	49.999


ON DETAIL SURVEY

AB	AIR BRICK	K	KEFB
AC	AIR CONDITIONING UNIT	KD	STORM DRAIN
ACU	AIR COMPRESSOR	LP	LAMP POST
AL	AIR LINE	LT	LIGHT
ASP	ARTIFICIAL STONE PAVING	ME	MAN HOLE
AT	AIR TOWER	MLP	MILE POST
BS	BEL SHIR BEACON	MT	MONUMENT
BDY	BOUNDARY	MP	MOORING POST
BH	BORE HOLE	NB	NOTICE BOARD
BL	BED LEVEL	OH	OVER HEAD
BOL	BOLLARD	OSF	OFFSET FILL
BS	BUS STOP	OST	OIL STORAGE TANK
BT	BRITISH TELECOM	PB	POST BOX
CAB	CABINET	PE	PATH EDDING
CBK	COAL BUNKER	PL	PAVEMENT LIGHT
C.BOX	CONTROL BOX	PO	POST
CG	CONTENTS GAUGES	PS	POLE SIGN
CI	CAST IRON	RE	RODDING EYE
CL	COVER LEVEL	RS	RIDGE LEVEL
CPS	CONCRETE PAVING SLABS	SC	STOP COCK
CT	CABLE TELEVISION	SNP	STREET NAME PLATE
D	DEPTH/DEEP	SS	STADDLE STONE
EL	EAVE LEVEL	TCB	TELEPHONE CALL BOX
EP	ELECTRIC POLE	TH	TRIAL HOLE
ER	EARTH ROD	TL	TOP LEVEL
FB	FLOWER BED	TLCB	TRAFFIC LIGHT CONTROL BOX
FH	FIRE HYDRANT	TP	TELEGRAPH POLE
FL	FLOOR LEVEL	TRL	TRAFFIC LIGHT
FP	FLAG POLE	TS	TREE STUMP
FT	FRUIT TREE	TT	TOP OF TANK
G	GULLY	TW	TOP OF WALL
GG	GAS GOVERNOR	TF	TOP OF FENCE
GV	GAS VALVE	UTL	UNABLE TO LEFT
HT	HEIGHT	UTT	UNABLE TO TRACE
IC	INSPECTION COVER	VP	VENT PIPE
IL	INVERT LEVEL	WL	WATER LEVEL
ILL	ILLUMINATED	W	WALL
IP	INSPECTION PLATE	WP	WOOD POST

ON TREES

DEC	DECIDUOUS
-----	-----------

Rev:	Comments	By	Chkd	Date
A	Proposed new shop layout added.	RC	RC	May 2024

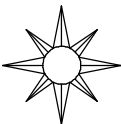

RJM SURVEYS

Land & Building Surveyors

53 Blounts Court, Potterne, Devizes,
Wiltshire, SN10 5QD

rjmsurveys@icloud.com
www.rjmsurveys.com

Project Title:
Proposed Layout at All Cannings Community Shop,
The Street, All Cannings, Devizes, SN10 3PA

CAD Drawing Name:
20426_1_Topo.dwg

Drawing Title :
Topographical Survey

Client: All Cannings Community Shop	Date May 2024
	Scale A3 @ 1:200

Drawn by: RC	Checked by: RC	Project Code: 20426	Revision: A
-----------------	-------------------	------------------------	----------------

Grid Orientation: Local	Site Level Datum Local, STN 1 - 50.000m
----------------------------	--

All dimensions are to be checked on site where applicable. This drawing must not be scaled,
and only written dimensions should be respected.



Tree species and sizes on this drawing are not guaranteed, and if critical should be verified by an arboriculturist.
Tree spreads are average about the bole, and heights are approximate at the time of the survey.