







Location Plan

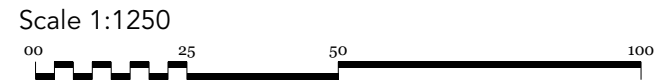

OS 2022 100038864

North

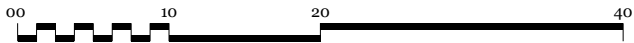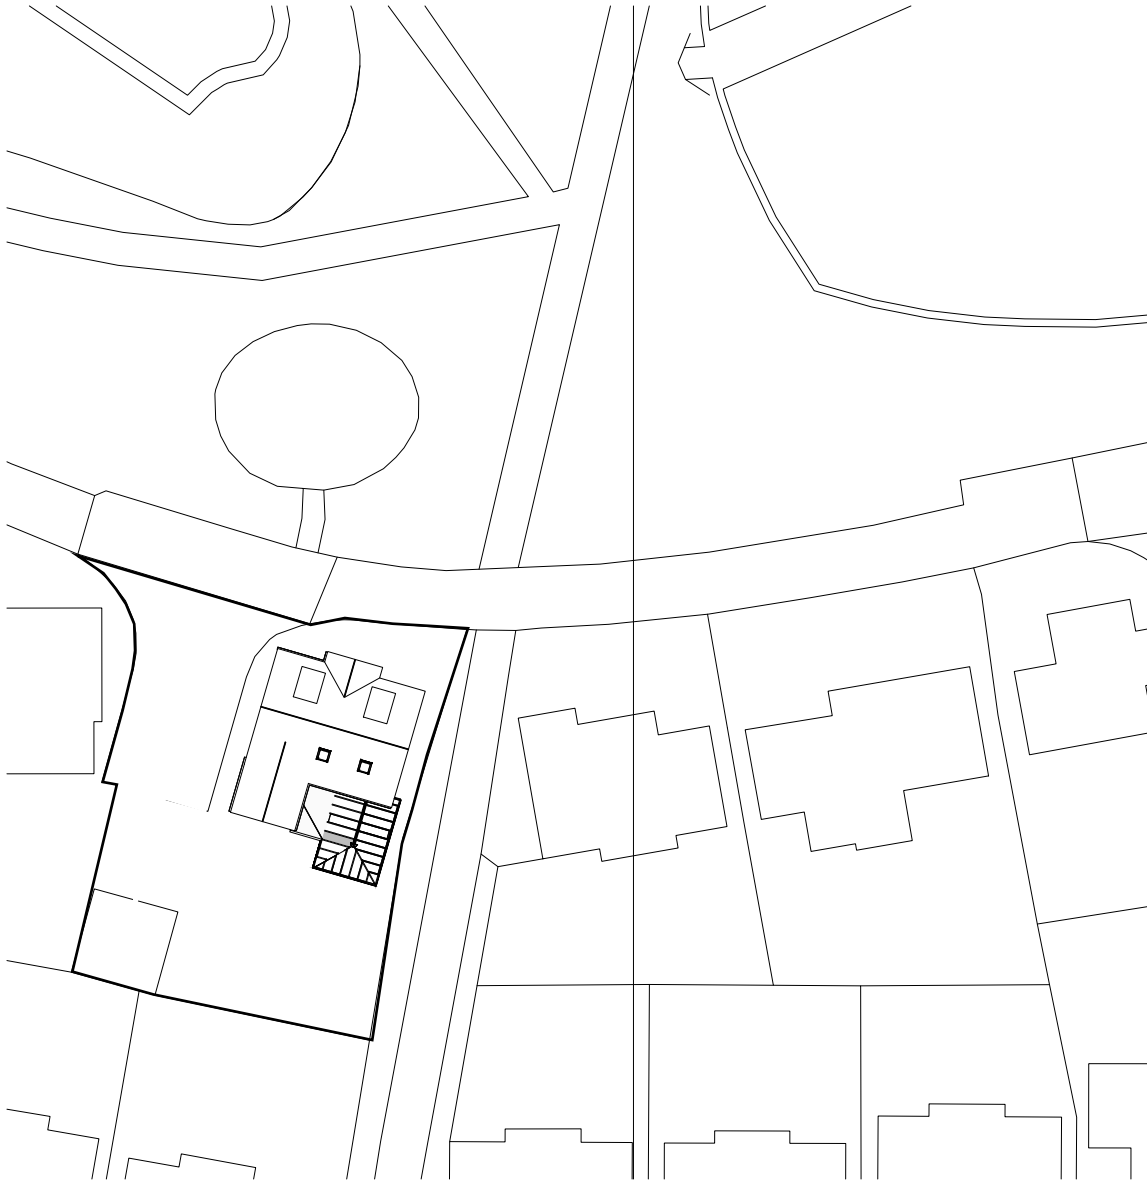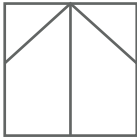

Scale 1:500

Client
Miss A Chan
63 FIANDER LANE
SALISBURY

SP1 3BD

Project
REAR SINGLE STOREY
EXTENSION

Drawing Title
LOCATIONAND BLOCK

Drawing Detail

Scale @ A3 - 1:1250 / 1:500

Drawing No AC/06/26

Drawn by GG

Date 02-04-26

Contact G Greenwood

m.0748 3873 045

gordongreenwood@btinternet.com