




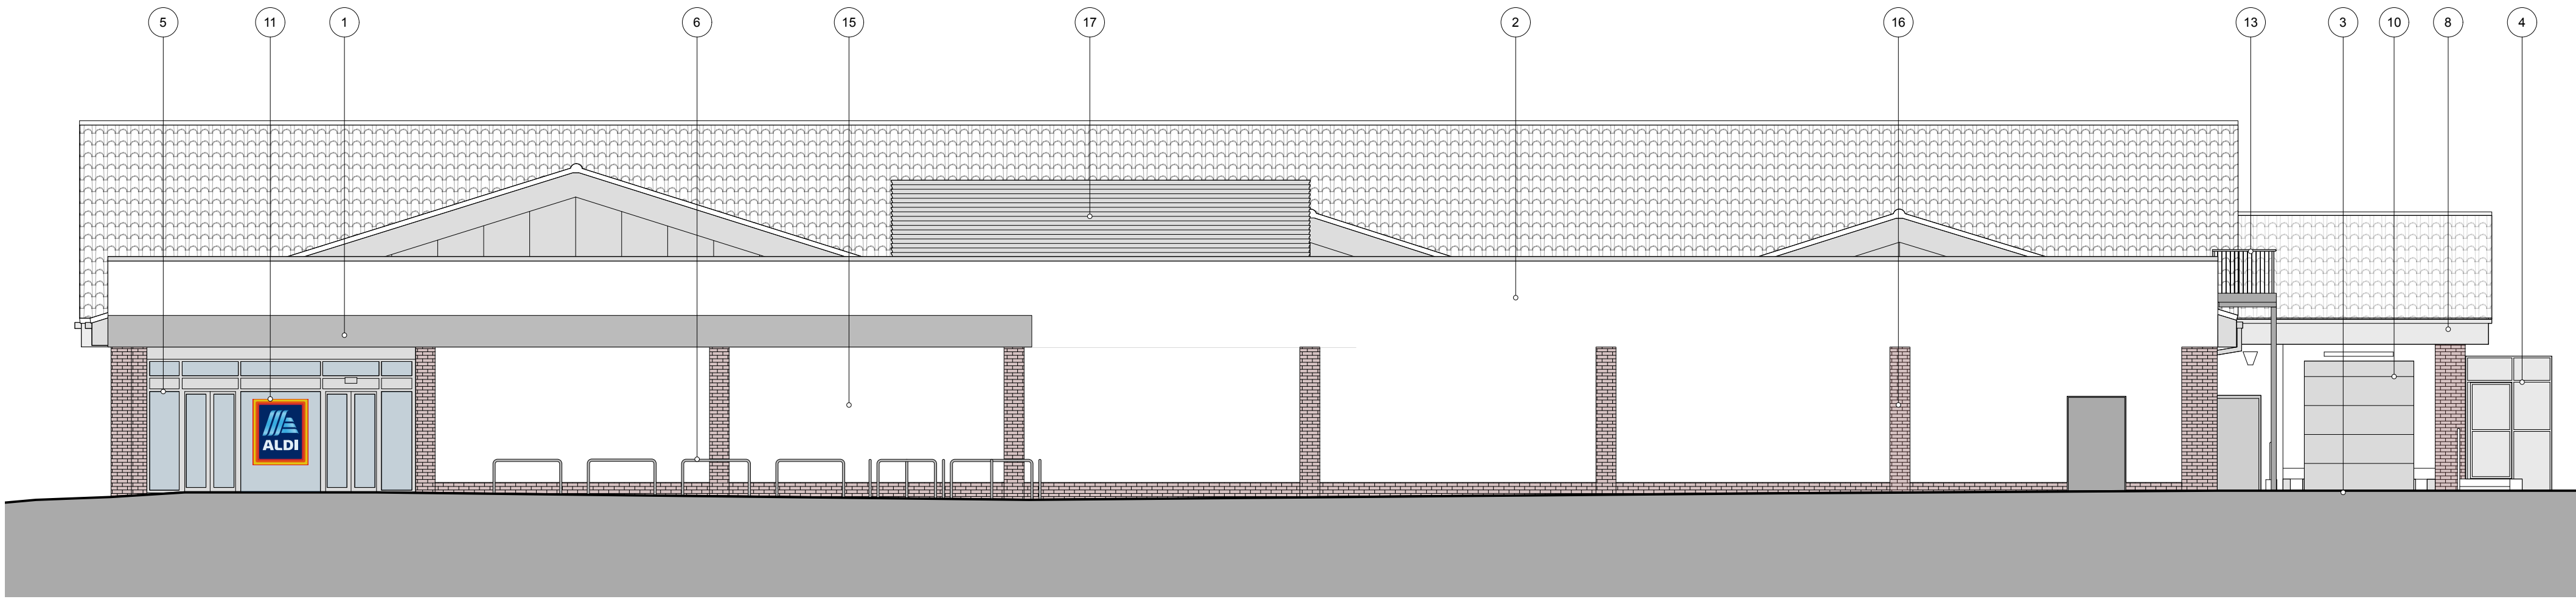


PROPOSED NORTH ELEVATION

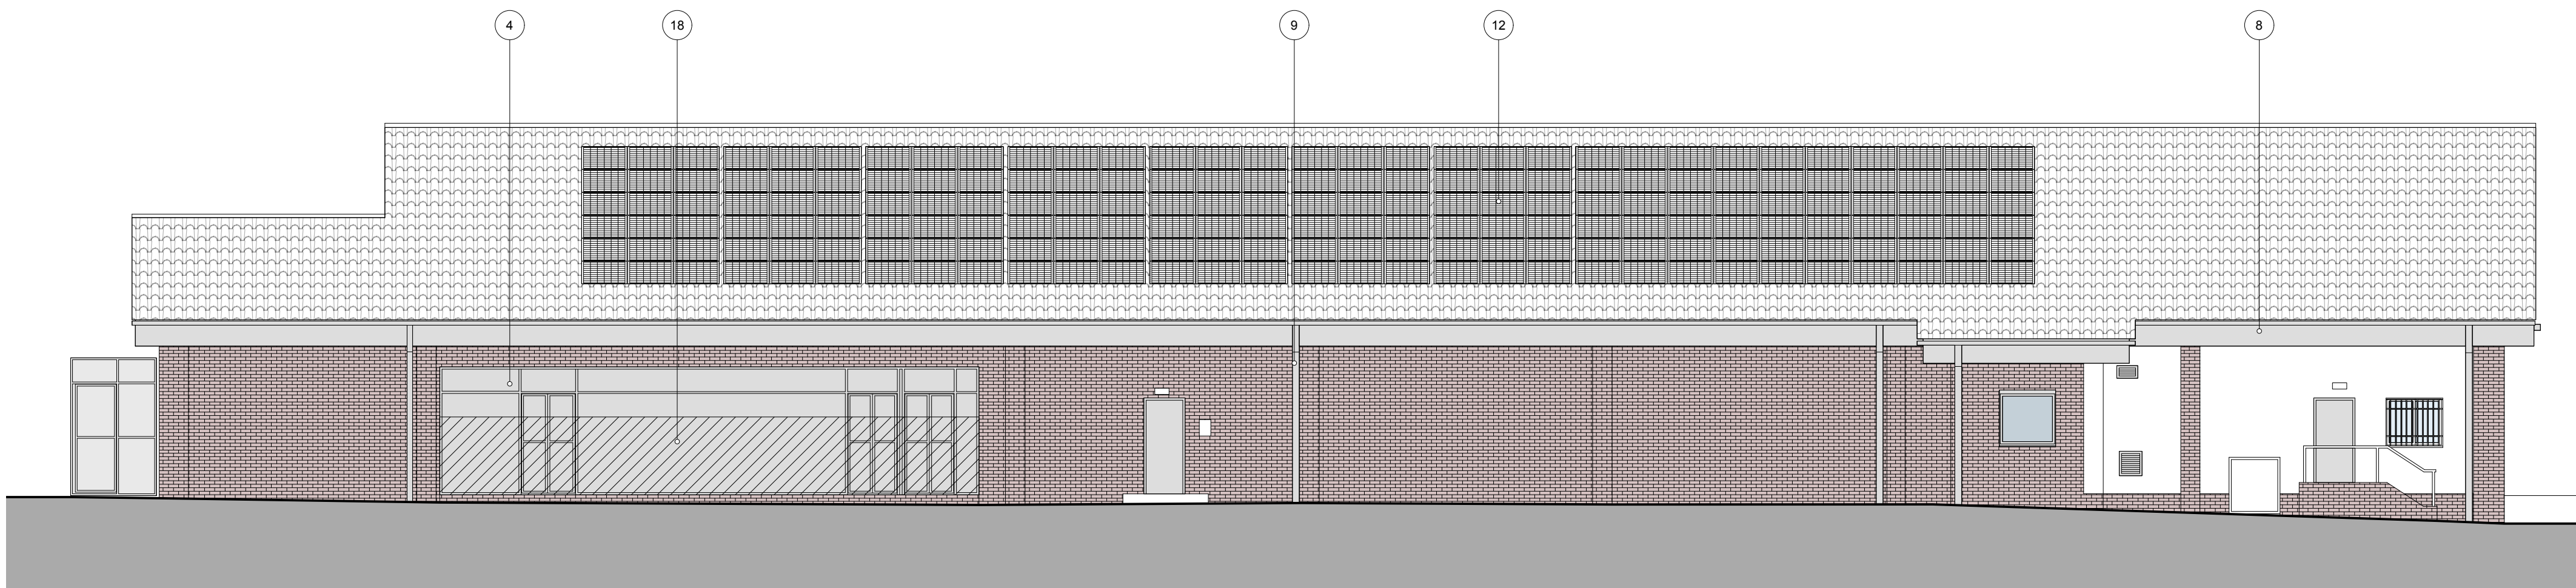

PROPOSED SOUTH ELEVATION

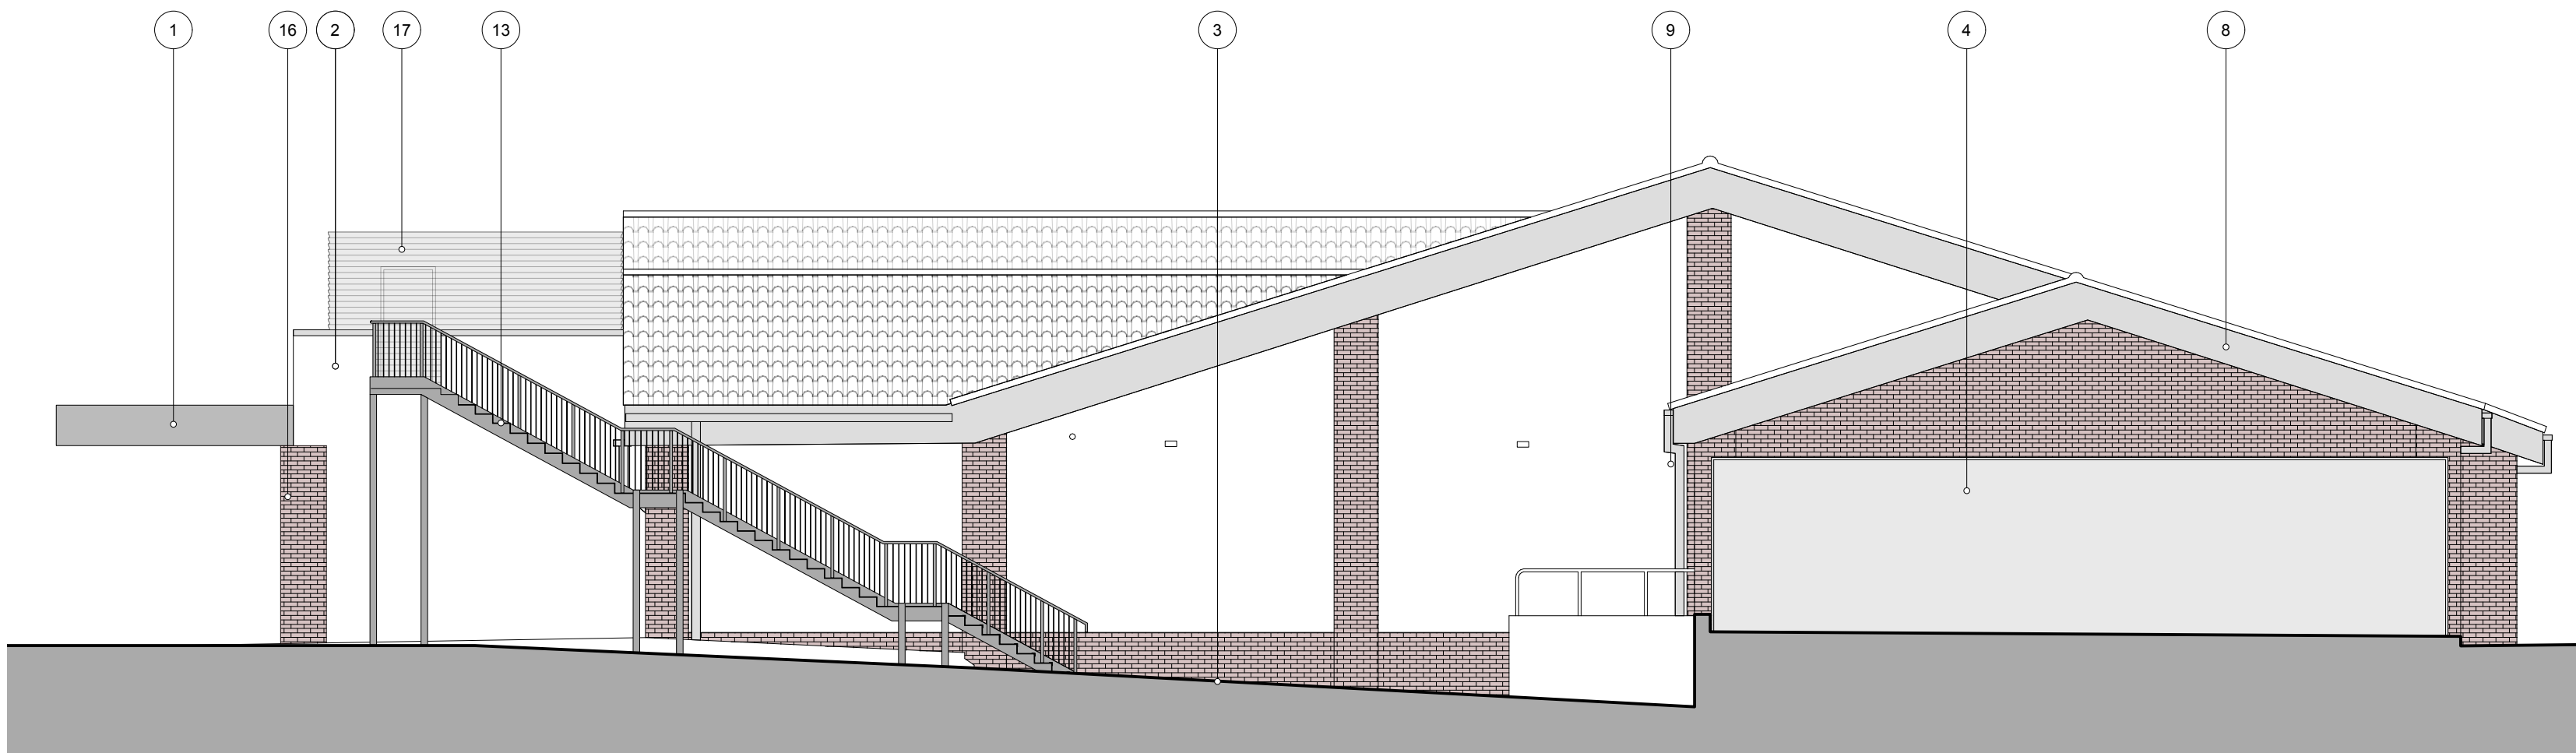

PROPOSED WEST ELEVATION

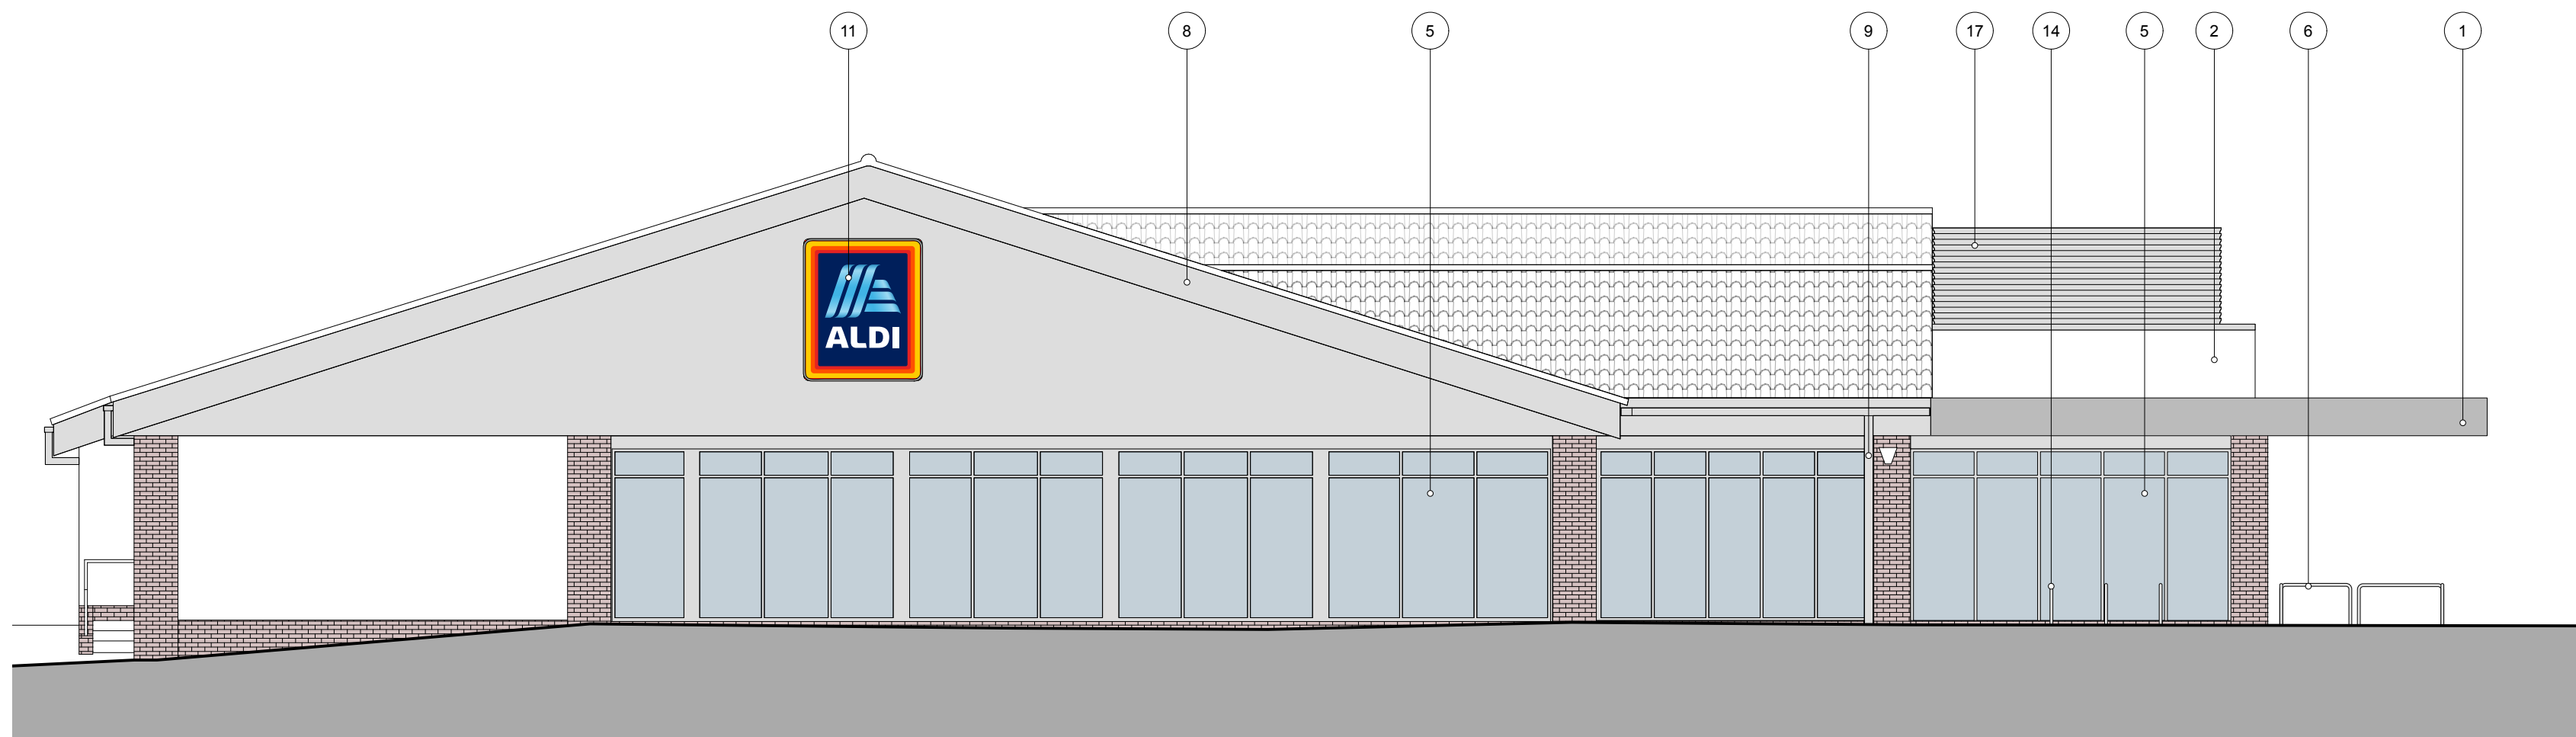

PROPOSED EAST ELEVATION

KEY

- STORE ENTRANCE CANOPY - GREY POWDER COATED ALUMINIUM FASICA
- PROPOSED RENDERED PARAPET WITH POWDER COATED ALUMINIUM CAPPING
- SERVICE RAMP
- PLANT
- STORE FRONT GLAZING - POWDER COATED ALUMINIUM
- TROLLEY BAY RAILS - SATIN FINISH STAINLESS STEEL
- CYCLE HOOPS - SATIN FINISH STAINLESS STEEL
- FASCIAS
- RAINWATER GOODS
- SECTIONAL OVERHEAD DOOR
- STORE SIGNAGE
- PHOTOVOLTAIC SOLAR PANELS
- PROPOSED METAL ROOF ACCESS STAIR
- CYCLE HOOPS
- WHITE RENDER TO MATCH EXISTING
- BRICK TO MATCH EXISTING
- ROOFTOP PLANT - REFER TO REFRIGERATION CONSULTANT DRAWINGS FOR EQUIPMENT DETAILS
- ACOUSTIC WALL LINING - TO NOISE ASSESSORS DETAILS



Kendall Kingscott
Glentworth Court, Lime Kiln Close,
Stoke Gifford, Bristol, BS34 8SR
+44 (0)117 931 2062
www.kendallkingscott.co.uk

Project
Aldi Trowbridge, Bradley Road
Store Extension
Client
Aldi Stores Ltd

Date	06.03.2026	Drawn	EA	Project/Status	PLANNING
Scale	1:100	Checked	MW	Project Date	ISO A0
Filename	230393.LWX				

P03 01/04/2026 EA MS Plant acoustic lining added.
P02 30/03/2026 EA MW Roof plant zone location adjusted.
P01 09/03/2026 EA MW Drawing issue

Rev	Date	By	Ap	Note
-----	------	----	----	------

Check all dimensions and levels on site

250393-1400

© Copyright

P03