

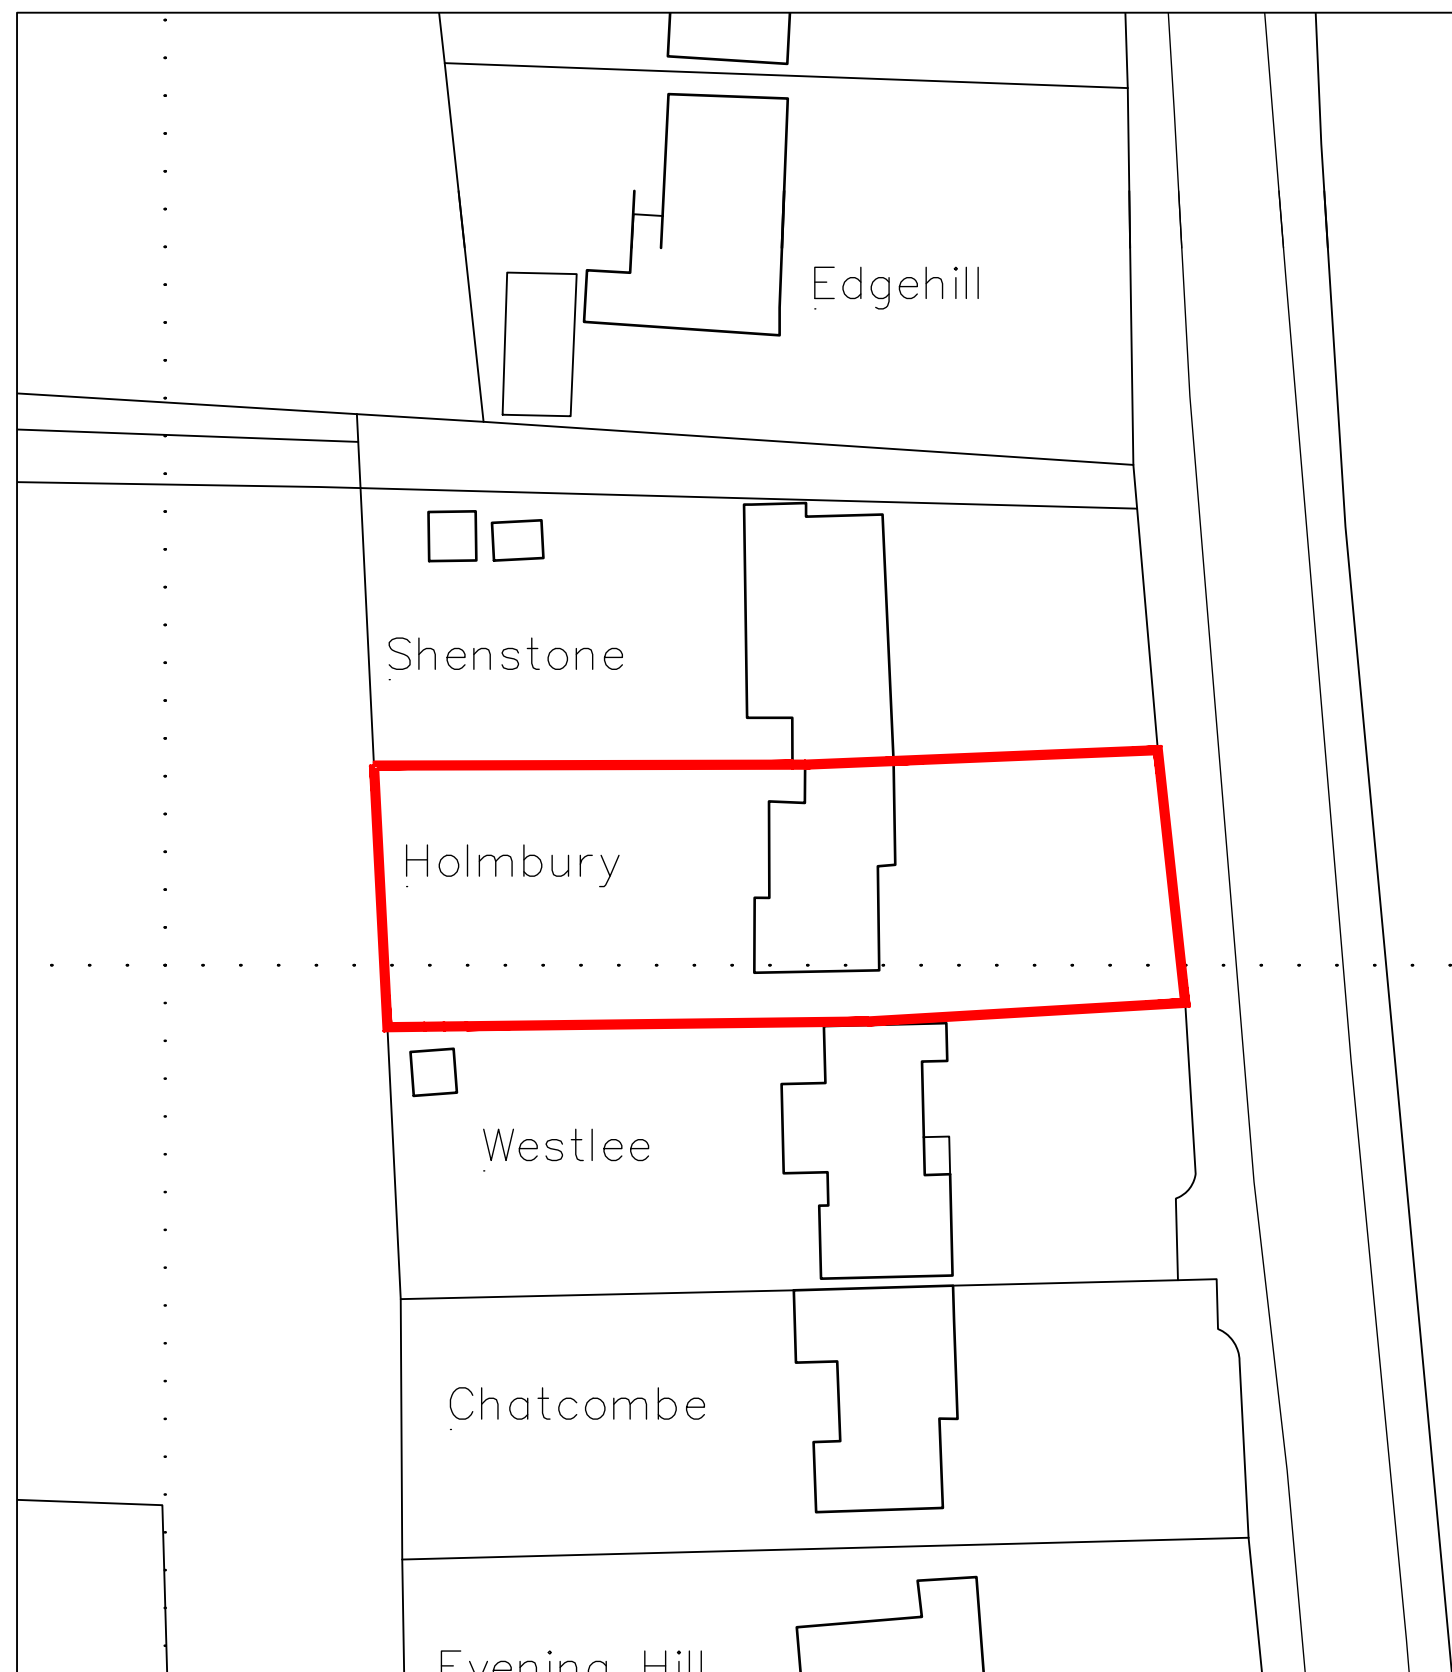


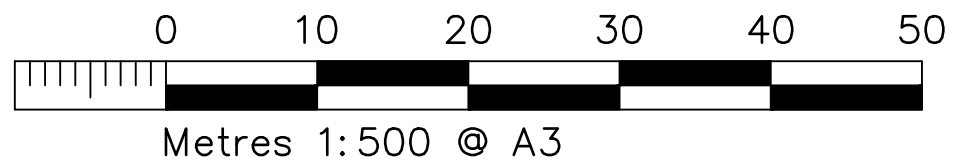

BLOCK PLAN scale 1:500

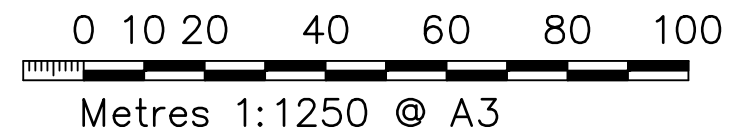

LOCATION PLAN scale 1:1250

Holmbury, COOMBE BISSETT