


planning

CLIENT
Mr & Mrs Watson
ADDRESS
7 Henley Cottages
Henley Lane
Corsham
SN13 8BY

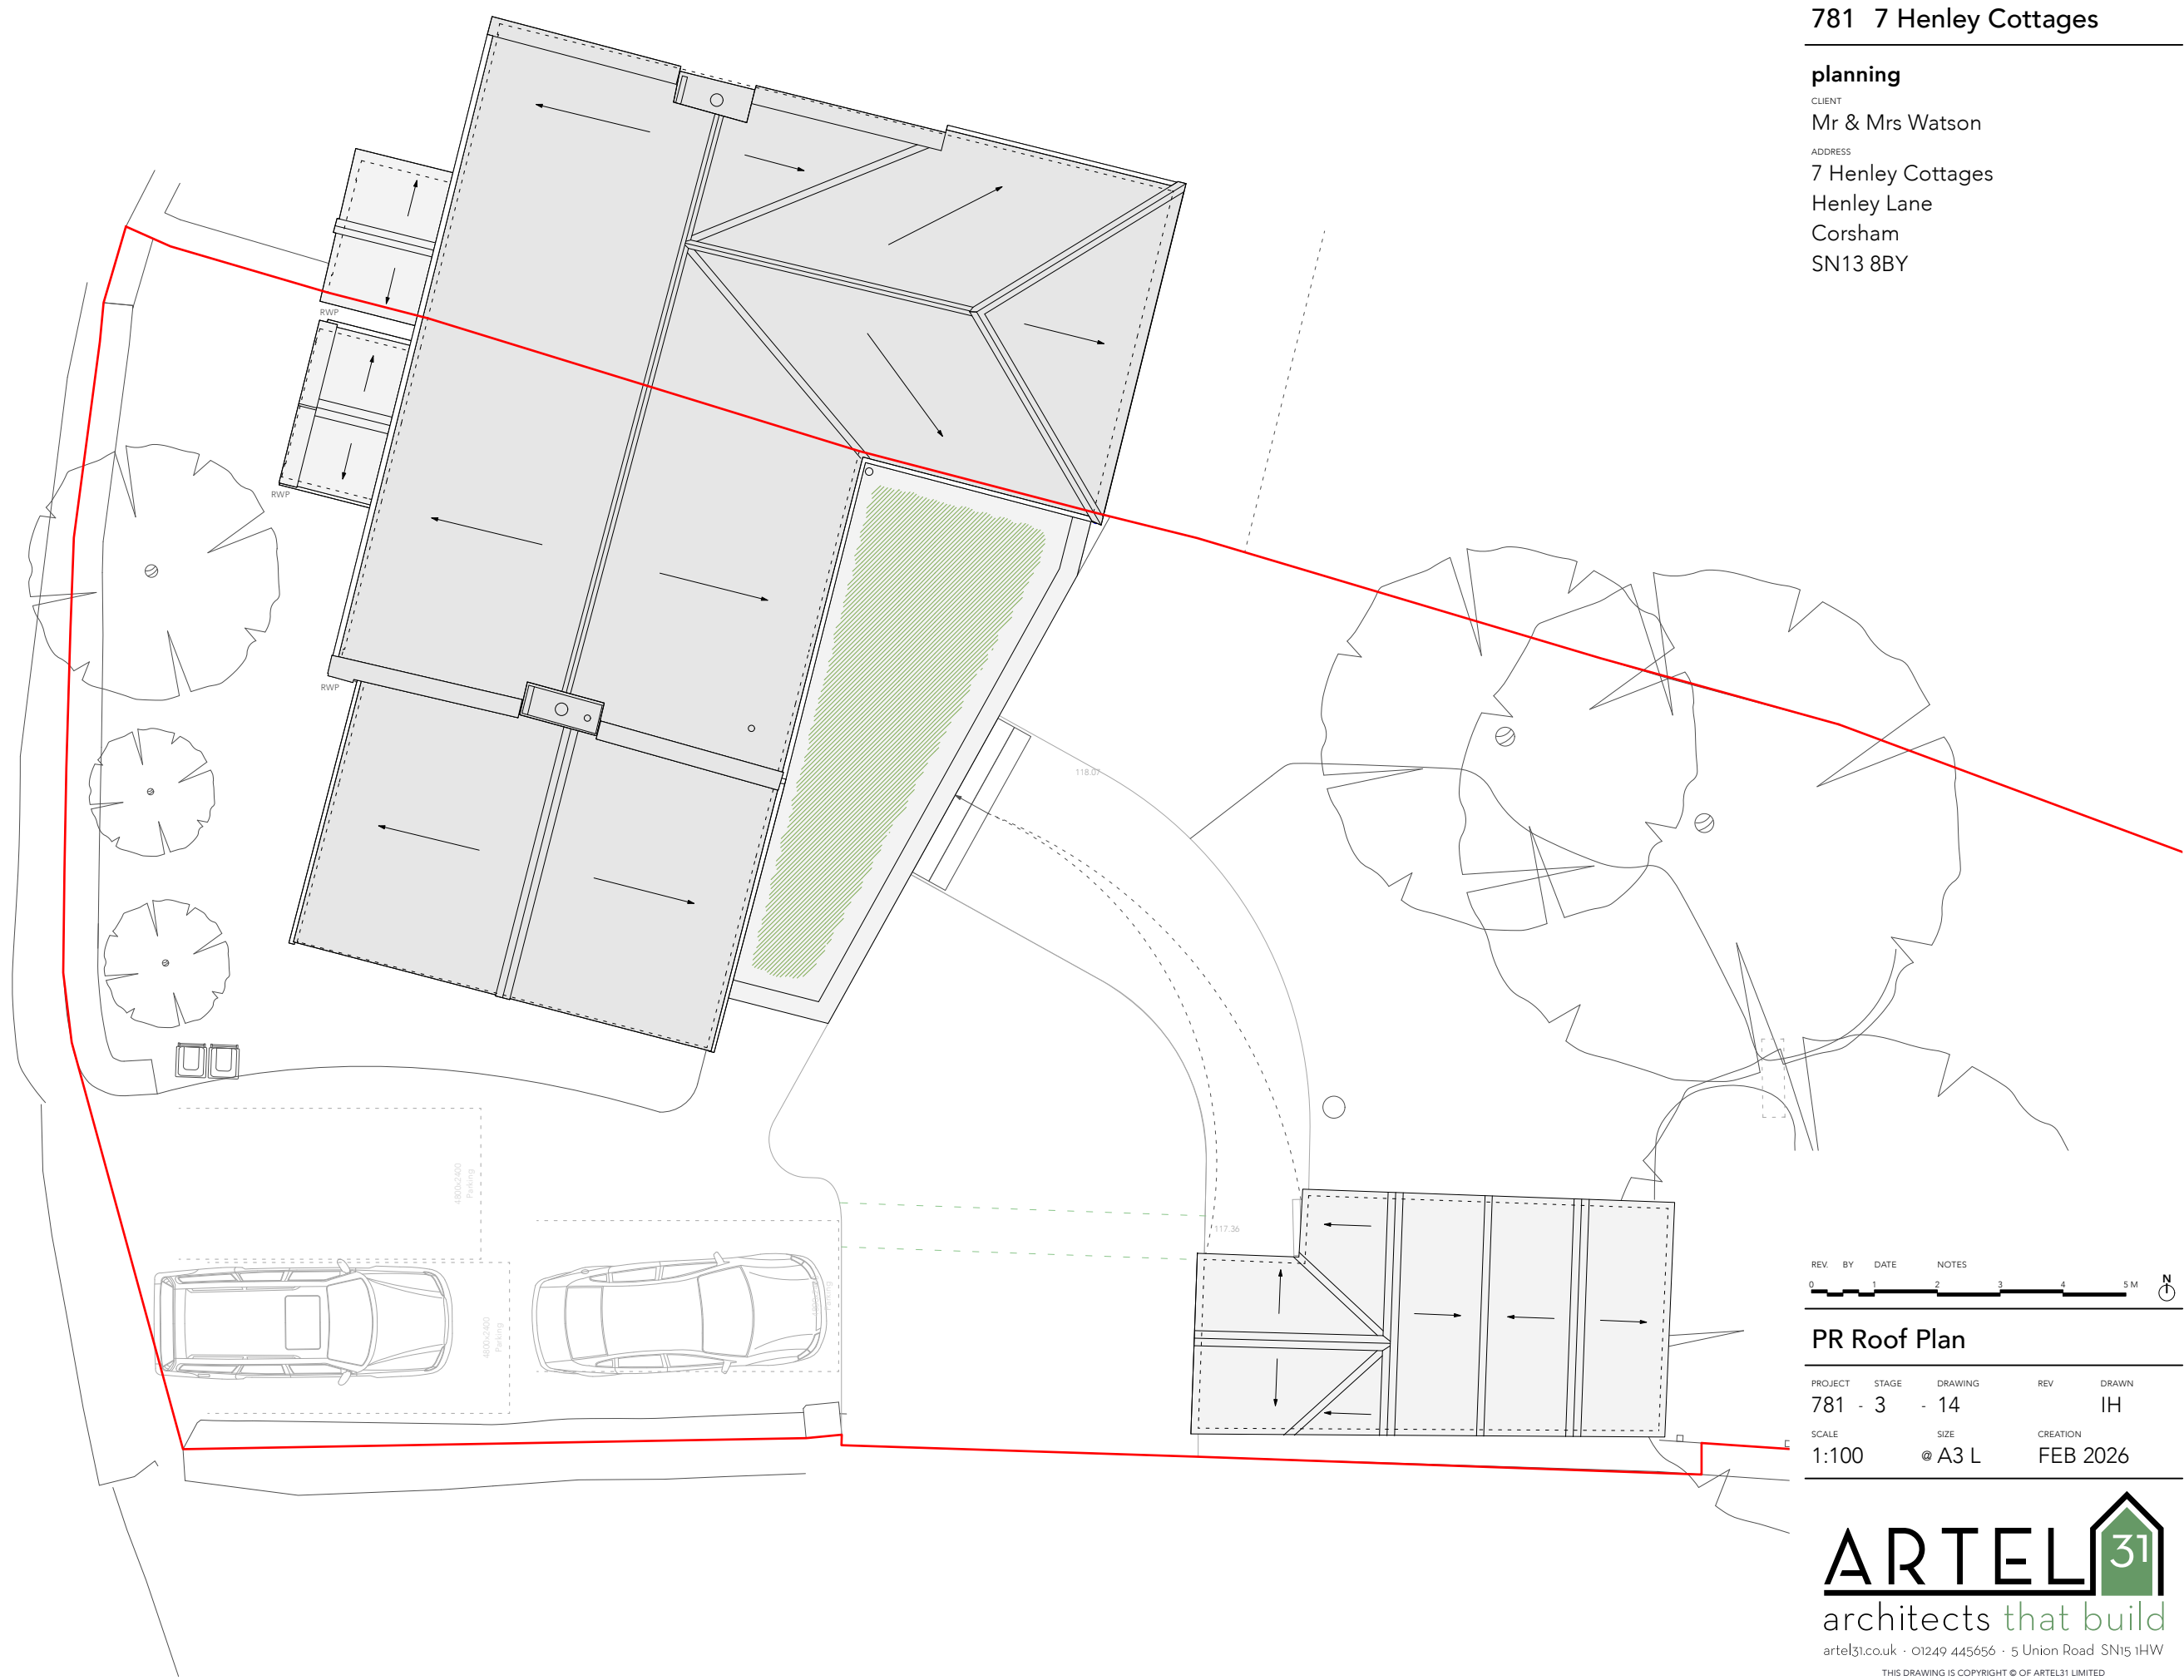

REV.	BY	DATE	NOTES
0			
1			
PR Roof Plan

PROJECT	STAGE	DRAWING	REV	DRAWN
781	3	14		IH
SCALE	SIZE	CREATION		
1:100	@ A3 L	FEB 2026		