



planning

CLIENT

Mr & Mrs Watson


ADDRESS

7 Henley Cottages
Henley Lane
Corsham
SN13 8BY

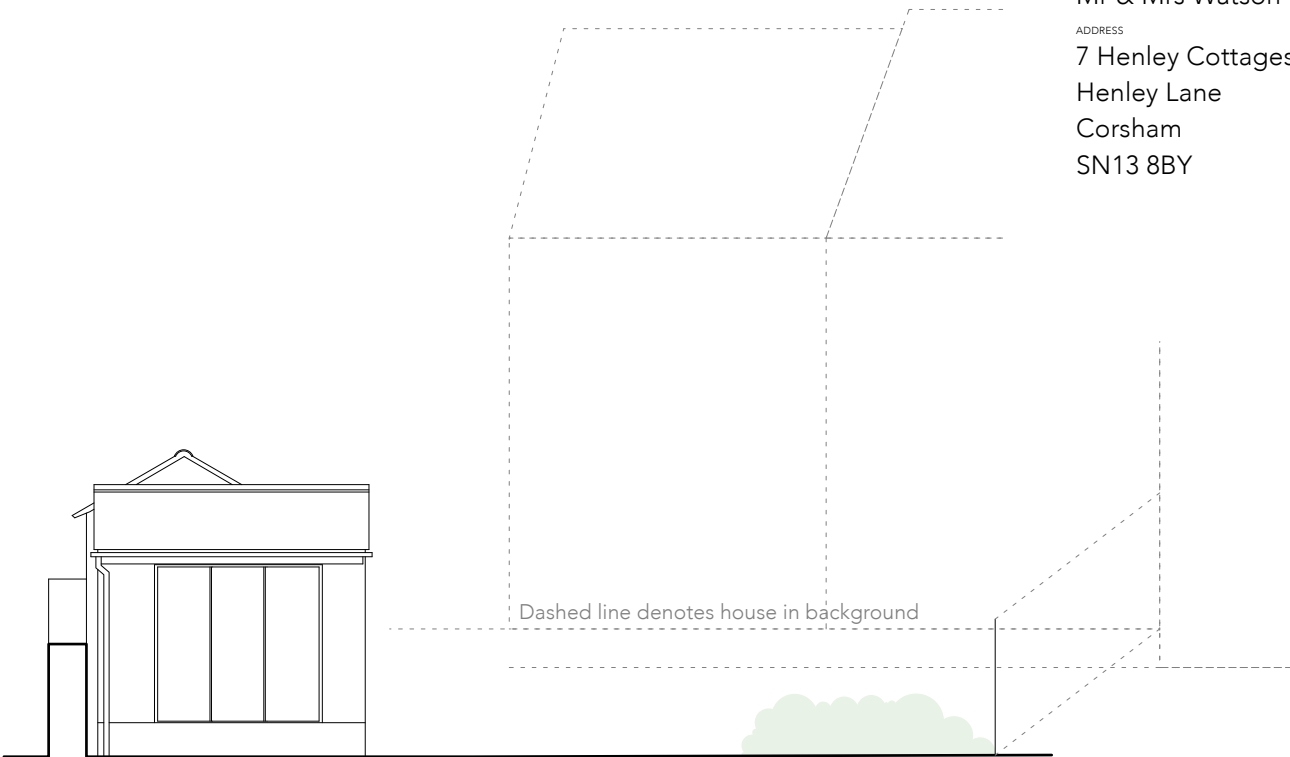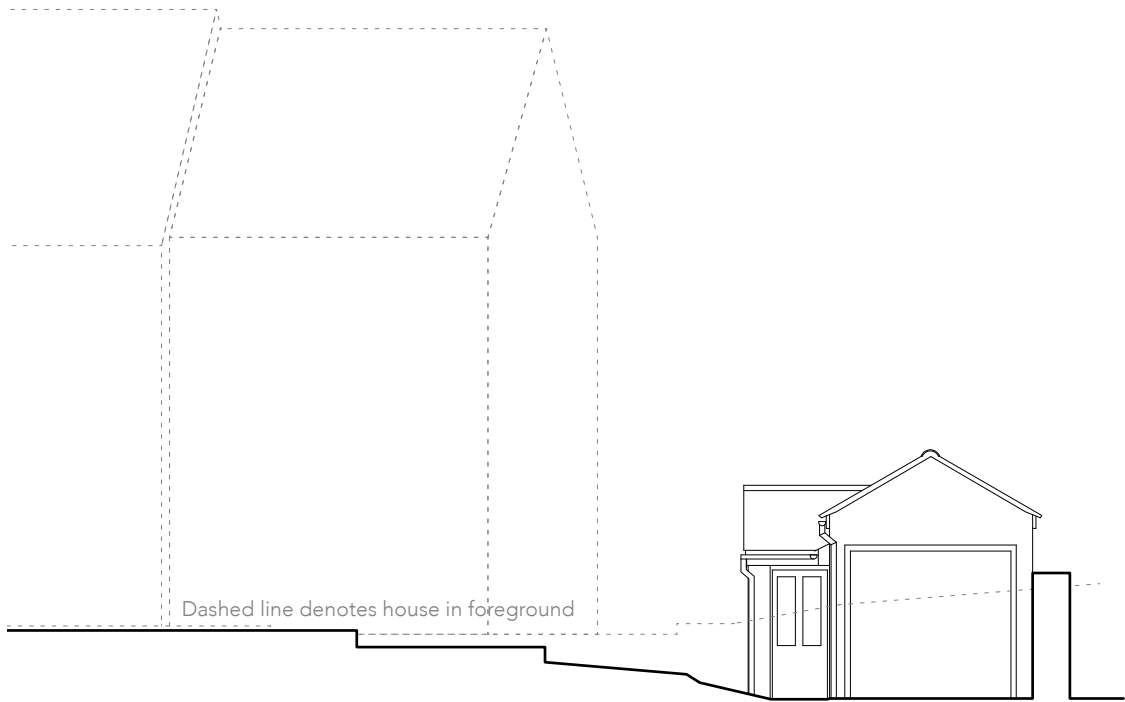

West Elevation

East Elevation

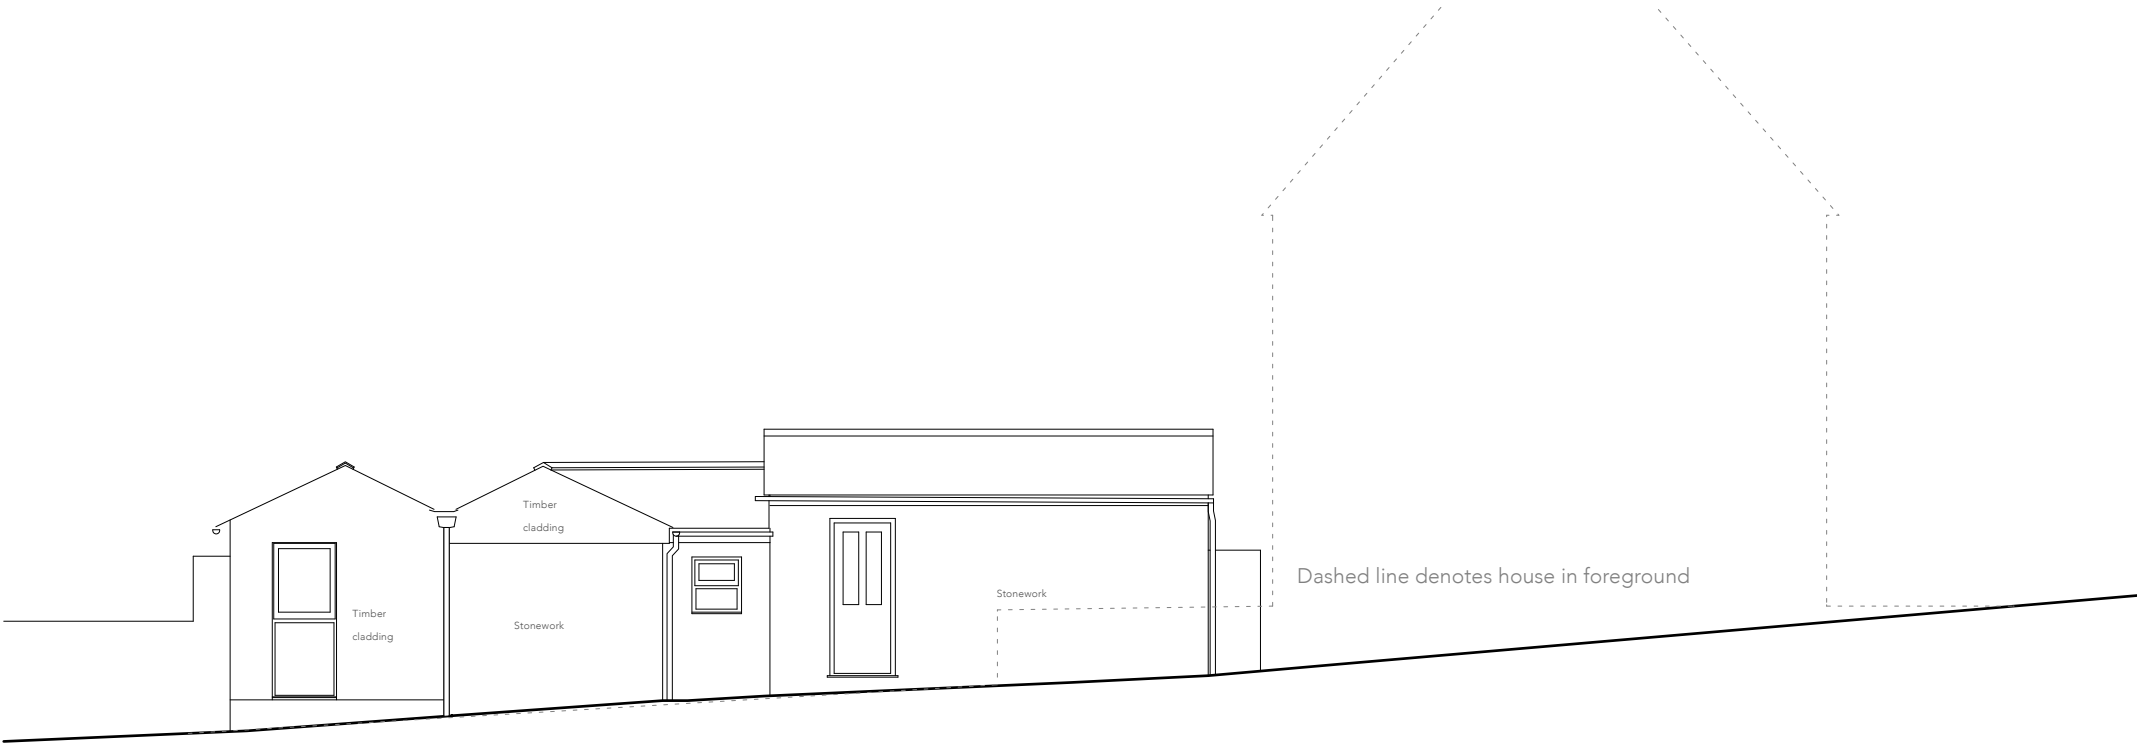

North Elevation

REV.	BY	DATE	NOTES
0			
1			
2			
3			
4			
5			

EX Outbuilding Elevations

PROJECT	STAGE	DRAWING	REV	DRAWN
781	3	- 07		IH
SCALE	SIZE	CREATION		
1:100	@ A3 L	FEB 2026		