


planning

CLIENT

Mr & Mrs Watson

ADDRESS

7 Henley Cottages
Henley Lane
Corsham
SN13 8BY

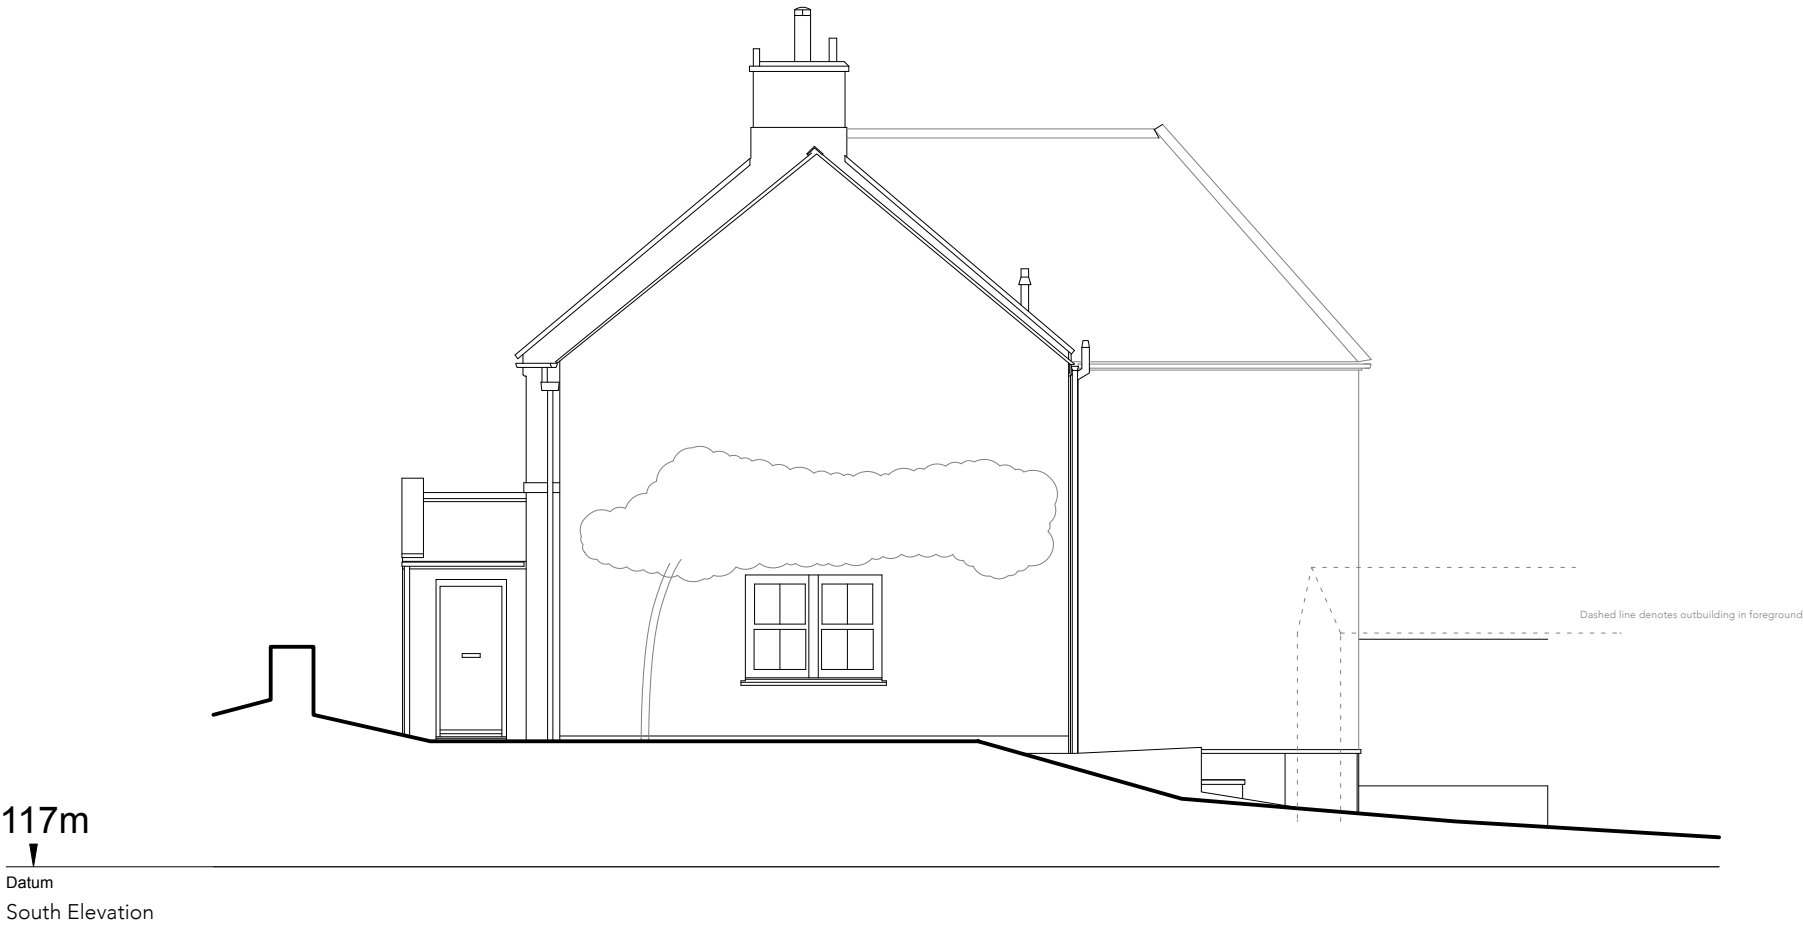

REV.	BY	DATE	NOTES
0			
1			
2			
3			
4			
5			

EX House Elevations W-S

PROJECT	STAGE	DRAWING	REV	DRAWN
781	3	05		IH
SCALE	SIZE	CREATION		
1:100	@ A3 L	FEB 2026		

ARTEL 31
architects that build

artel31.co.uk · 01249 445656 · 5 Union Road SN15 1HW
THIS DRAWING IS COPYRIGHT © OF ARTEL31 LIMITED
REPRODUCTION IS ONLY TO TAKE PLACE WITH PRIOR WRITTEN AUTHORITY
ALL DIMENSIONS TO BE CONFIRMED ON SITE BEFORE ANY WORK COMMENCES
ANY DISCREPANCIES FOUND IN DRAWINGS OR OTHER DOCUMENTATION MUST
BE BROUGHT TO THE ATTENTION OF THE ARCHITECT BEFORE PROCEEDING