


planning


CLIENT
Mr & Mrs Watson
ADDRESS
7 Henley Cottages
Henley Lane
Corsham
SN13 8BY

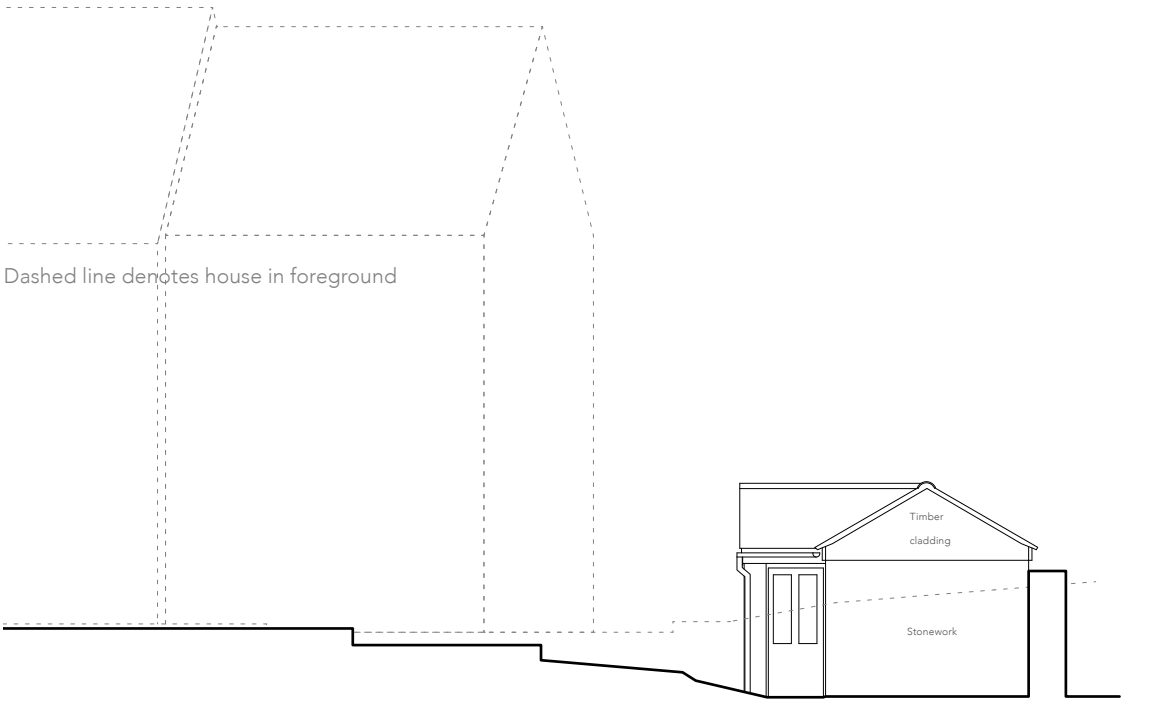

115m

Datum


West Elevation

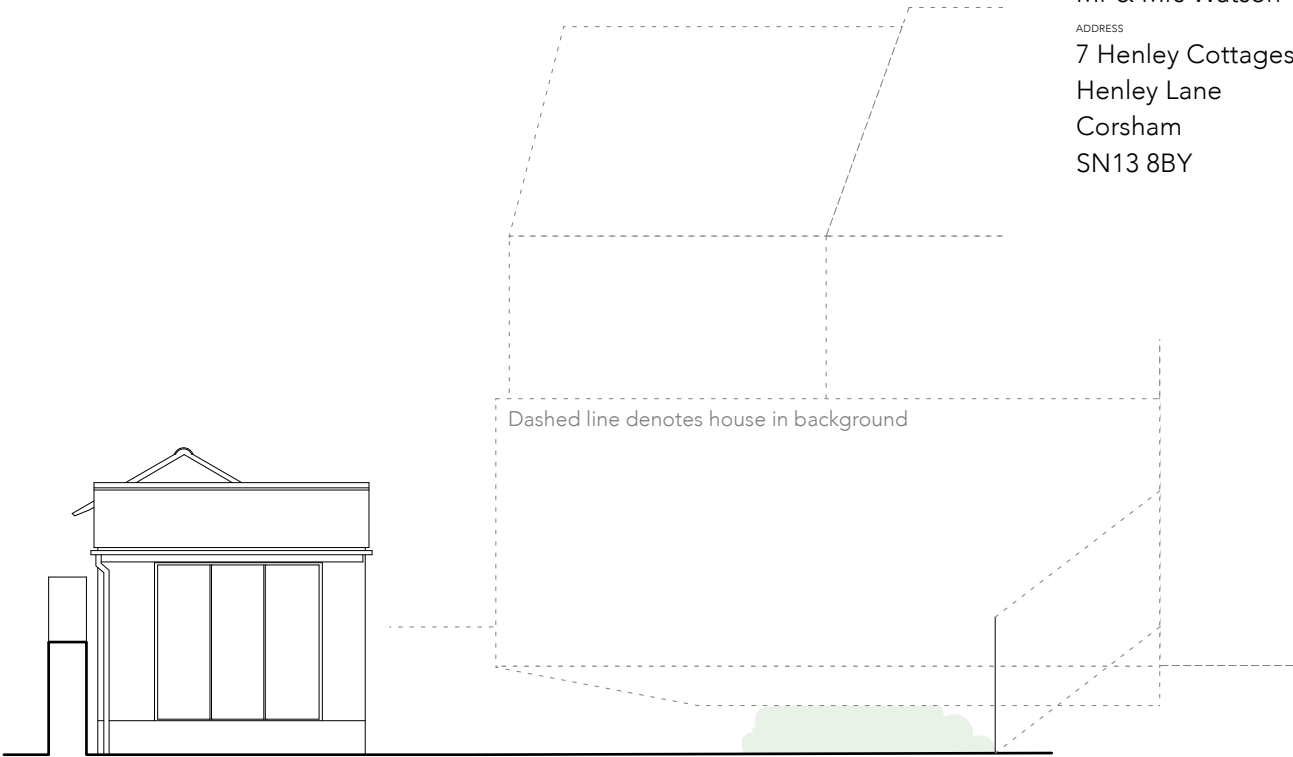

115m

Datum

East Elevation

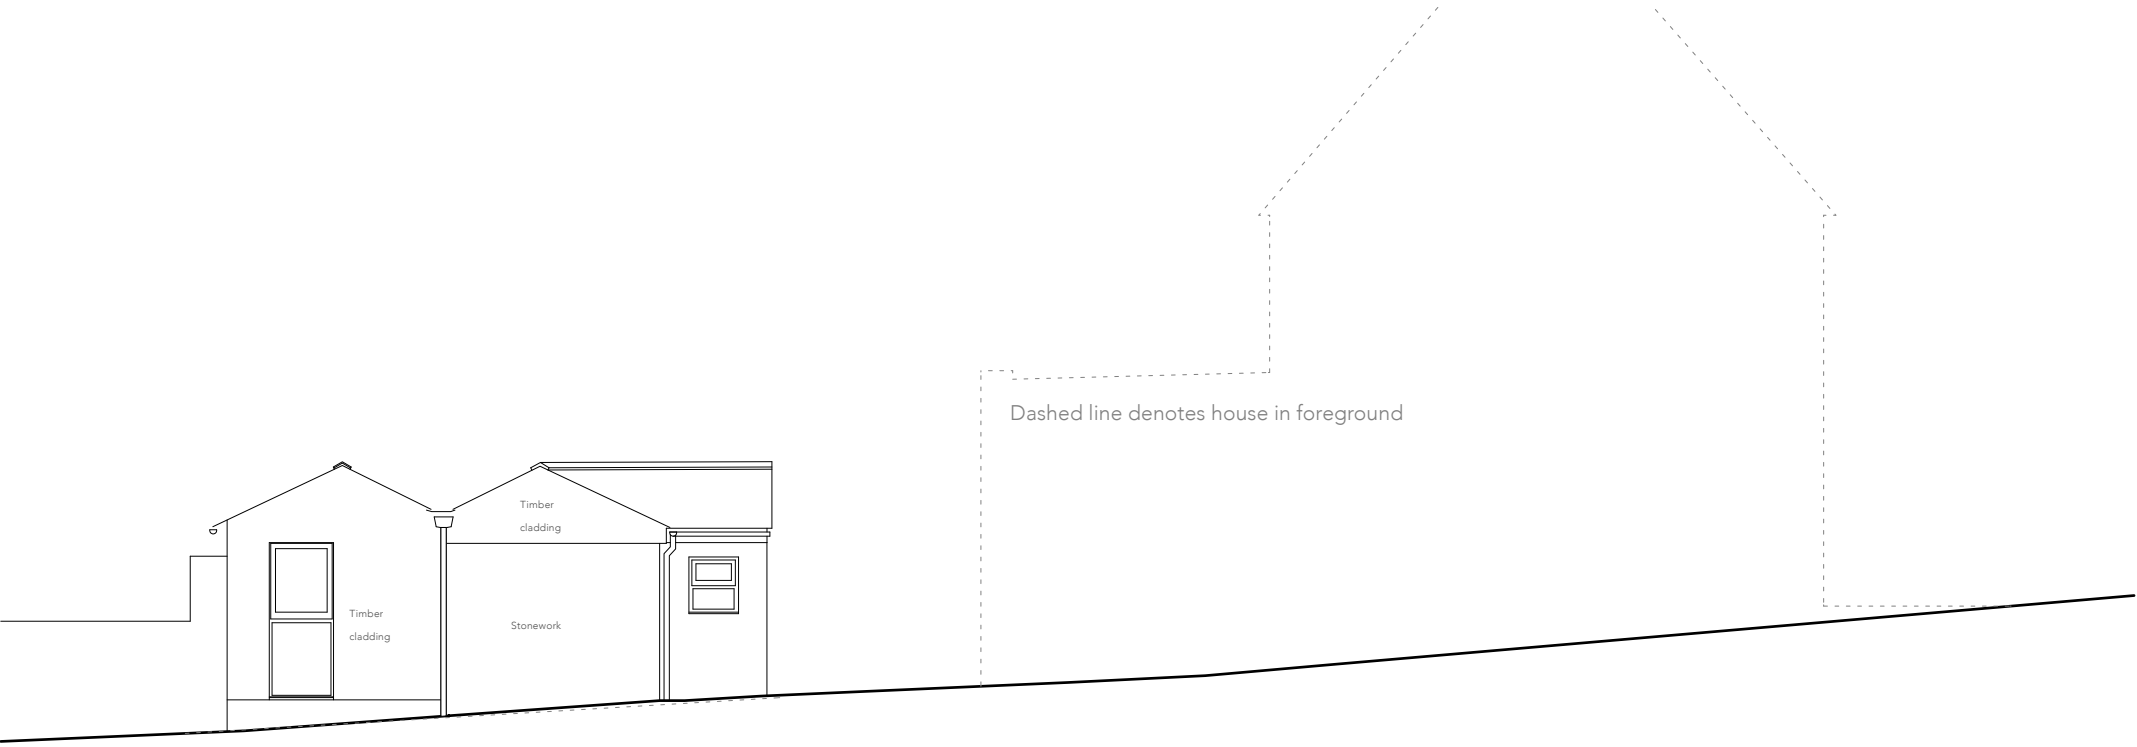

115m

Datum

North Elevation

REV.	BY	DATE	NOTES
0			
1			
2			
3			
4			
5			

PR Outbuilding Elevations

PROJECT	STAGE	DRAWING	REV	DRAWN
781	3	- 17		IH
SCALE	SIZE	CREATION		
1:100	@ A3 L	FEB 2026		