


planning

CLIENT


Mr & Mrs Watson

ADDRESS

7 Henley Cottages
Henley Lane
Corsham
SN13 8BY

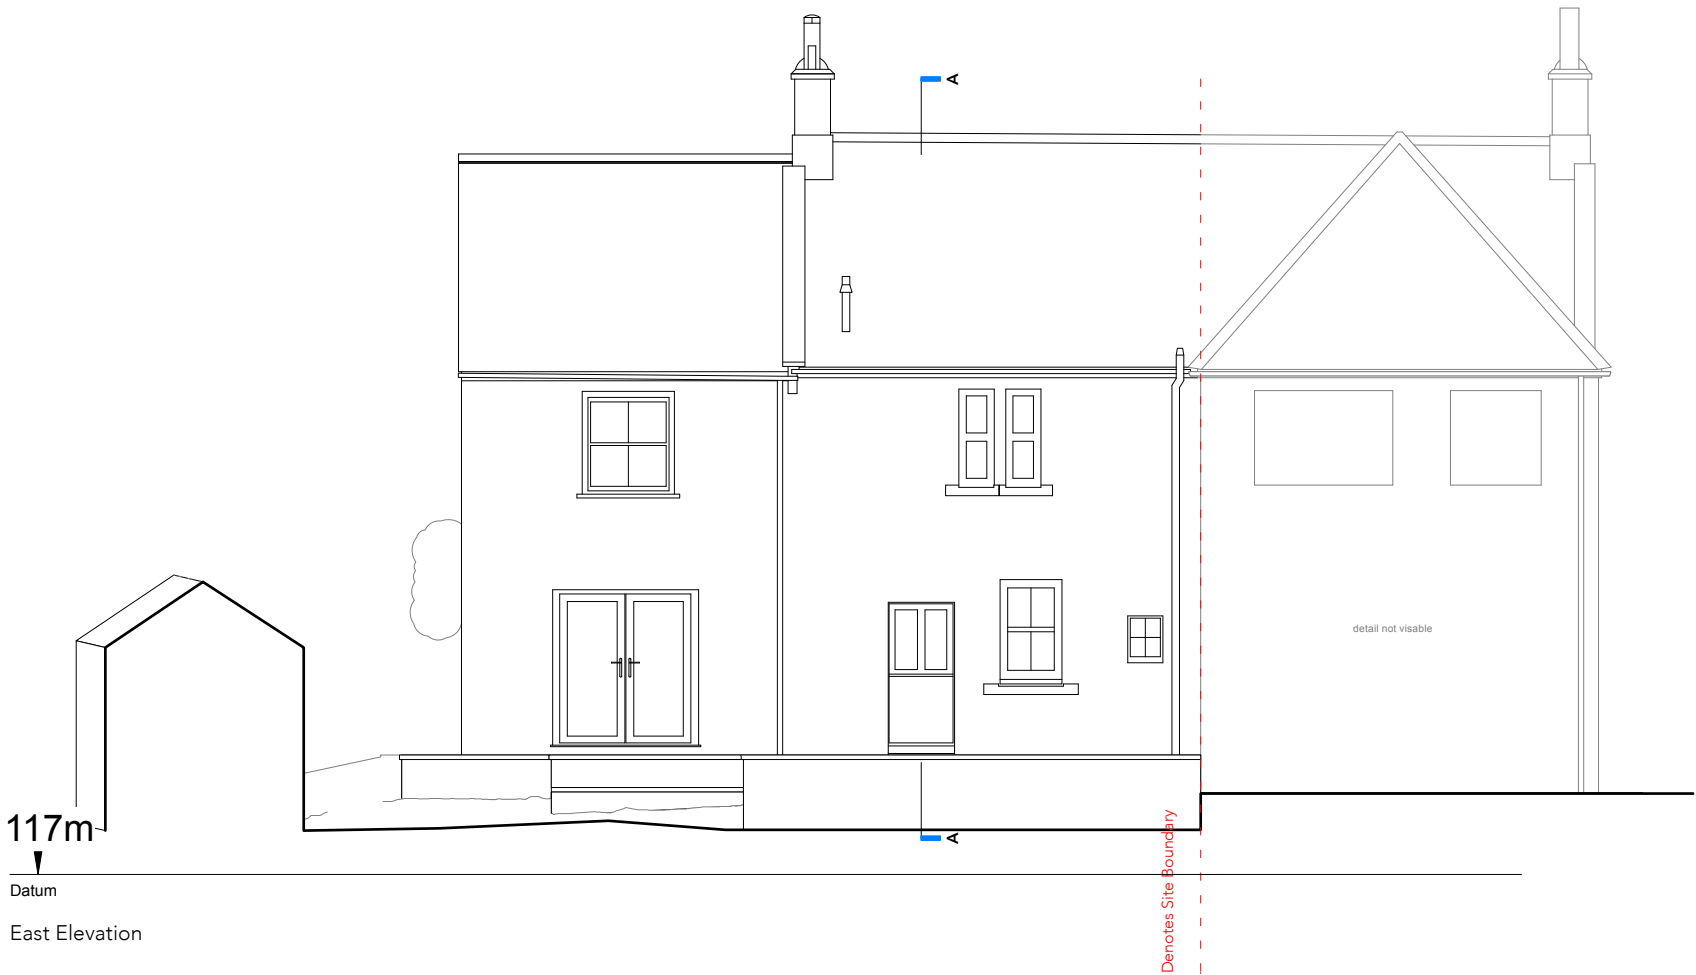

East Elevation

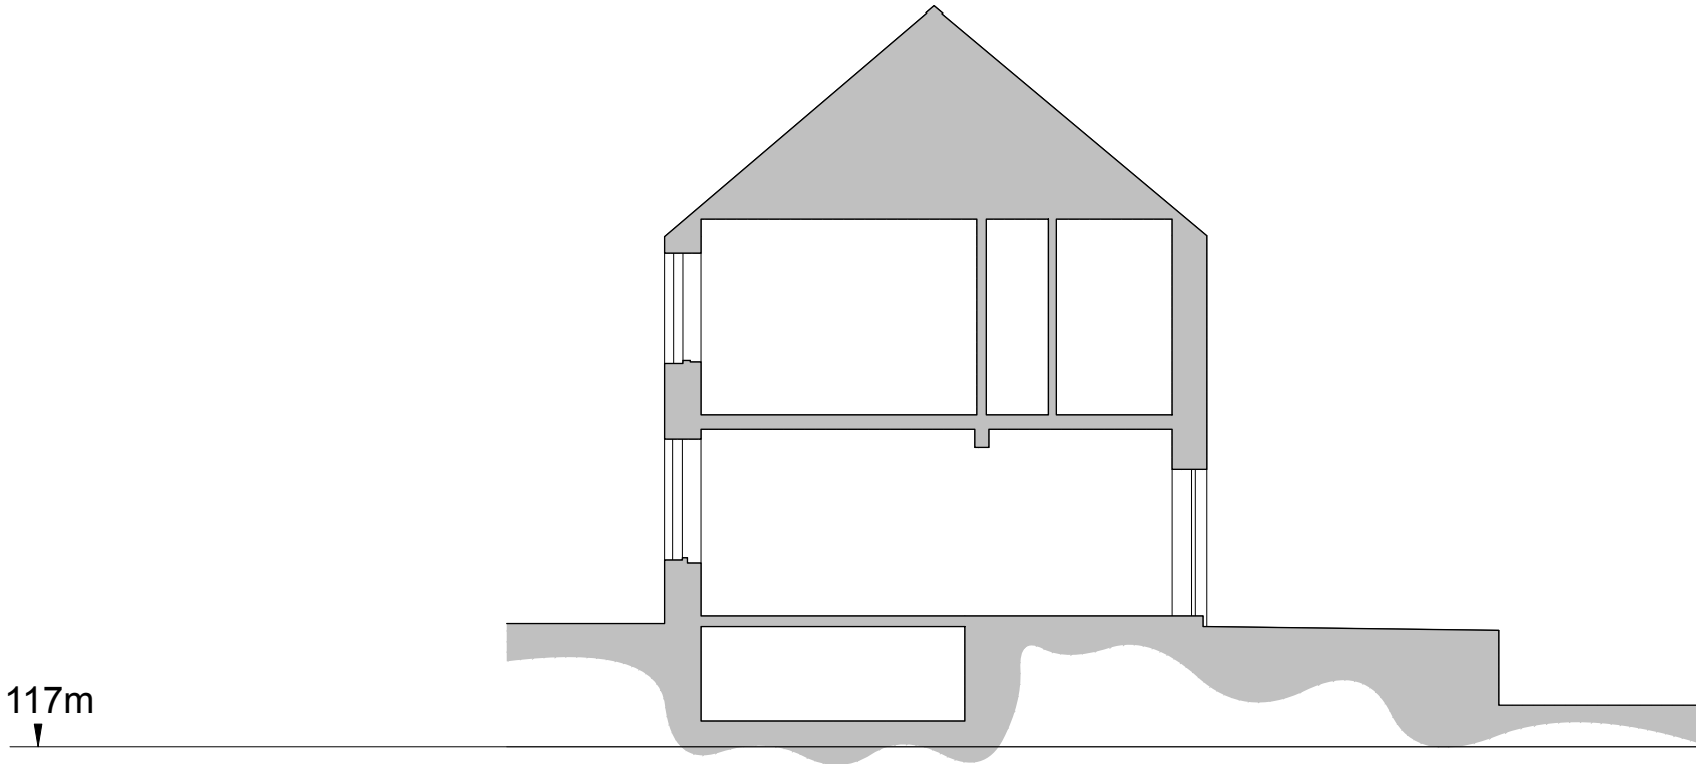

Section AA

REV.	BY	DATE	NOTES
0			
1			
2			
3			
4			
5			

EX House Elevation E-Section

PROJECT	STAGE	DRAWING	REV	DRAWN
781	3	06		IH
SCALE	SIZE	CREATION		
1:100	@ A3 L	FEB 2026		