




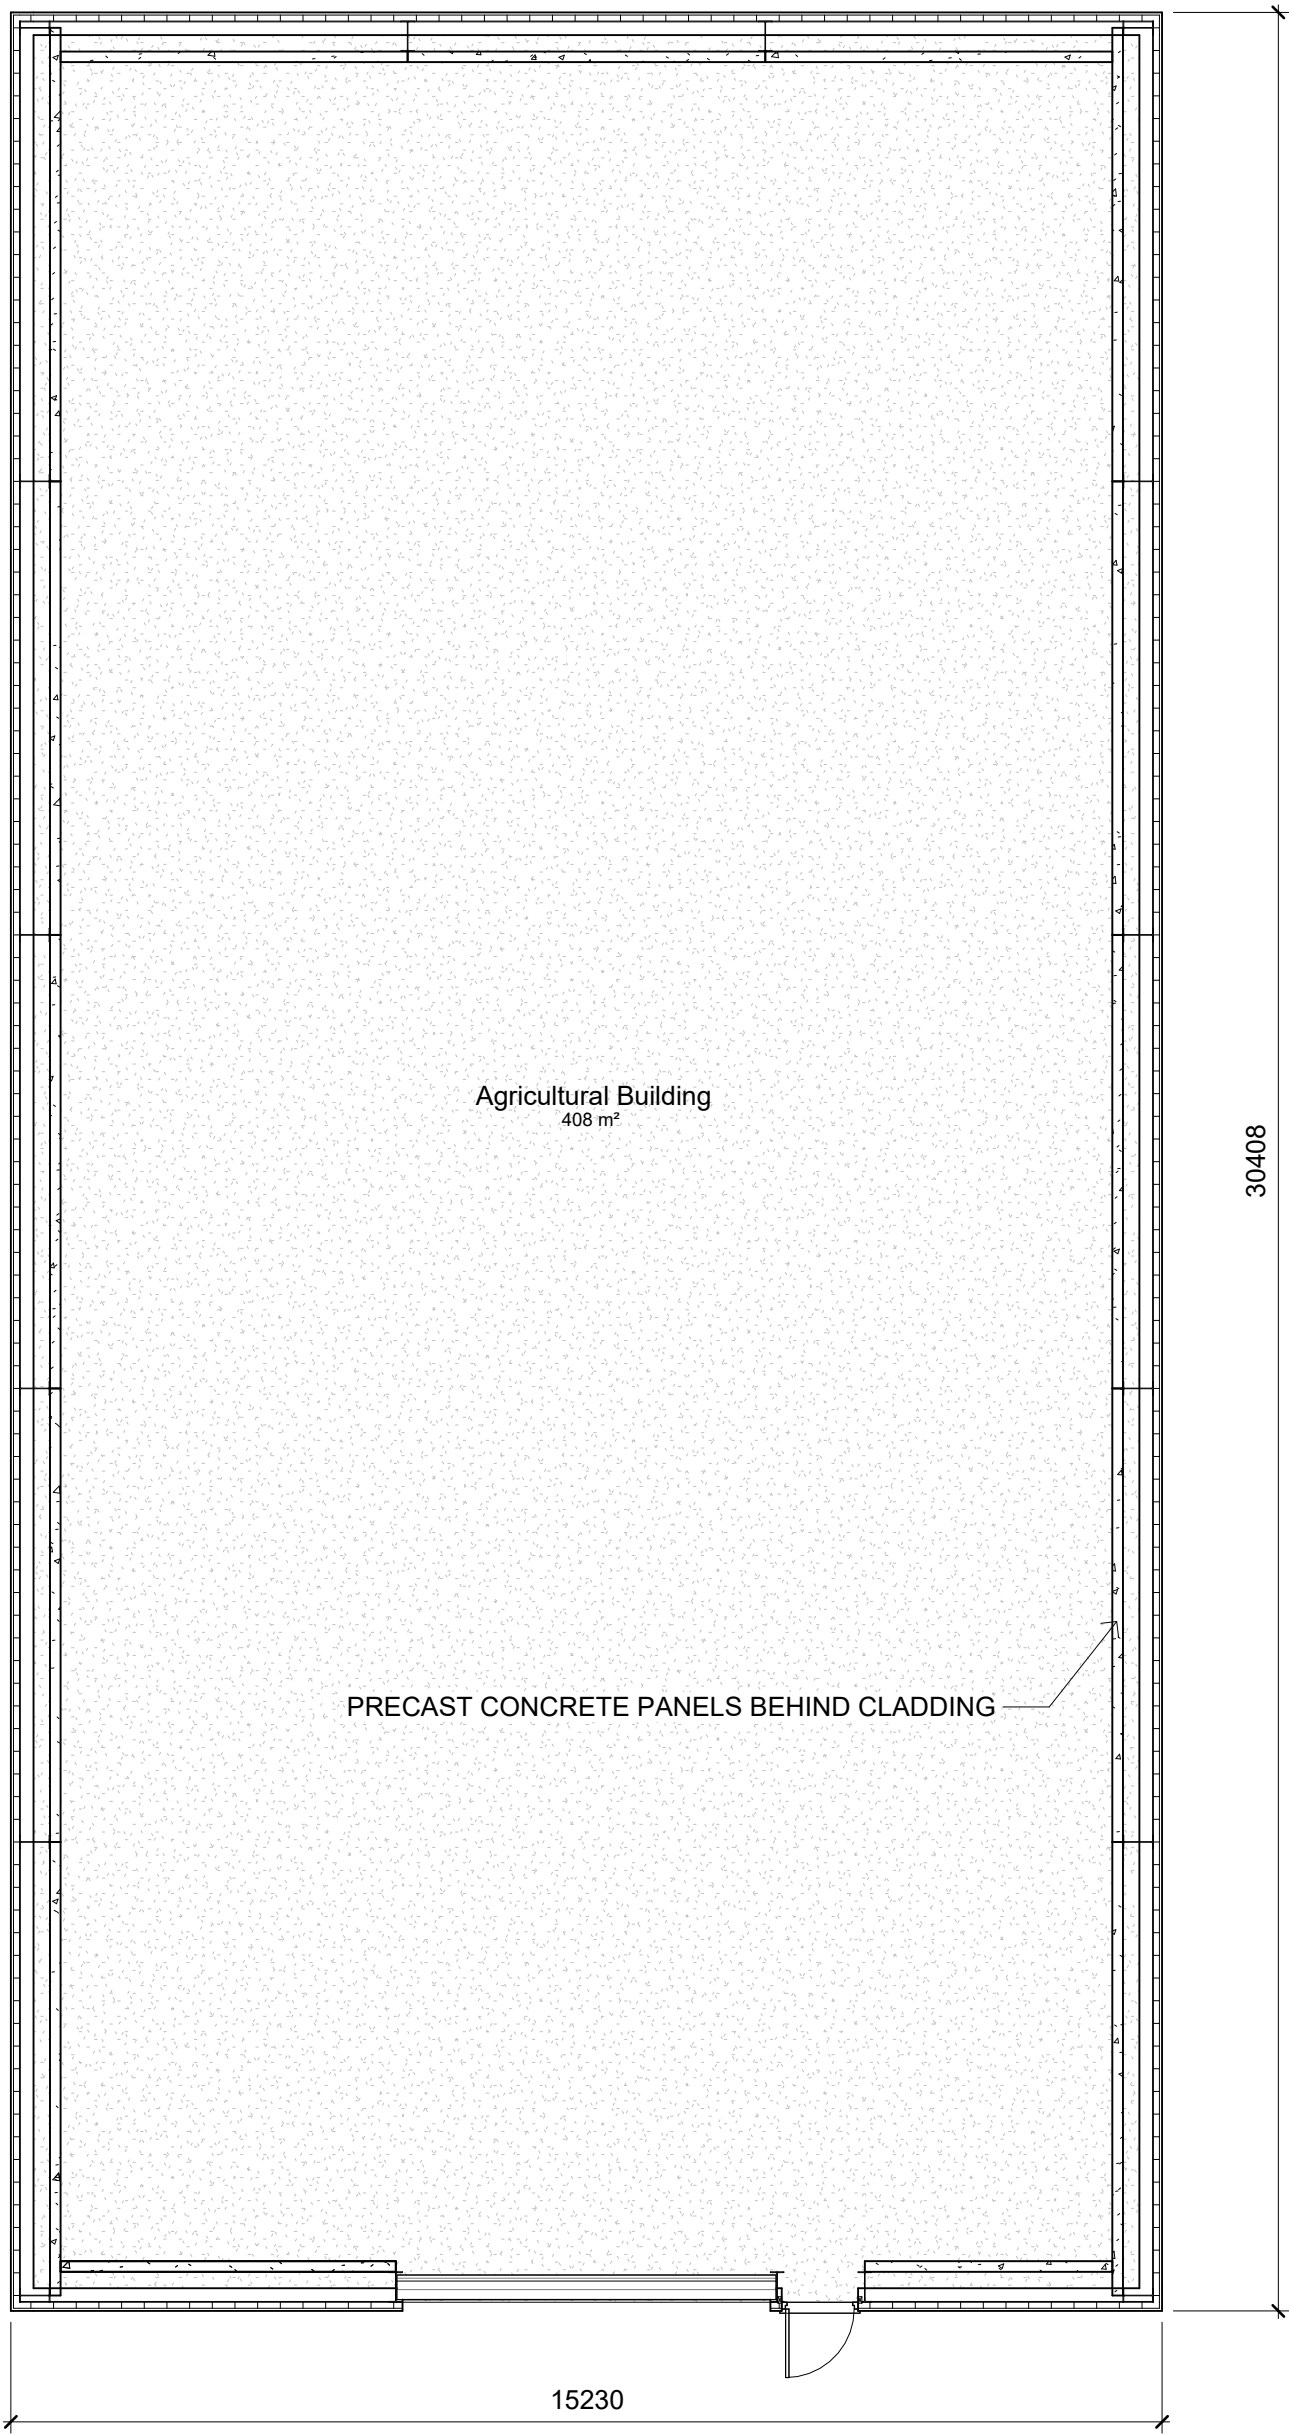


Level 1 - GF Plan Proposed
1 : 100

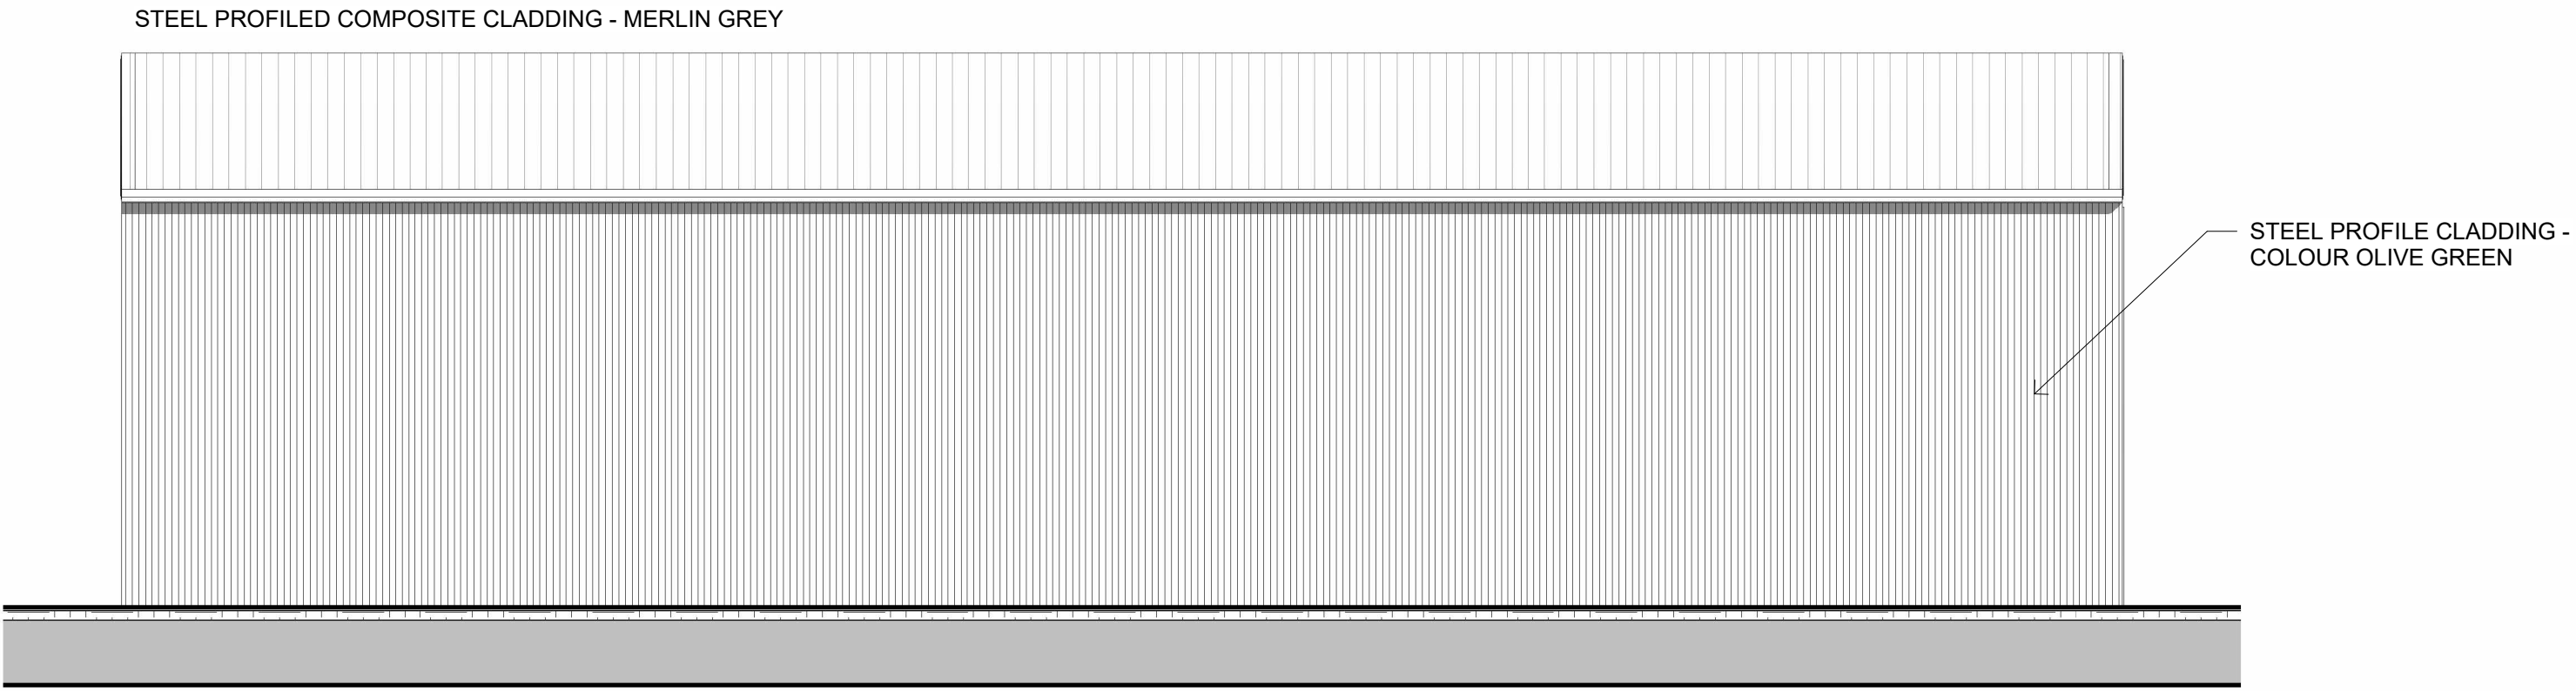


South West - Proposed
1 : 100

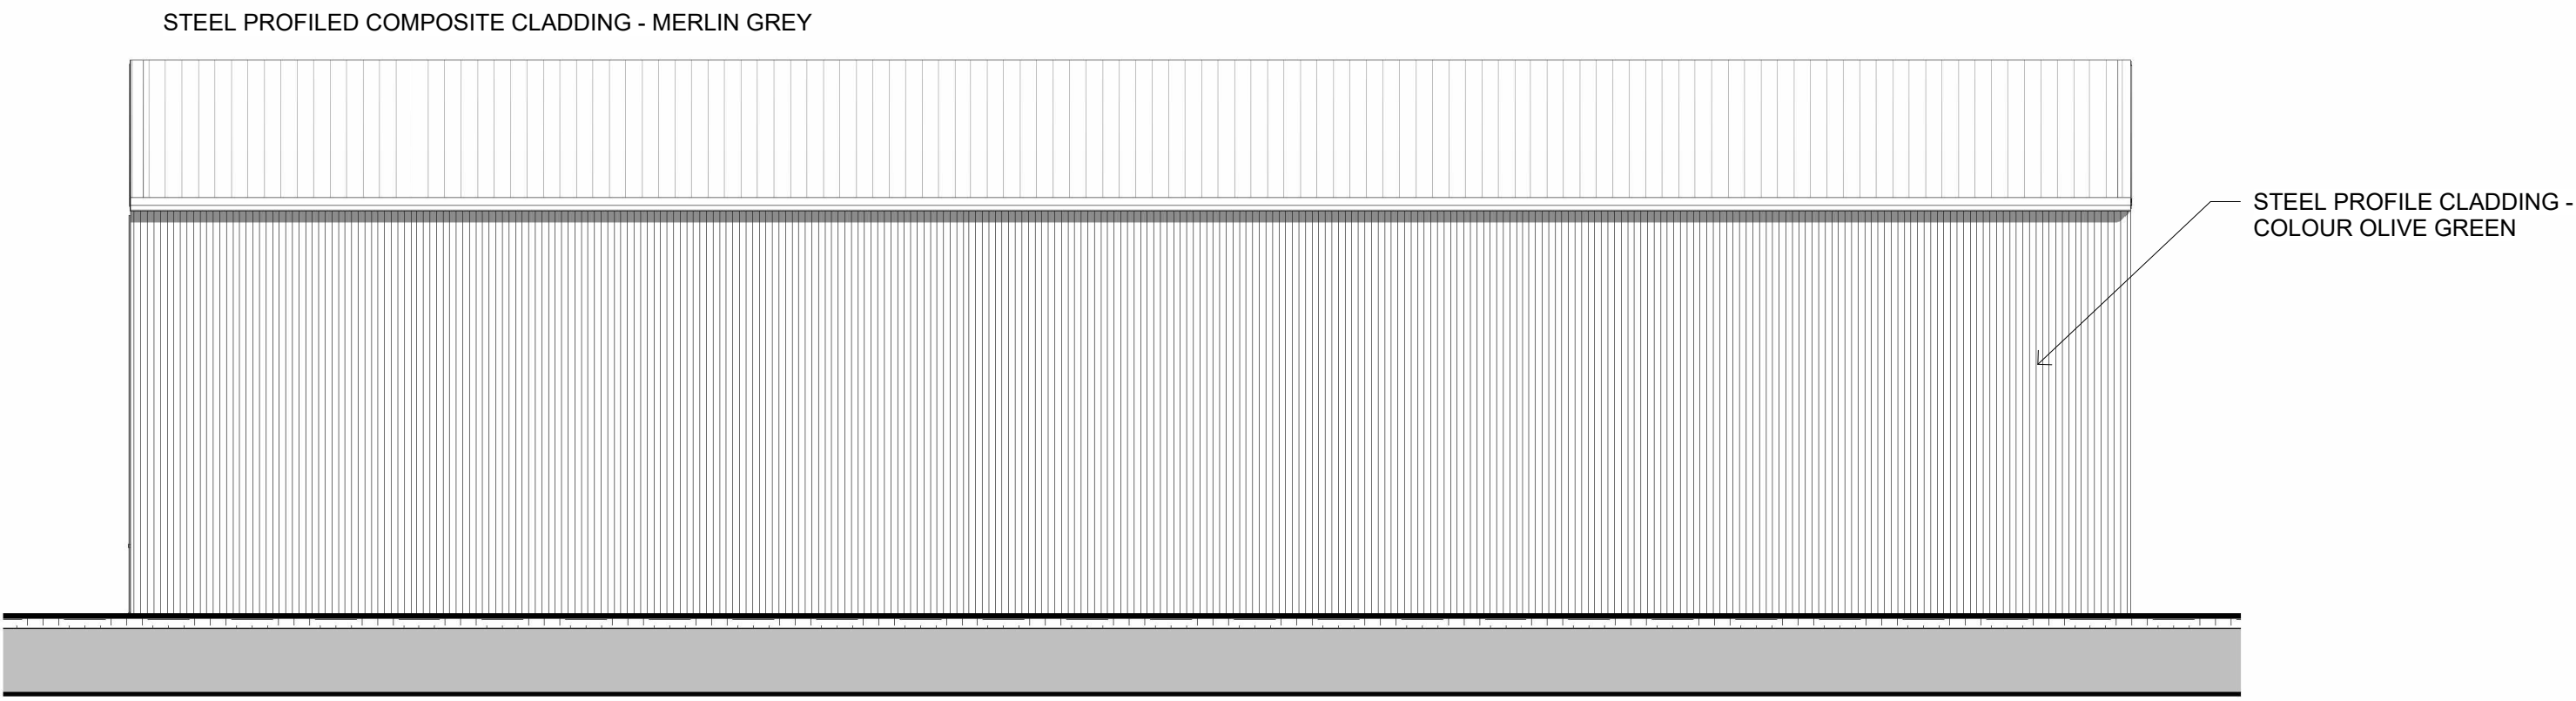

North East - Proposed
1 : 100

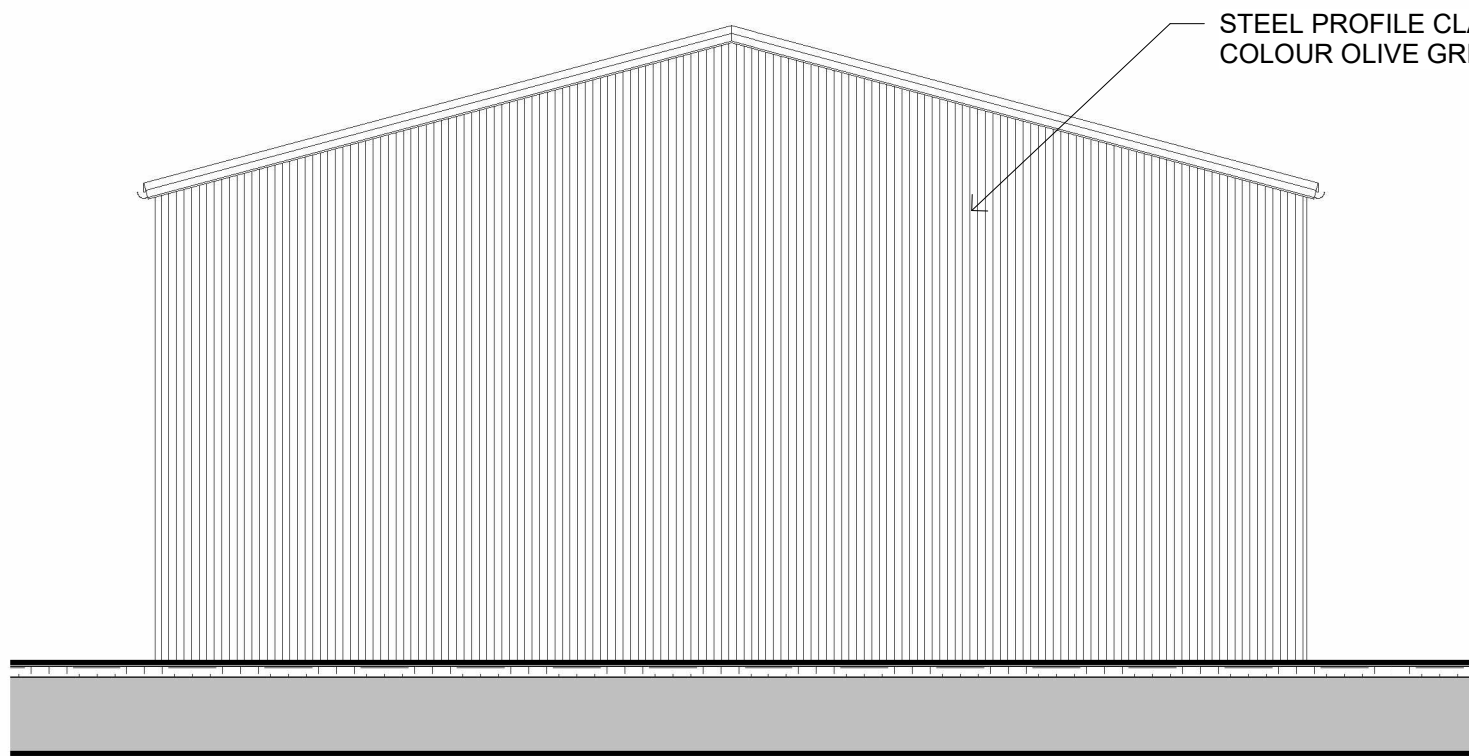

North West - Proposed
1 : 100

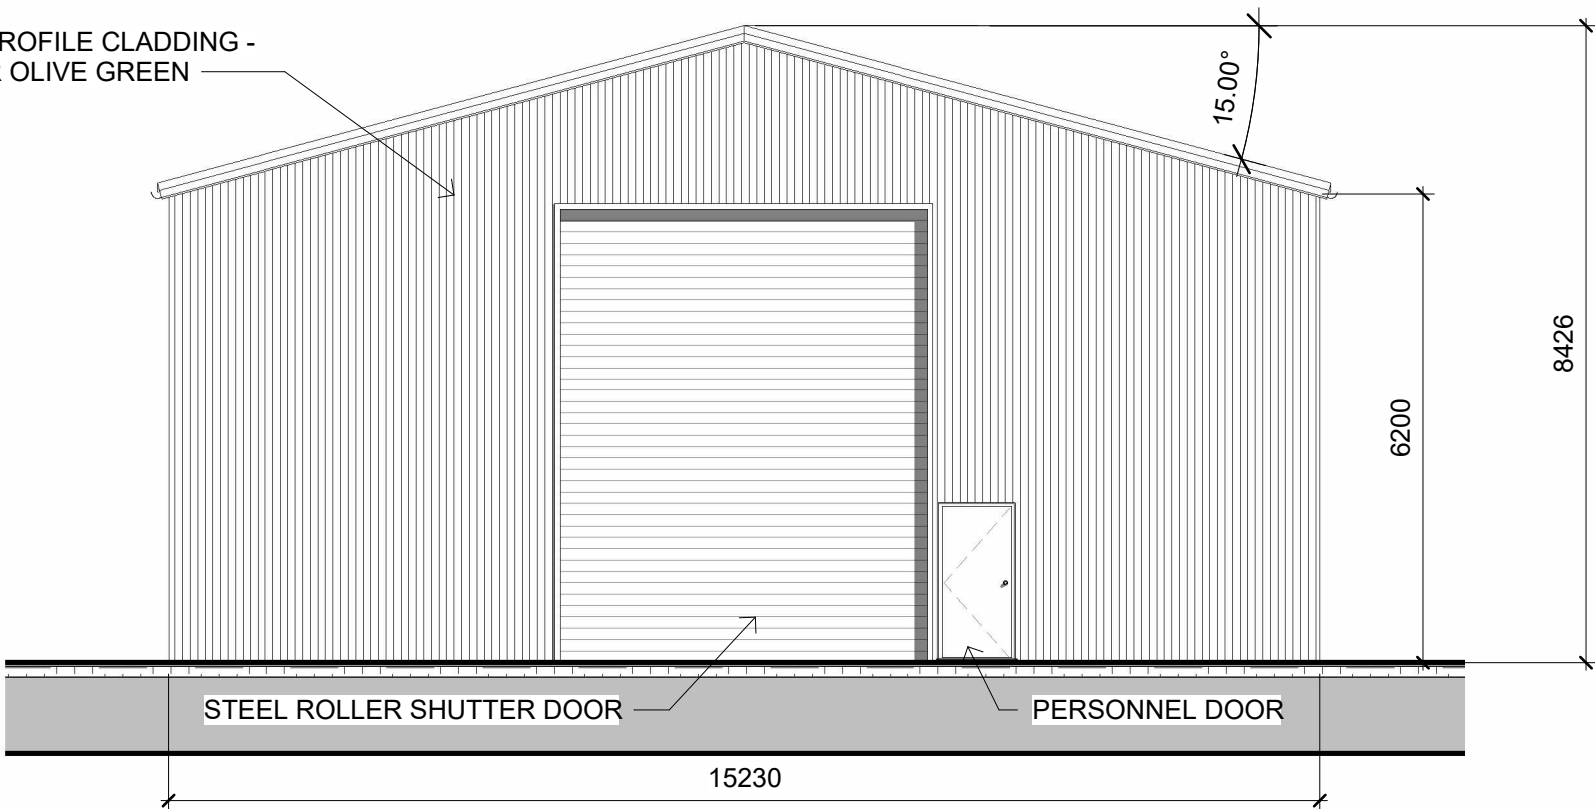

South East - Proposed
1 : 100



Rev No.	Revision Note.	Date	Drawn	Checked

Project number		Client		Project	
05910-01		Newtown Farm		Storage Building	
Title				BOURNE VALLEY ASSOCIATES ANDOVER LANE FARM FABERSTOWN ANDOVER HAMPSHIRE SP11 9PE Tel: 01264 850159 Email: info@bournevalley.co.uk	
Proposed Plans					
Date	Sheet	Scale			
30.03.26	01	1 : 100			
Drawn by	Checked by	Paper Size			
AW	VW	A1			

