


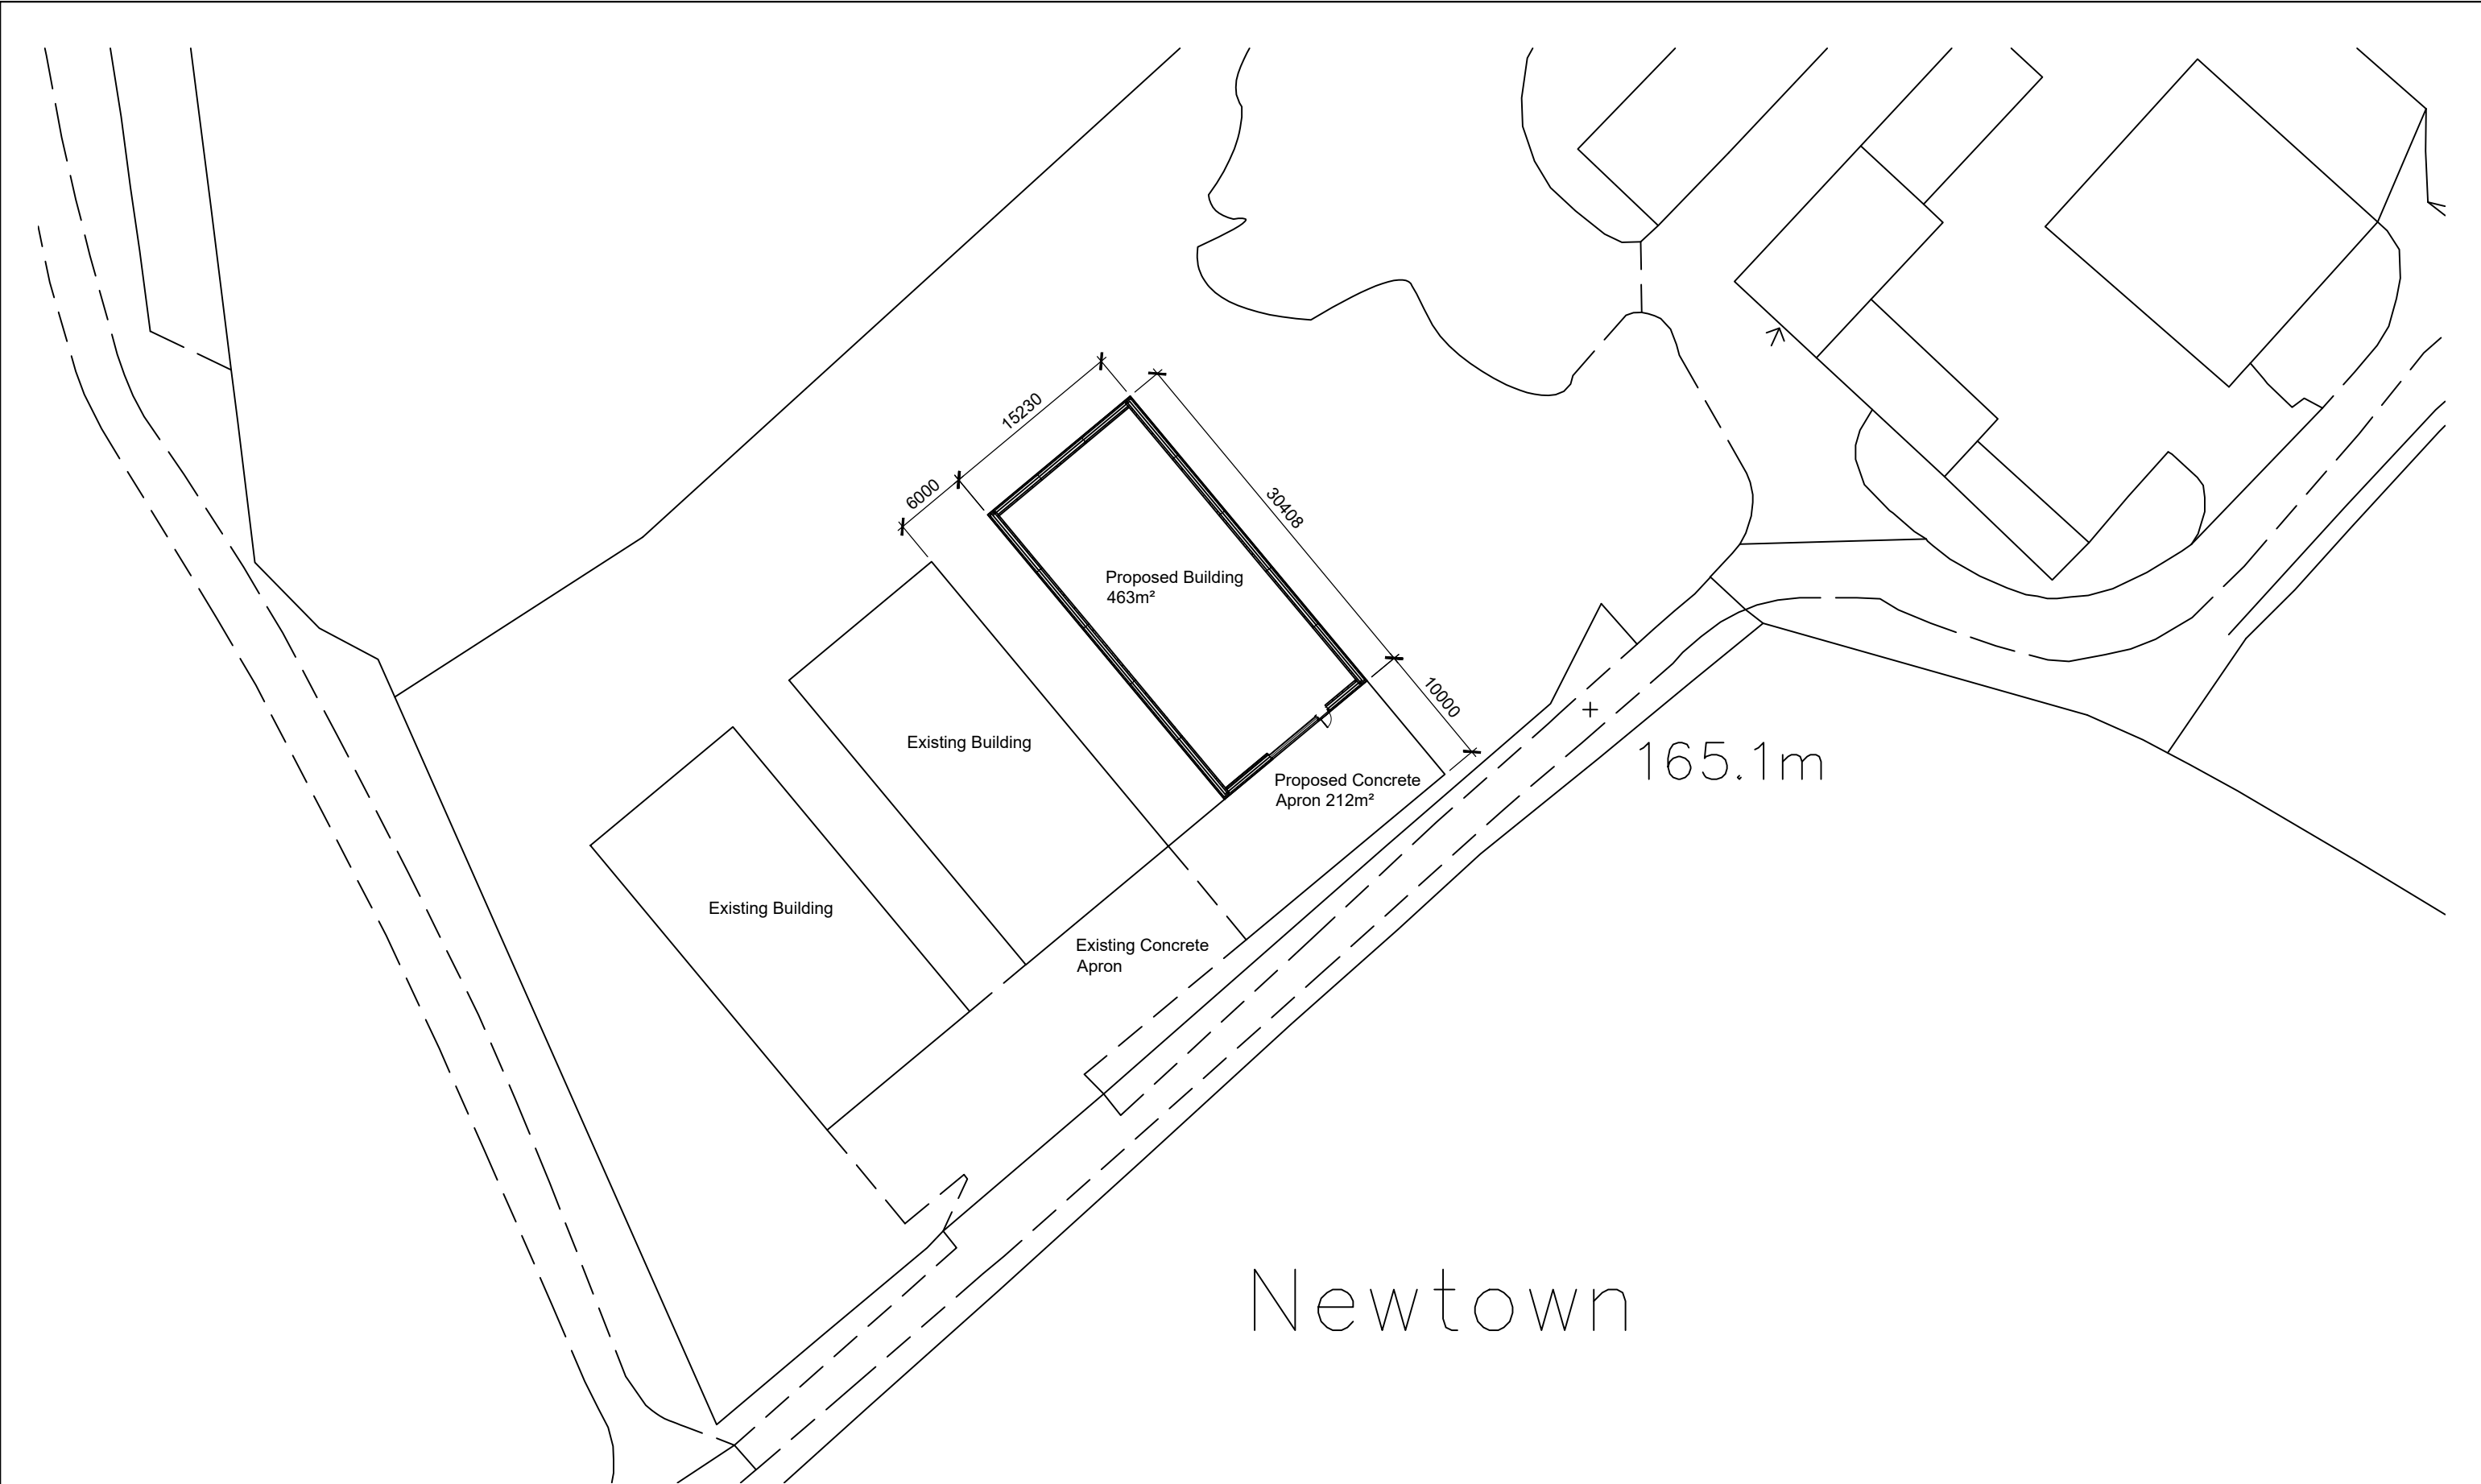

Rev No.	Revision Note.	Date	Drawn	Checked

NUMBER - REV - CLIENT - PROJECT 05910-00 - A - Green Knight Estate - Newtown Farm			
TITLE Block Plan			BOURNE VALLEY ASSOCIATES ANDOVER LANE FARM FABERSTOWN ANDOVER HAMPSHIRE SP11 9PE Tel: 01264 850159 Email: info@bournevalley.co.uk
DATE 30.03.26	SHEET 02	SCALE 1:500	
DRN BY AW	CHK BY AW	PAPER SIZE A3	

