



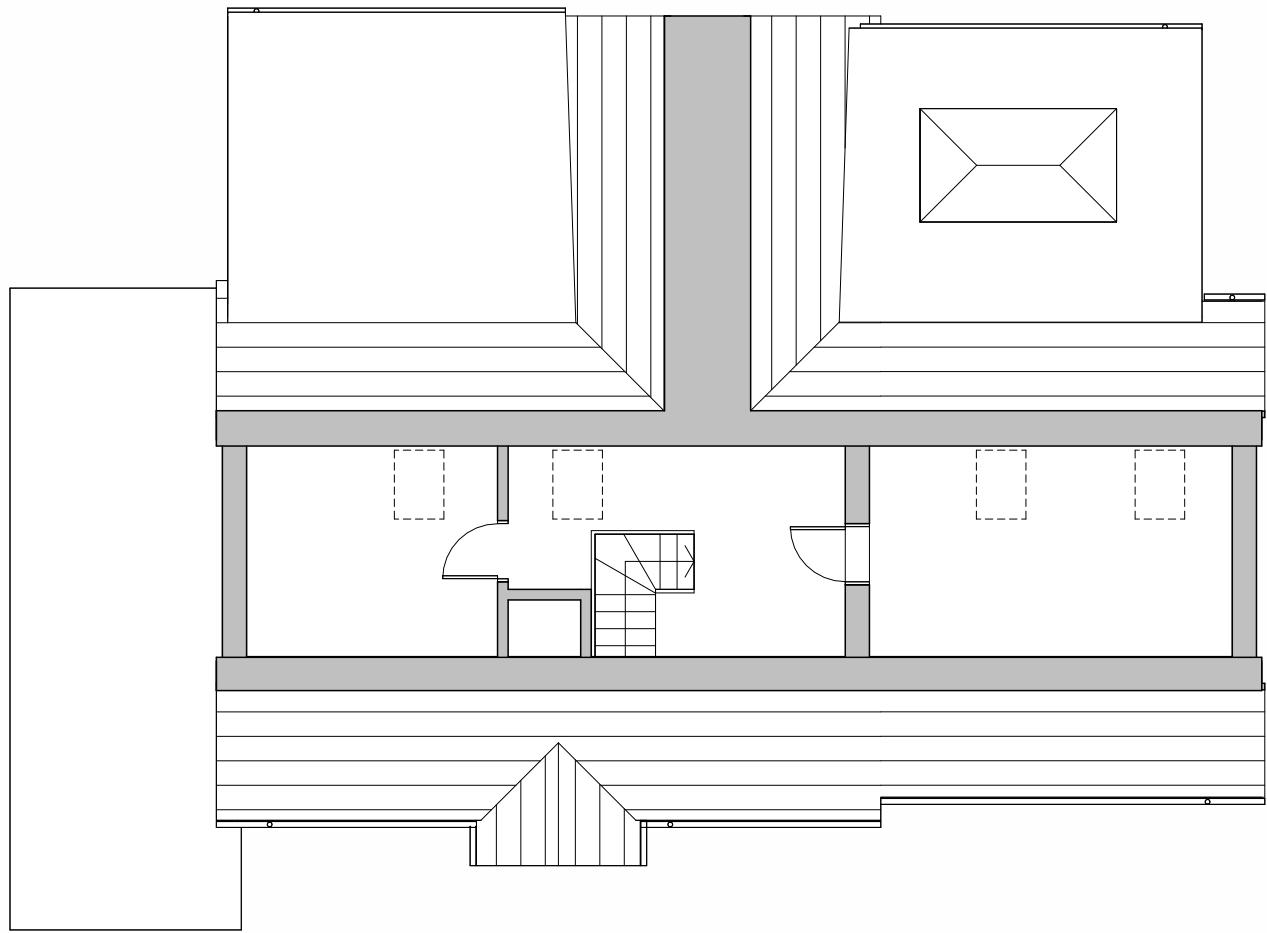


2 | Proposed First Floor
1 : 100

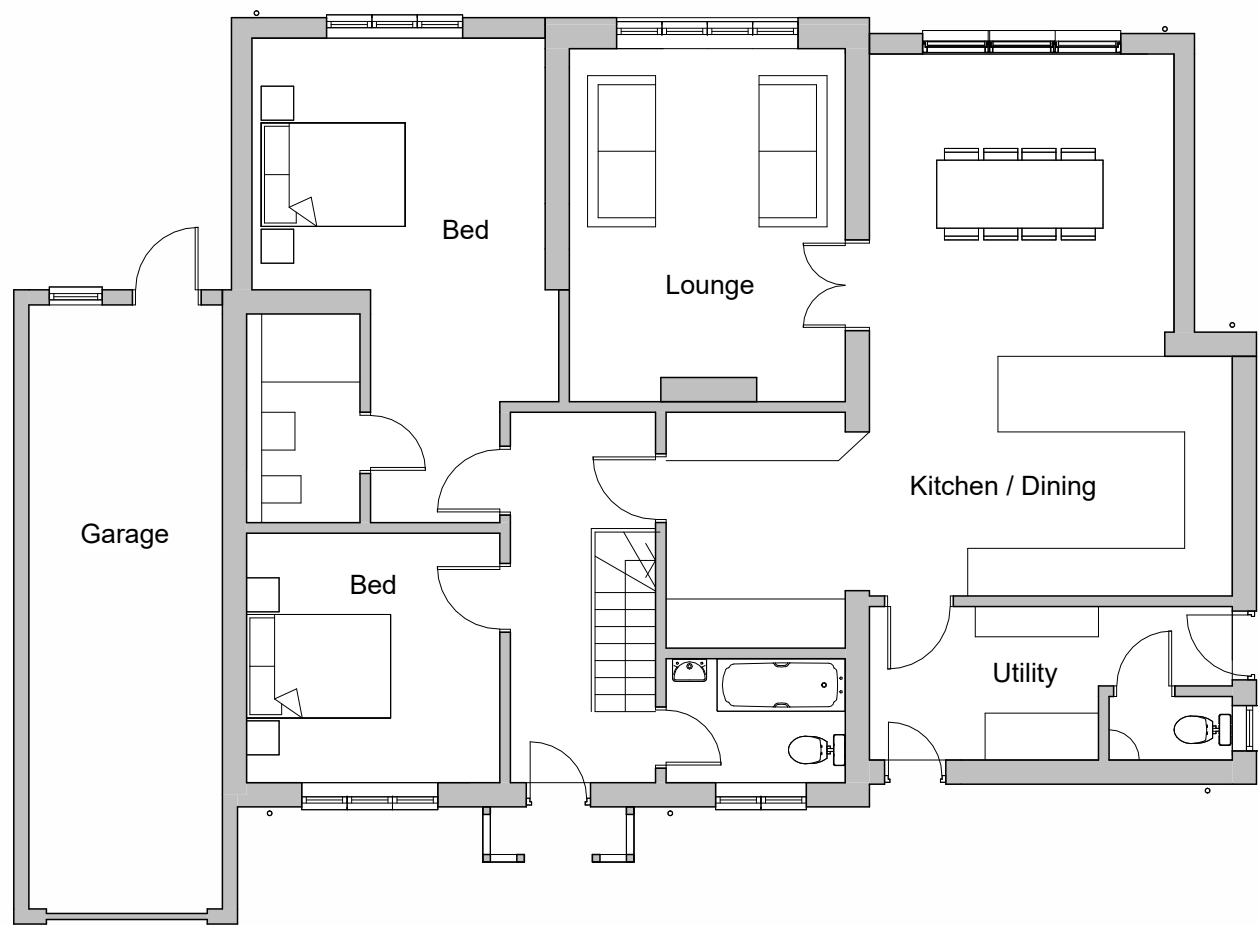


1 | Proposed Ground Floor
1 : 100




4 | Proposed North East Elevation (Front)
1 : 100

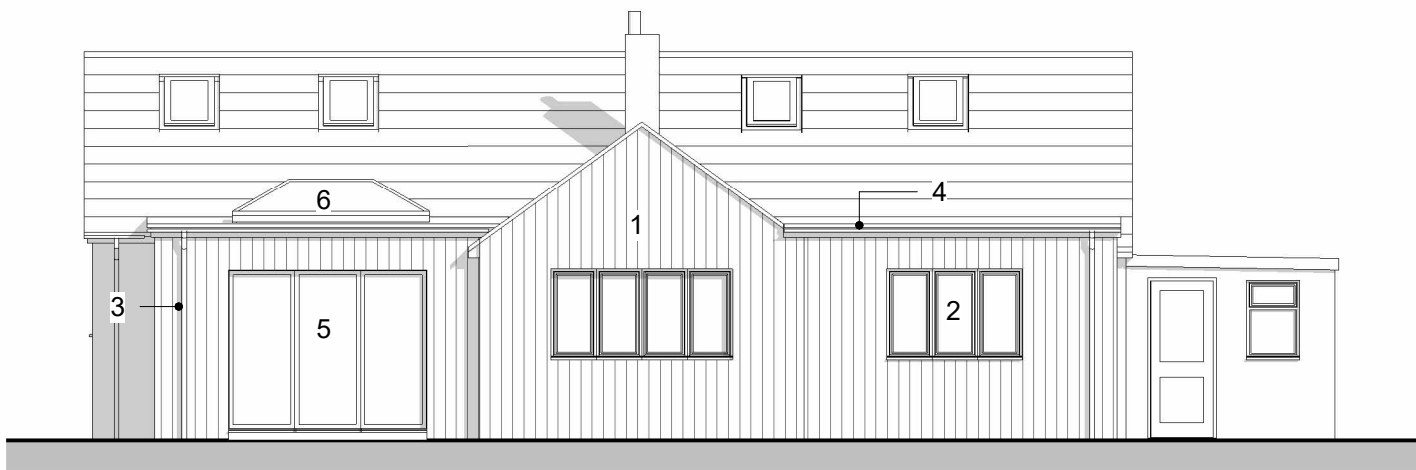


5 | Proposed South West Elevation (Rear)
1 : 100

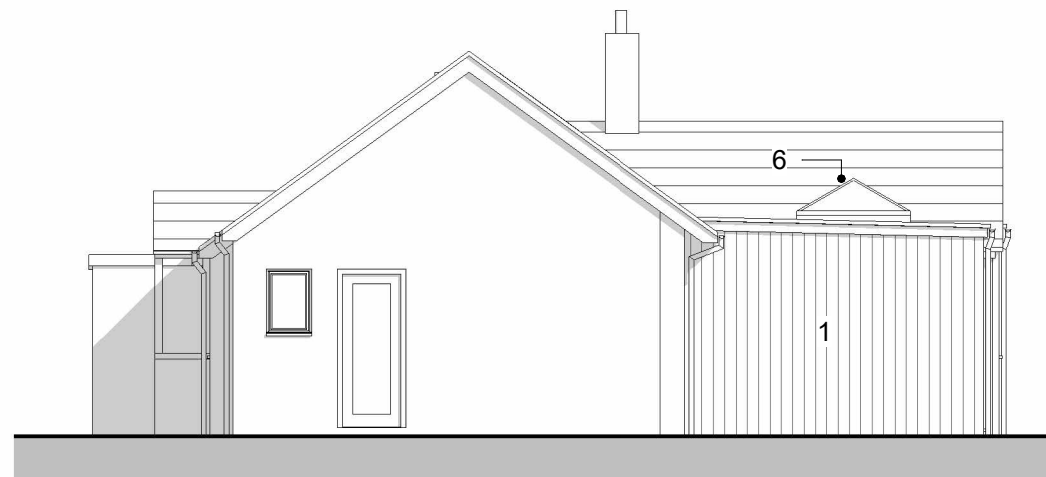

6 | Proposed South East Elevation
1 : 100

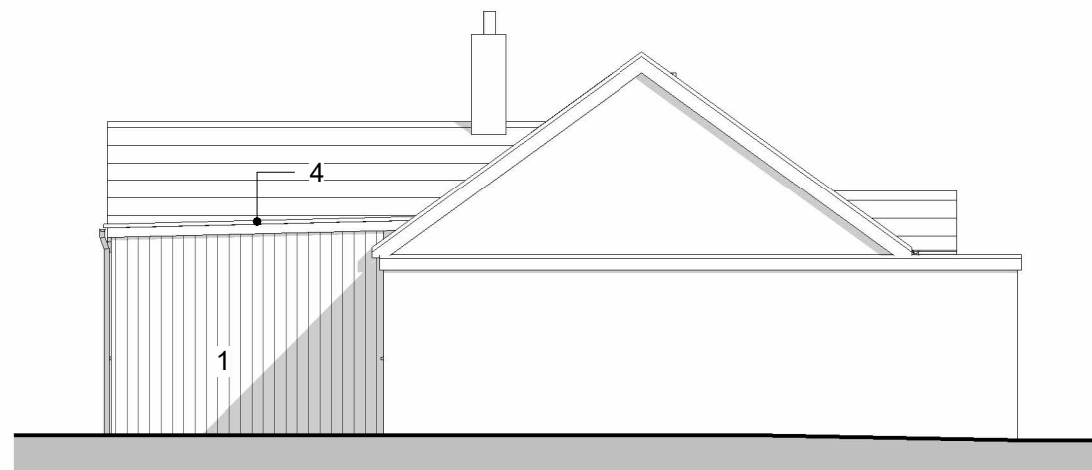

7 | Proposed North West Elevation
1 : 100

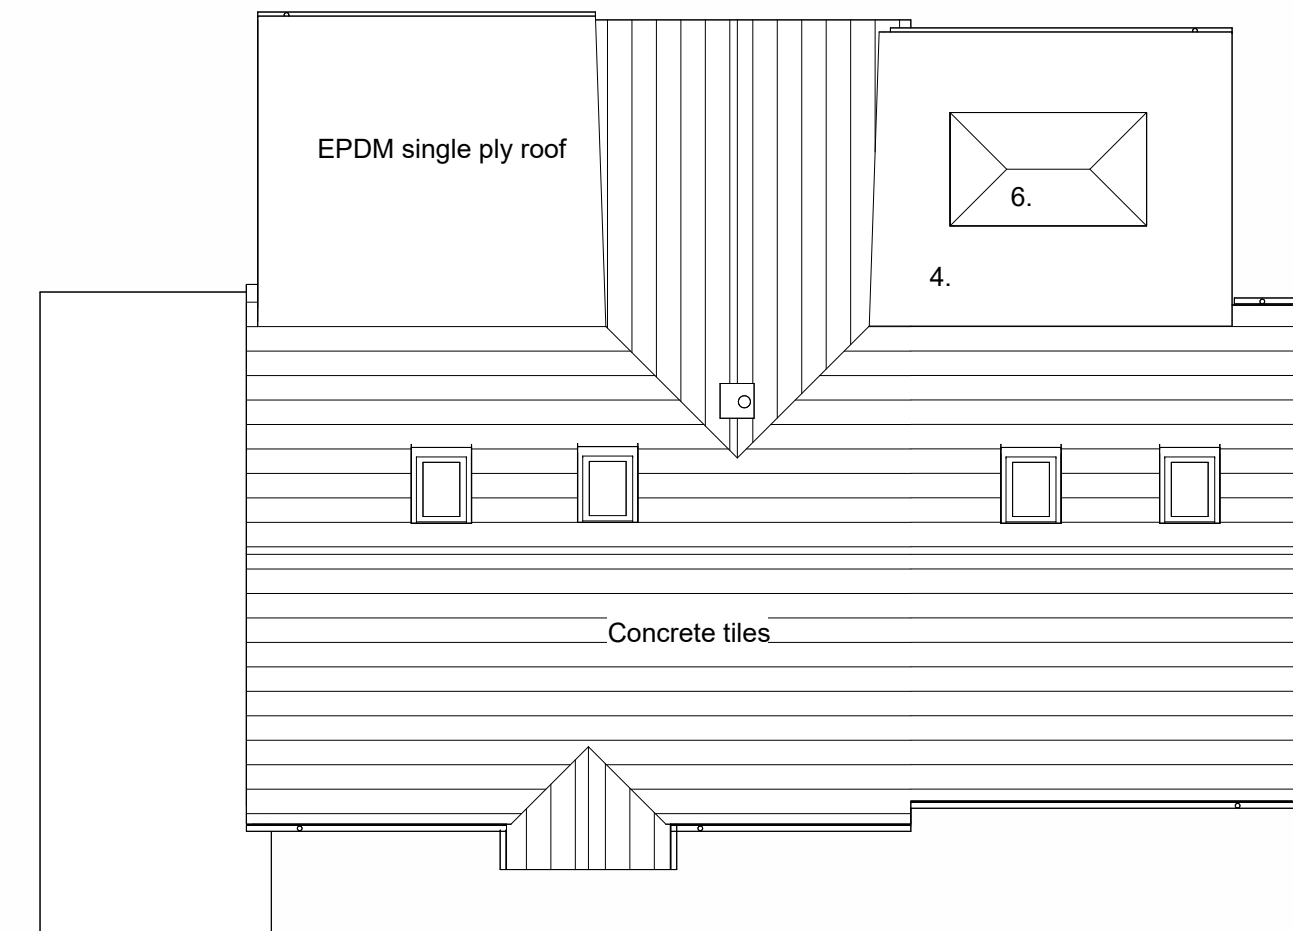

3 | Proposed Roof Plan
1 : 100

Materials

1. Vertical board timber cladding.
2. White uPVC windows to match existing
3. White uPVC rainwater goods to match existing
4. EPDM single ply roofing
5. Aluminium Bi-fold doors
6. Aluminium roof lantern

1:100 0 2 4 6 8 10m

Date	Rev.	Description	PROJECT	The Elms, Steeple Ashton	REF	26006	DRAWING	1004	REV	2
03.04.2026	1	First Issue	TITLE	Proposed Plans and Elevations	SCALE @ A2	1 : 100				
05.04.2026	2	Notes amended and elements revised further to discussion	AA	alexisandreou@outlook.com						

A2