


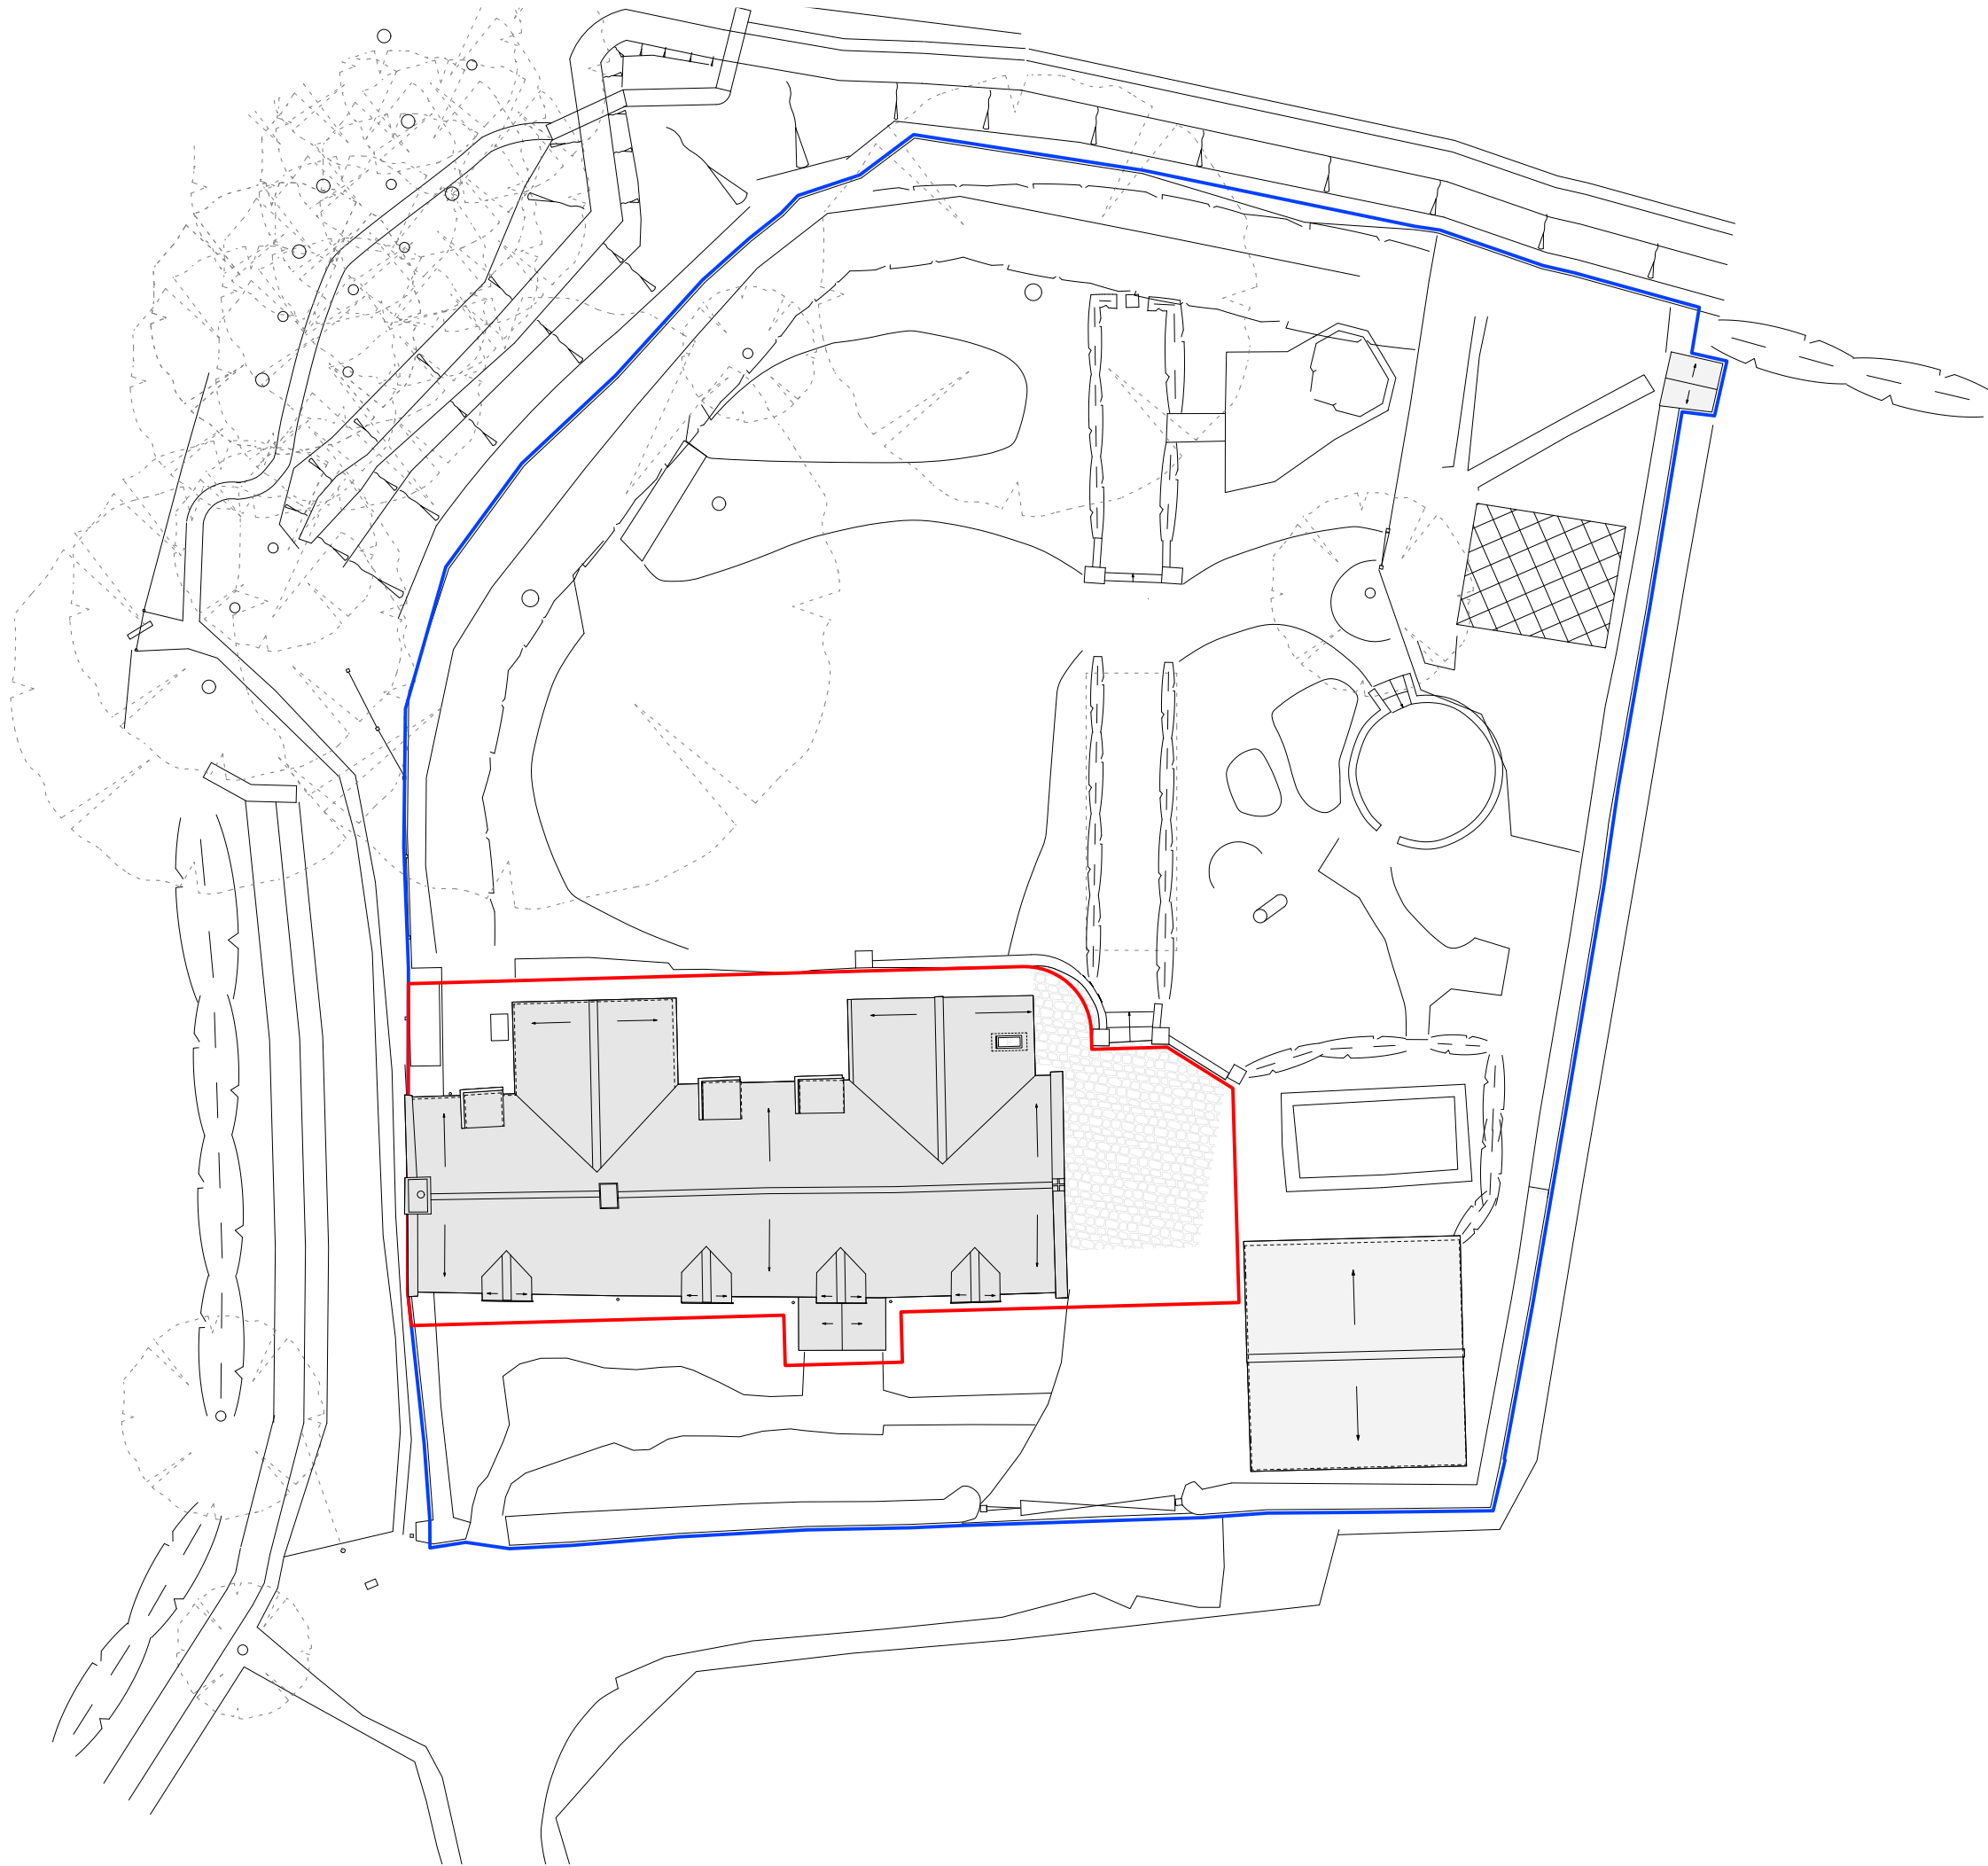

PLANNING

CLIENT
Mr & Mrs Charles-Jones
ADDRESS
61 Upper South Wraxall
Bradford-on-Avon
BA15 2SE

REV.	BY	DATE	NOTES
0			
2			
4			
6			
8			
10 m			

PR Site Plan

PROJECT	STAGE	DRAWING	REV	DRAWN
799	3	11		RCJ
SCALE	SIZE	CREATION		
1:200	@ A3 L	FEB 2025		