


PLANNING

CLIENT
Mr & Mrs Charles-Jones
ADDRESS
61 Upper South Wraxall
Bradford-on-Avon
BA15 2SE

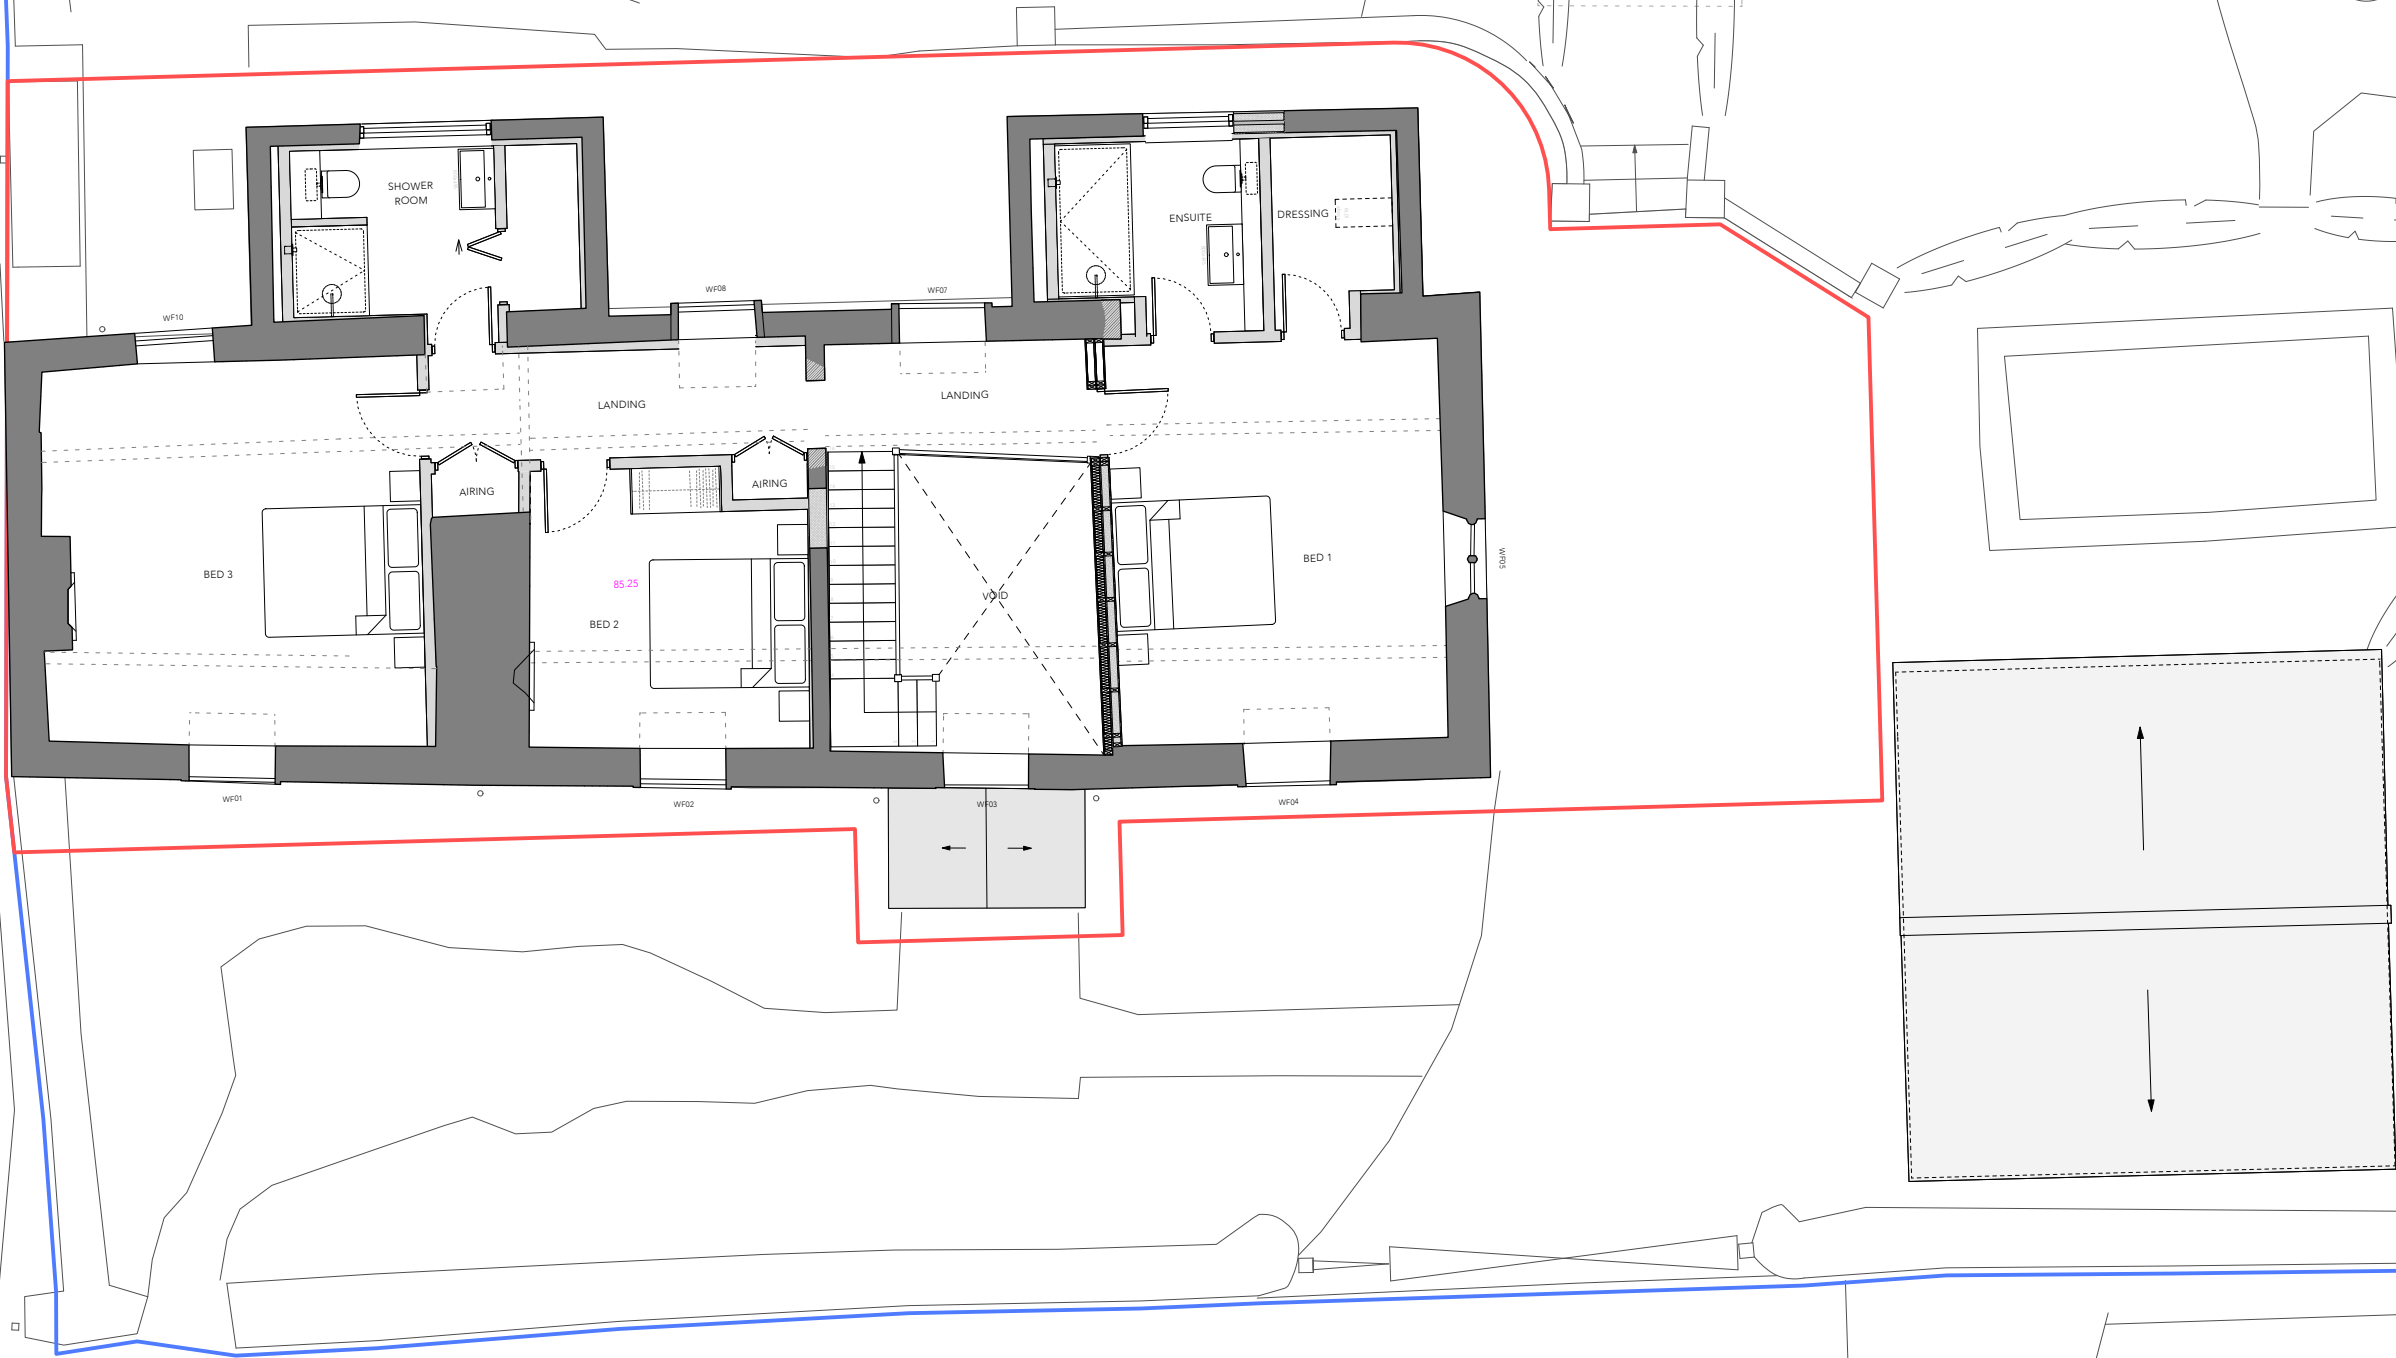

REV.	BY	DATE	NOTES			
0		1	2	3	4	5 m

PR First Floor Plan

PROJECT	STAGE	DRAWING	REV	DRAWN
799	3	- 13		RCJ
SCALE	SIZE	CREATION		
1:100	@ A3 L	FEB 2025		