



PLANNING

CLIENT
Mr & Mrs Charles-Jones
ADDRESS
61 Upper South Wraxall
Bradford-on-Avon
BA15 2SE

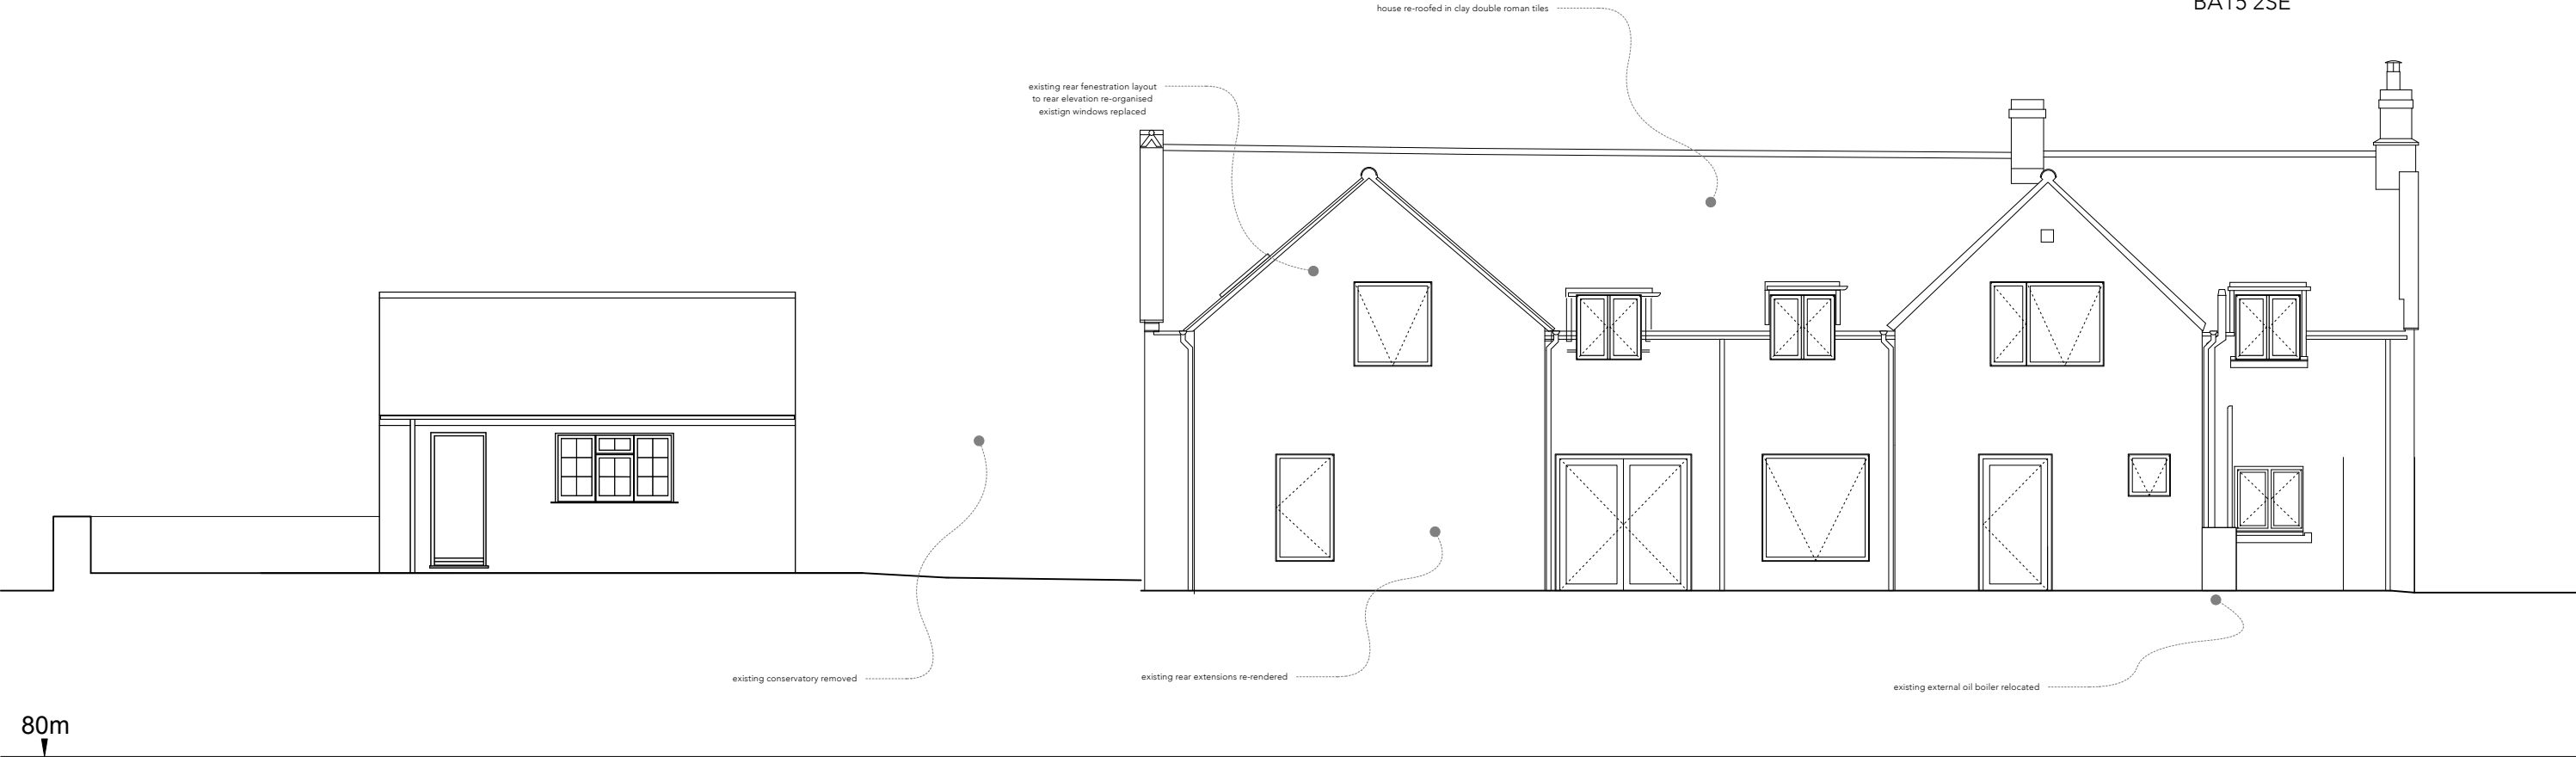

North East elevation

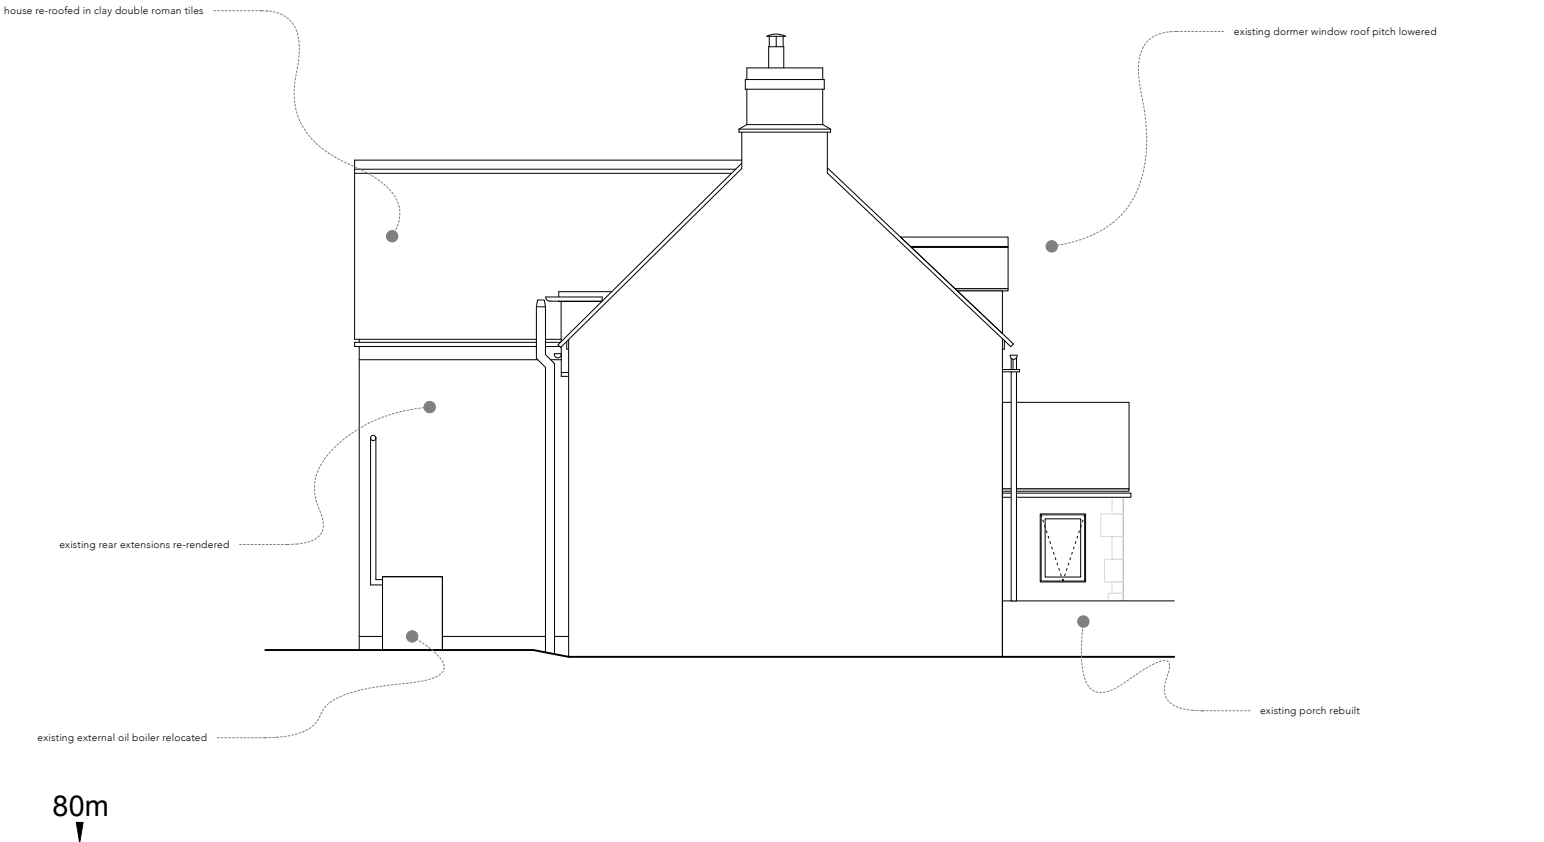

North West elevation

REV.	BY	DATE	NOTES
0			
1			
2			
3			
4			
5			

PR House Elevations NE-NW

PROJECT	STAGE	DRAWING	REV	DRAWN
799 - 3	- 16			RCJ
SCALE	SIZE	CREATION		
1:100	@ A3 L	FEB 2025		