
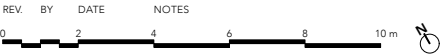


PLANNING

CLIENT
Mr & Mrs Charles-Jones

ADDRESS
61 Upper South Wraxall
Bradford-on-Avon
BA15 2SE

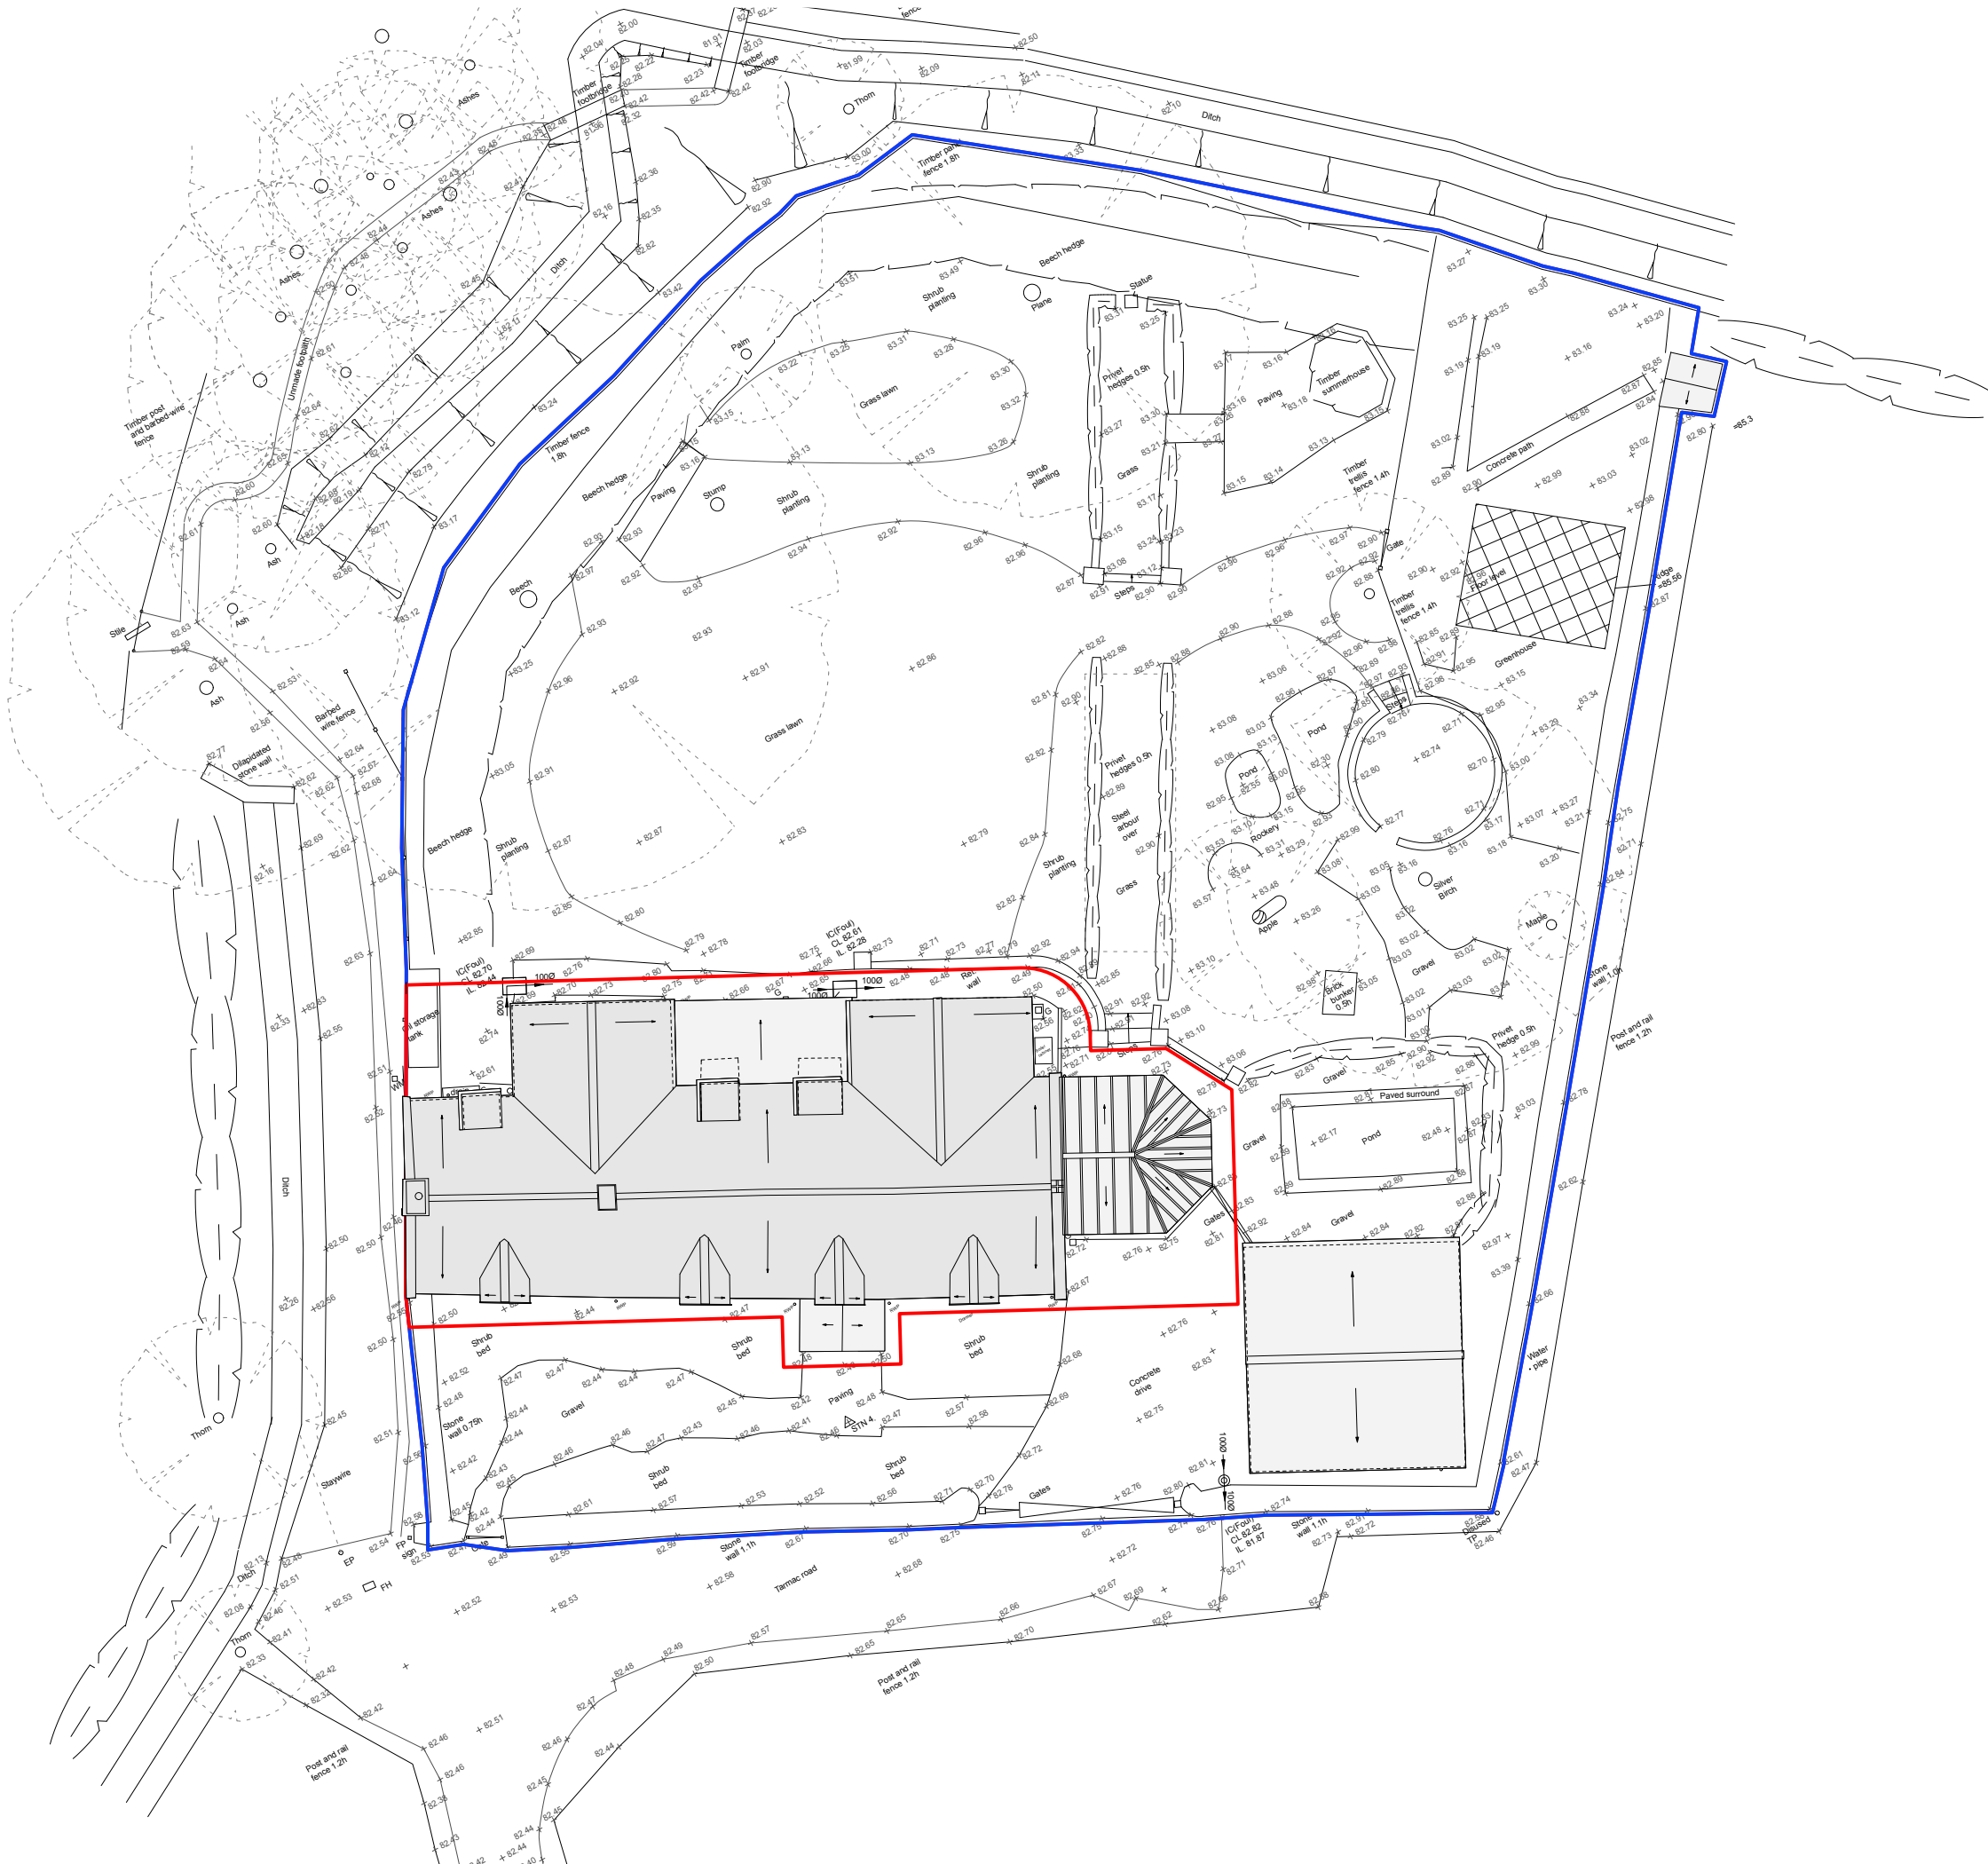

EX Site Plan

PROJECT	STAGE	DRAWING	REV	DRAWN
799 - 3	- 01			IH
SCALE	SIZE	CREATION		
1:200	@ A3 L	FEB 2025		