




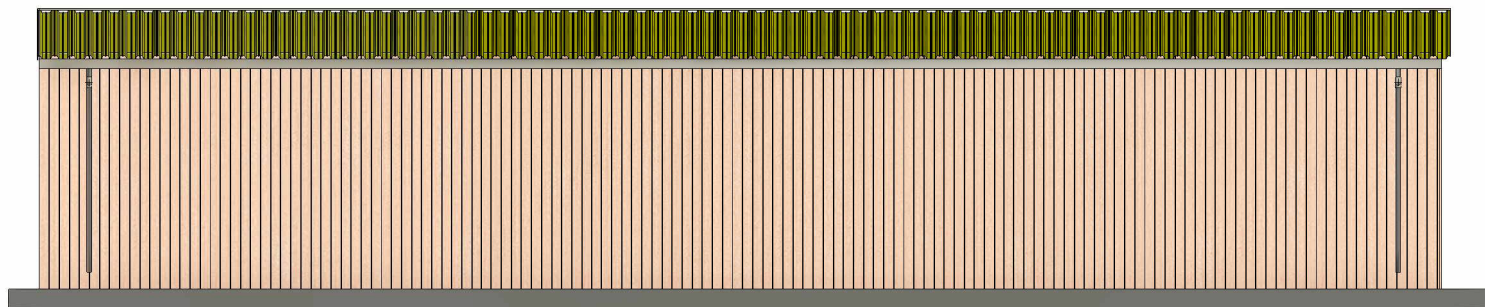


SOUTH EAST ELEVATION
1 : 100

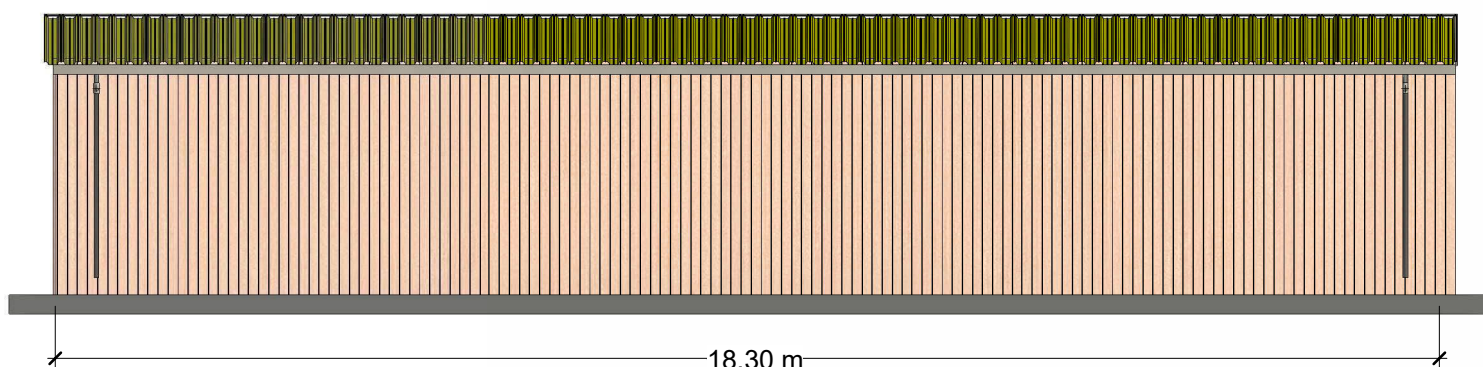

NORTH WEST ELEVATION
1 : 100

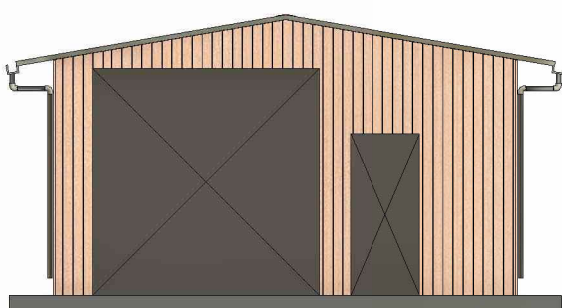

SOUTH WEST ELEVATION
1 : 100

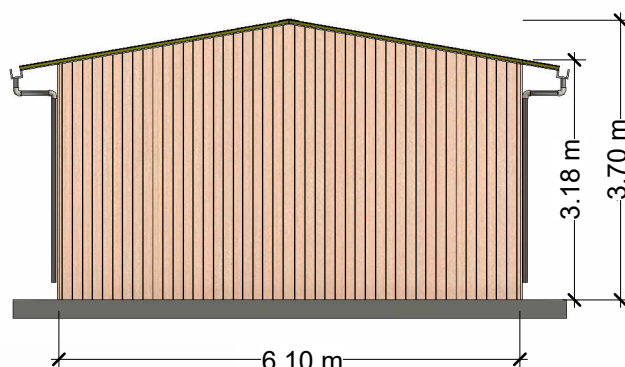

NORTH EAST ELEVATION
1 : 100



PROJECT

AGRICULTURAL STORE
BUILDING

CLIENT

Barn Farm SN15 4NE Plan
For Nigel Brookes

SHEET

ELEVATIONS

Date

23-03-2026

Scale (@ A4)

1 : 100