


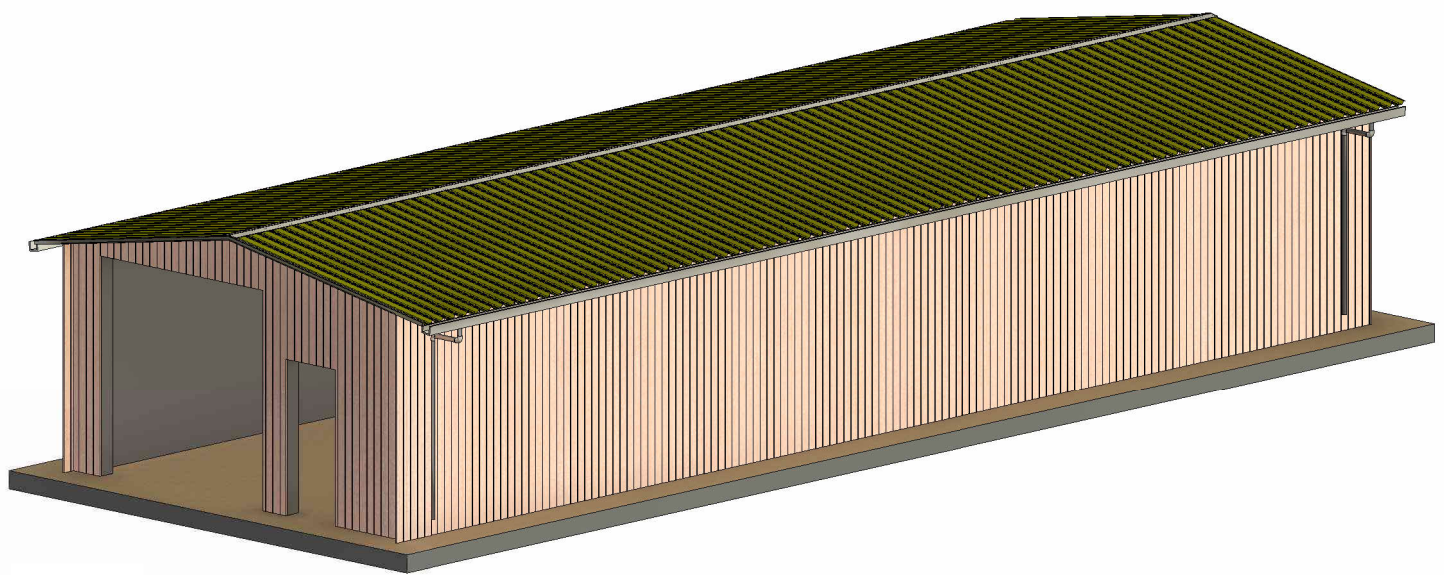

3D ISO



PROJECT

AGRICULTURAL STORE
BUILDING

CLIENT

Barn Farm SN15 4NE Plan
For Nigel Brookes

SHEET

3D ISO

Date

23-03-2026

Scale (@ A4)