

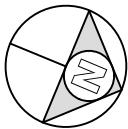
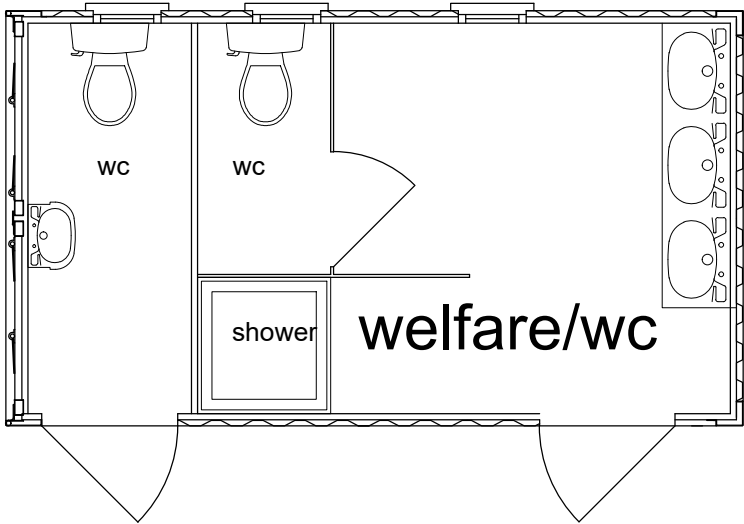


Welfare

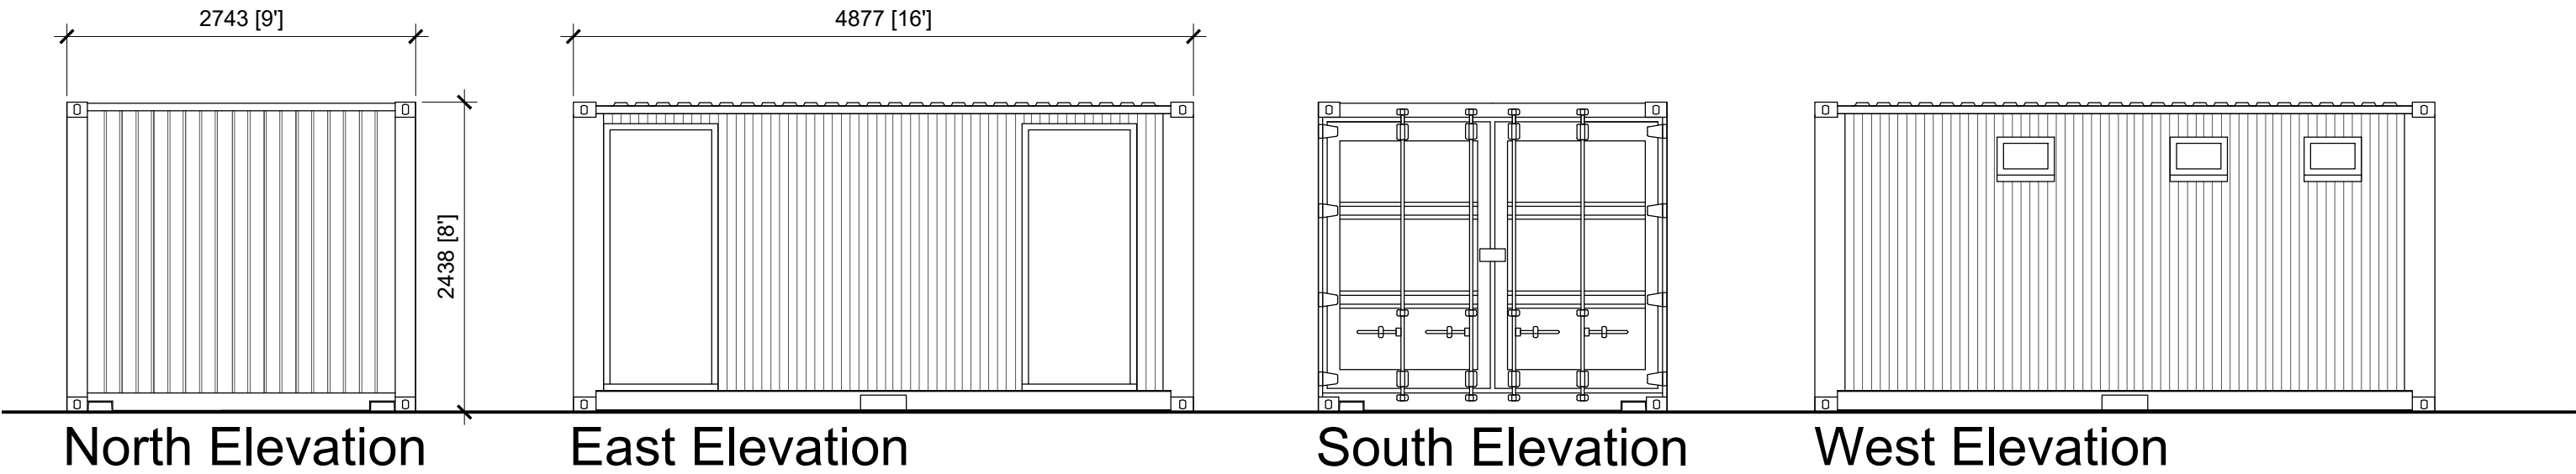

Plan

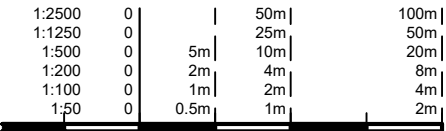

Site Address;	Title;	Scale;	Drawn;	Drawing Number;
Charnage Lime Works Mere BA12 6AP	Welfare Elevations	1:50	GS	2025/02/P004-A
		Date;	Size;	
		February 2026	A3	