




Sketch image 1 - from Park Street looking south west into development.



Sketch image 2 - Birds eye view looking south east

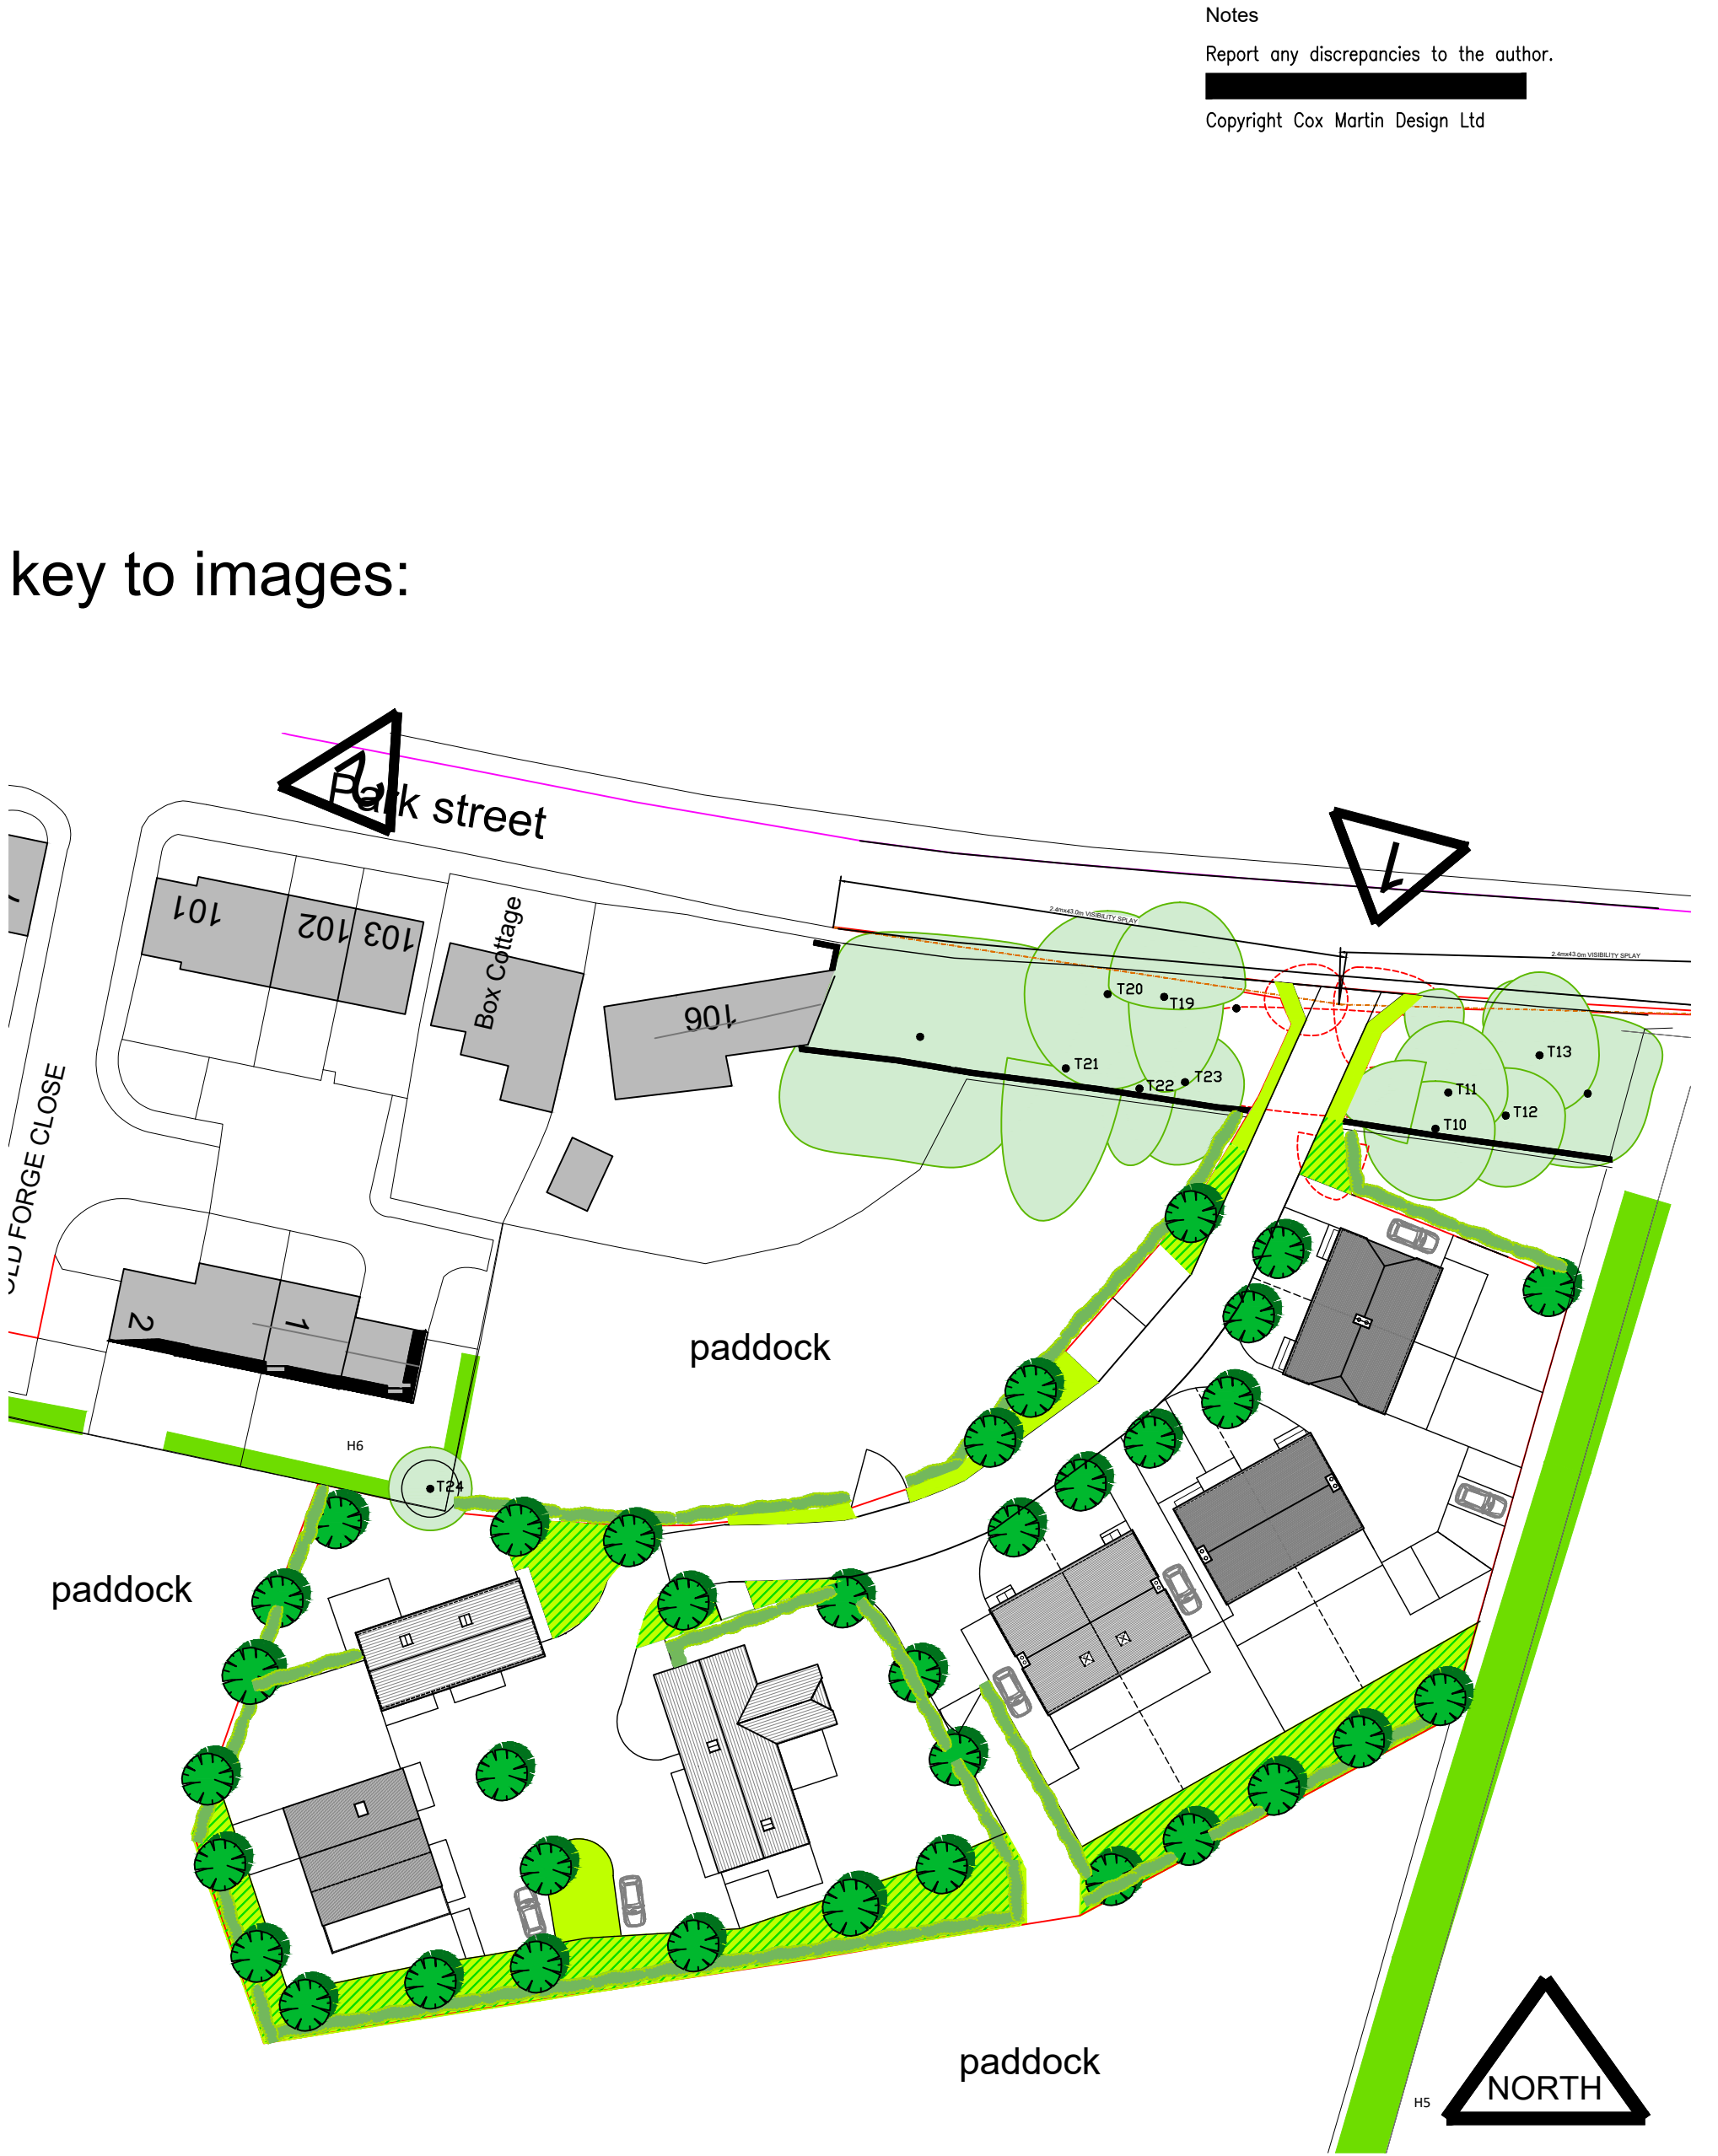

Rev	Description	By	Check	Date
Cox Martin Design Rowan Tree, Shorts Green Lane, Motcombe, Shaftesbury SP7 9PA T 01747 850972 mob: 07889 564 050 caroline@coxmartindesign.co.uk Client Ms C Martin Project Land South of Park Street Heytesbury Drawing 3D views				
Scale	Date	Author	Checked	
NTS	Feb 2026	cpm	cpm	
Project No	Drawing No	Revision		
2409	L117	p1		