


Agricultural Store Building

Barn Farm SN15 4NE - Location Plan

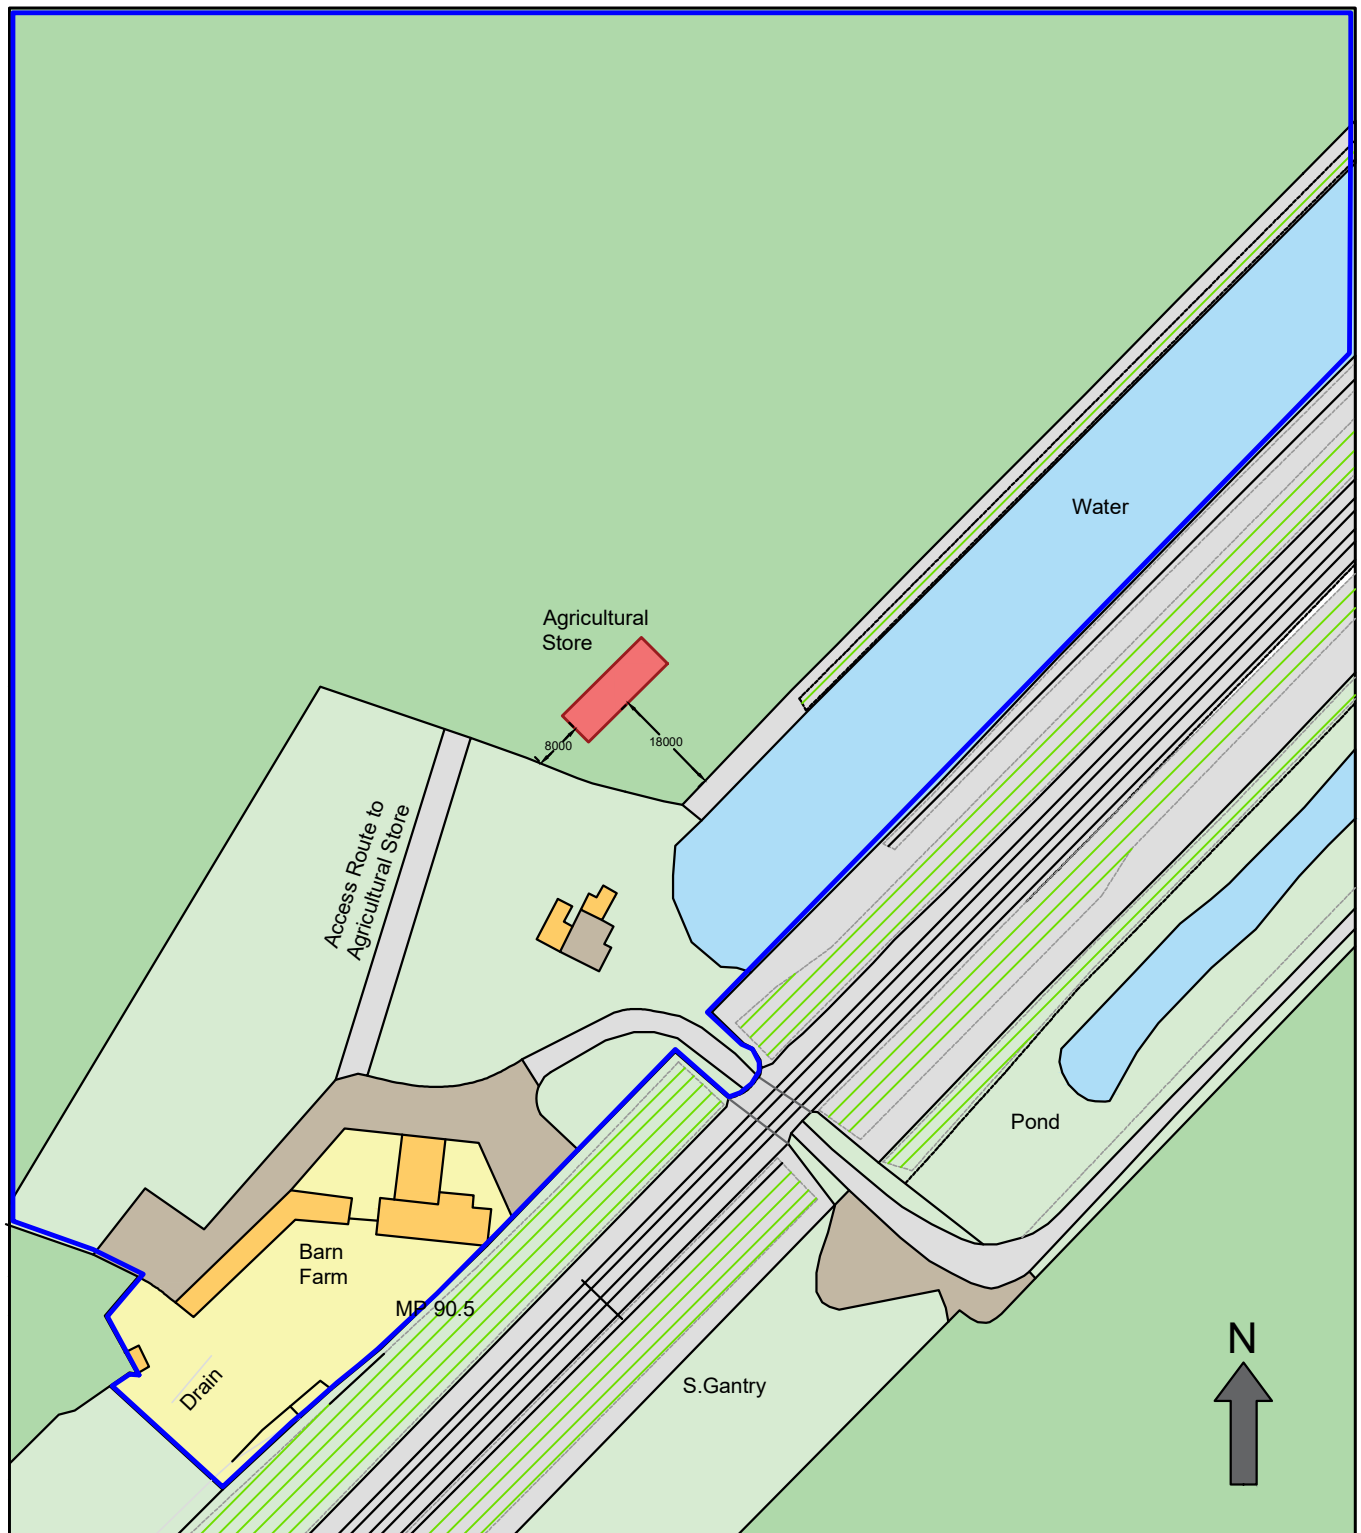

0 50
Metres

Plan Produced for: Nigel Brookes

Date Produced: 17 March 2026

Plan Reference Number: TQRQM26071143515860

Scale: 1:1250 on A4