



Notes

Report any discrepancies to the author.


Copyright Cox Martin Design Ltd

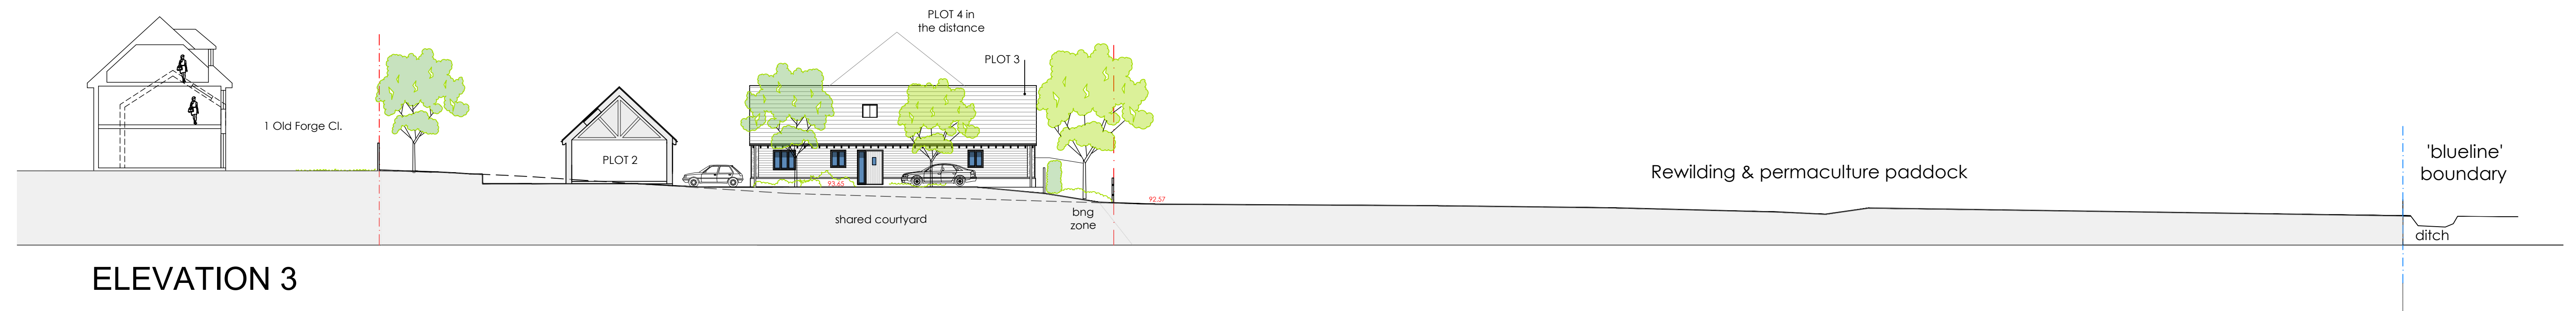

ELEVATION 3

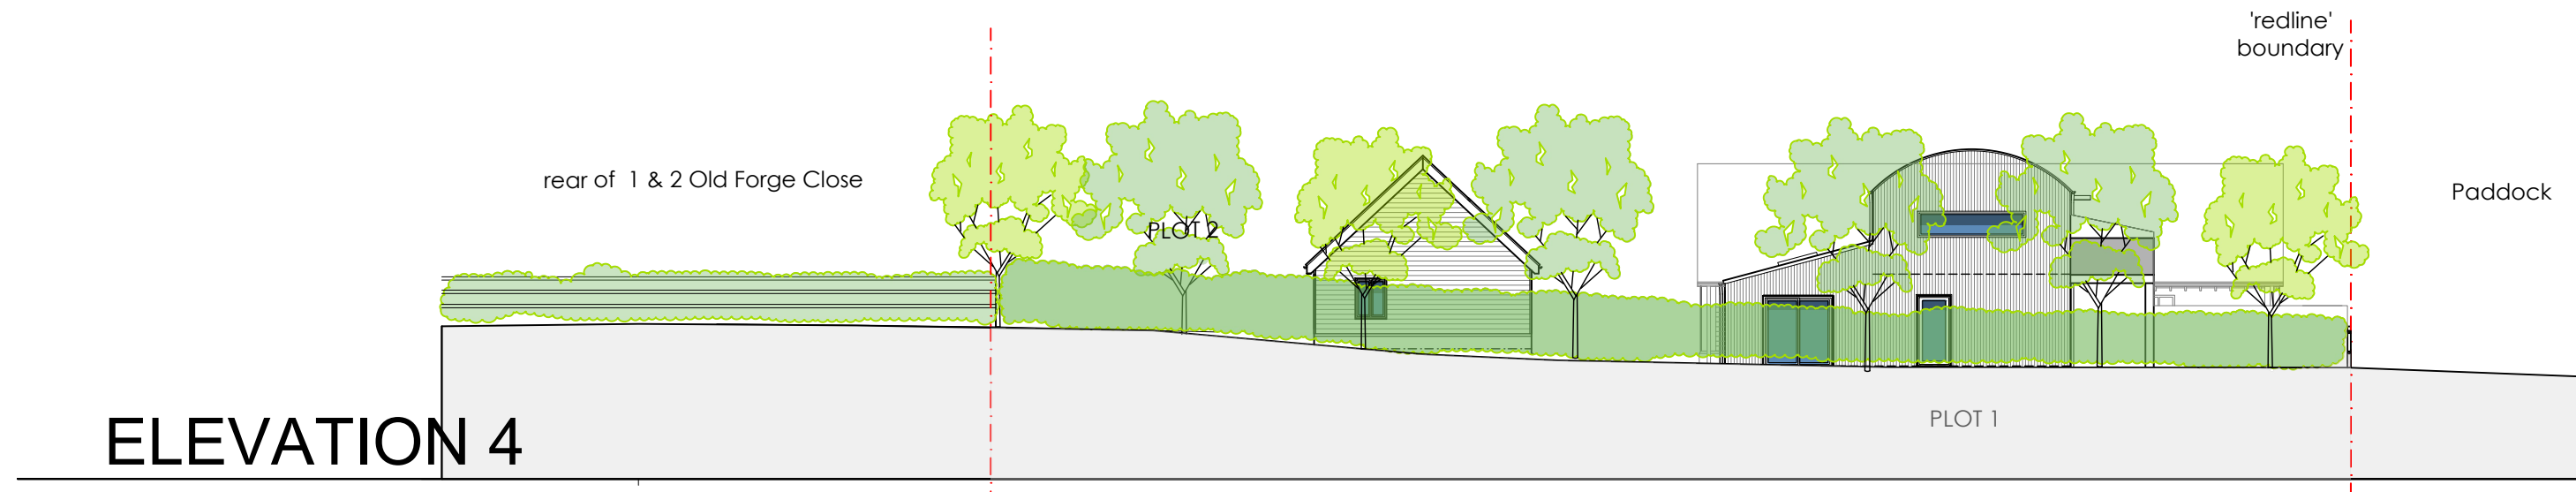

ELEVATION 4

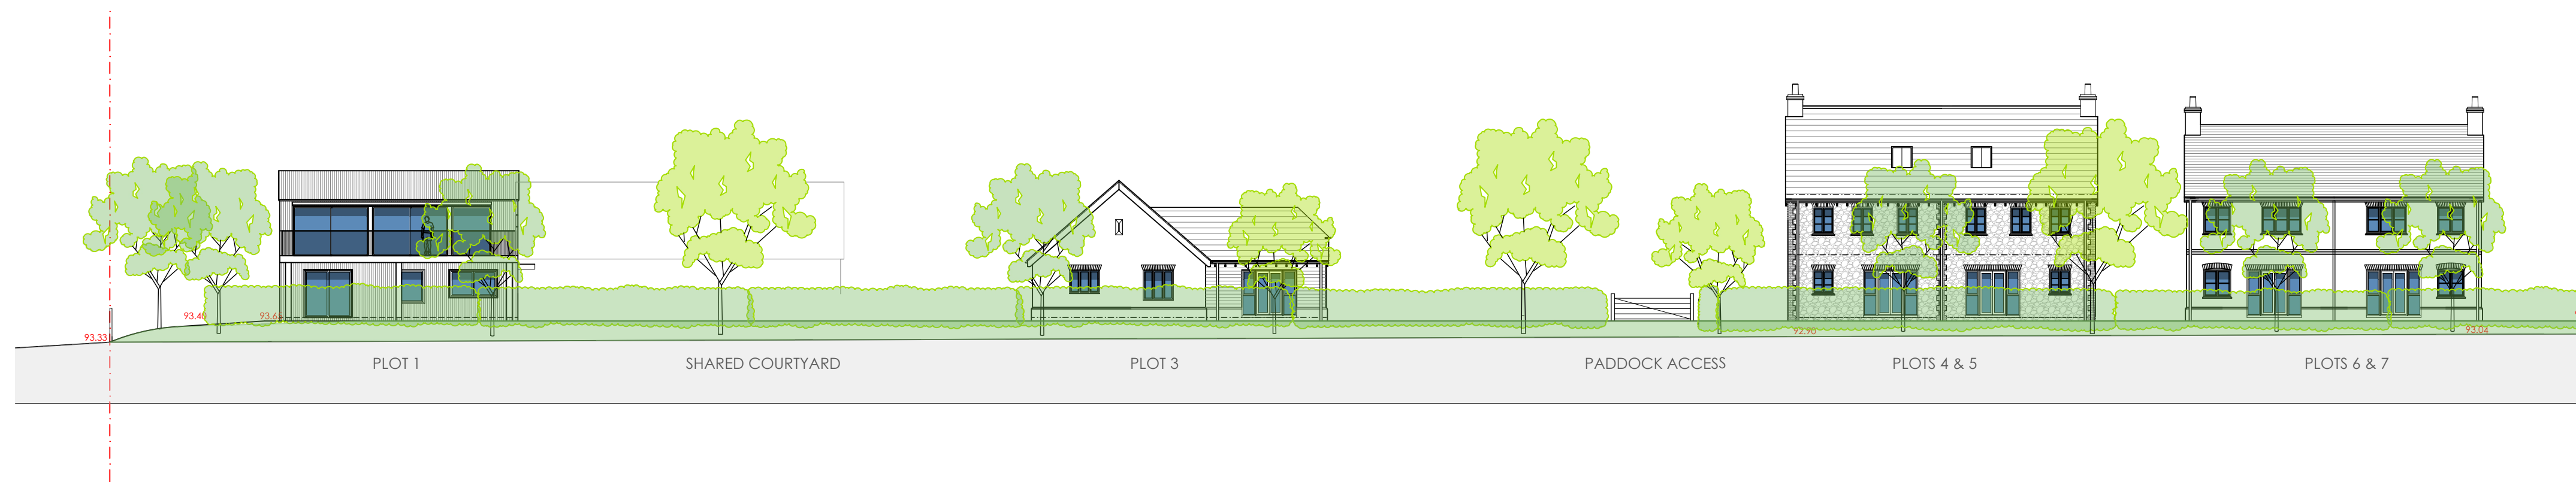

ELEVATION 5



Rev	Description	By	Check	Date
Cox Martin Design				
Rowan Tree, Shorts Green Lane, Molcombe, Shaftesbury SP7 9PA T 01747 850972 mob: 07889 564 050 caroline@coxmartindesign.co.uk				
Client				
Ms C Martin				
Project				
Land South of Park Street Heytesbury				
Drawing				
Street scenes & sections sheet 2 of 2				
Scale	Date	Author	Checked	
varies @A1	Feb 2026	cpm	cpm	
Project No	Drawing No	Revision		
2409	L115	p3		

Street scenes, long elevations & sections 1:200

