


— Barn Extension — Farm boundary.

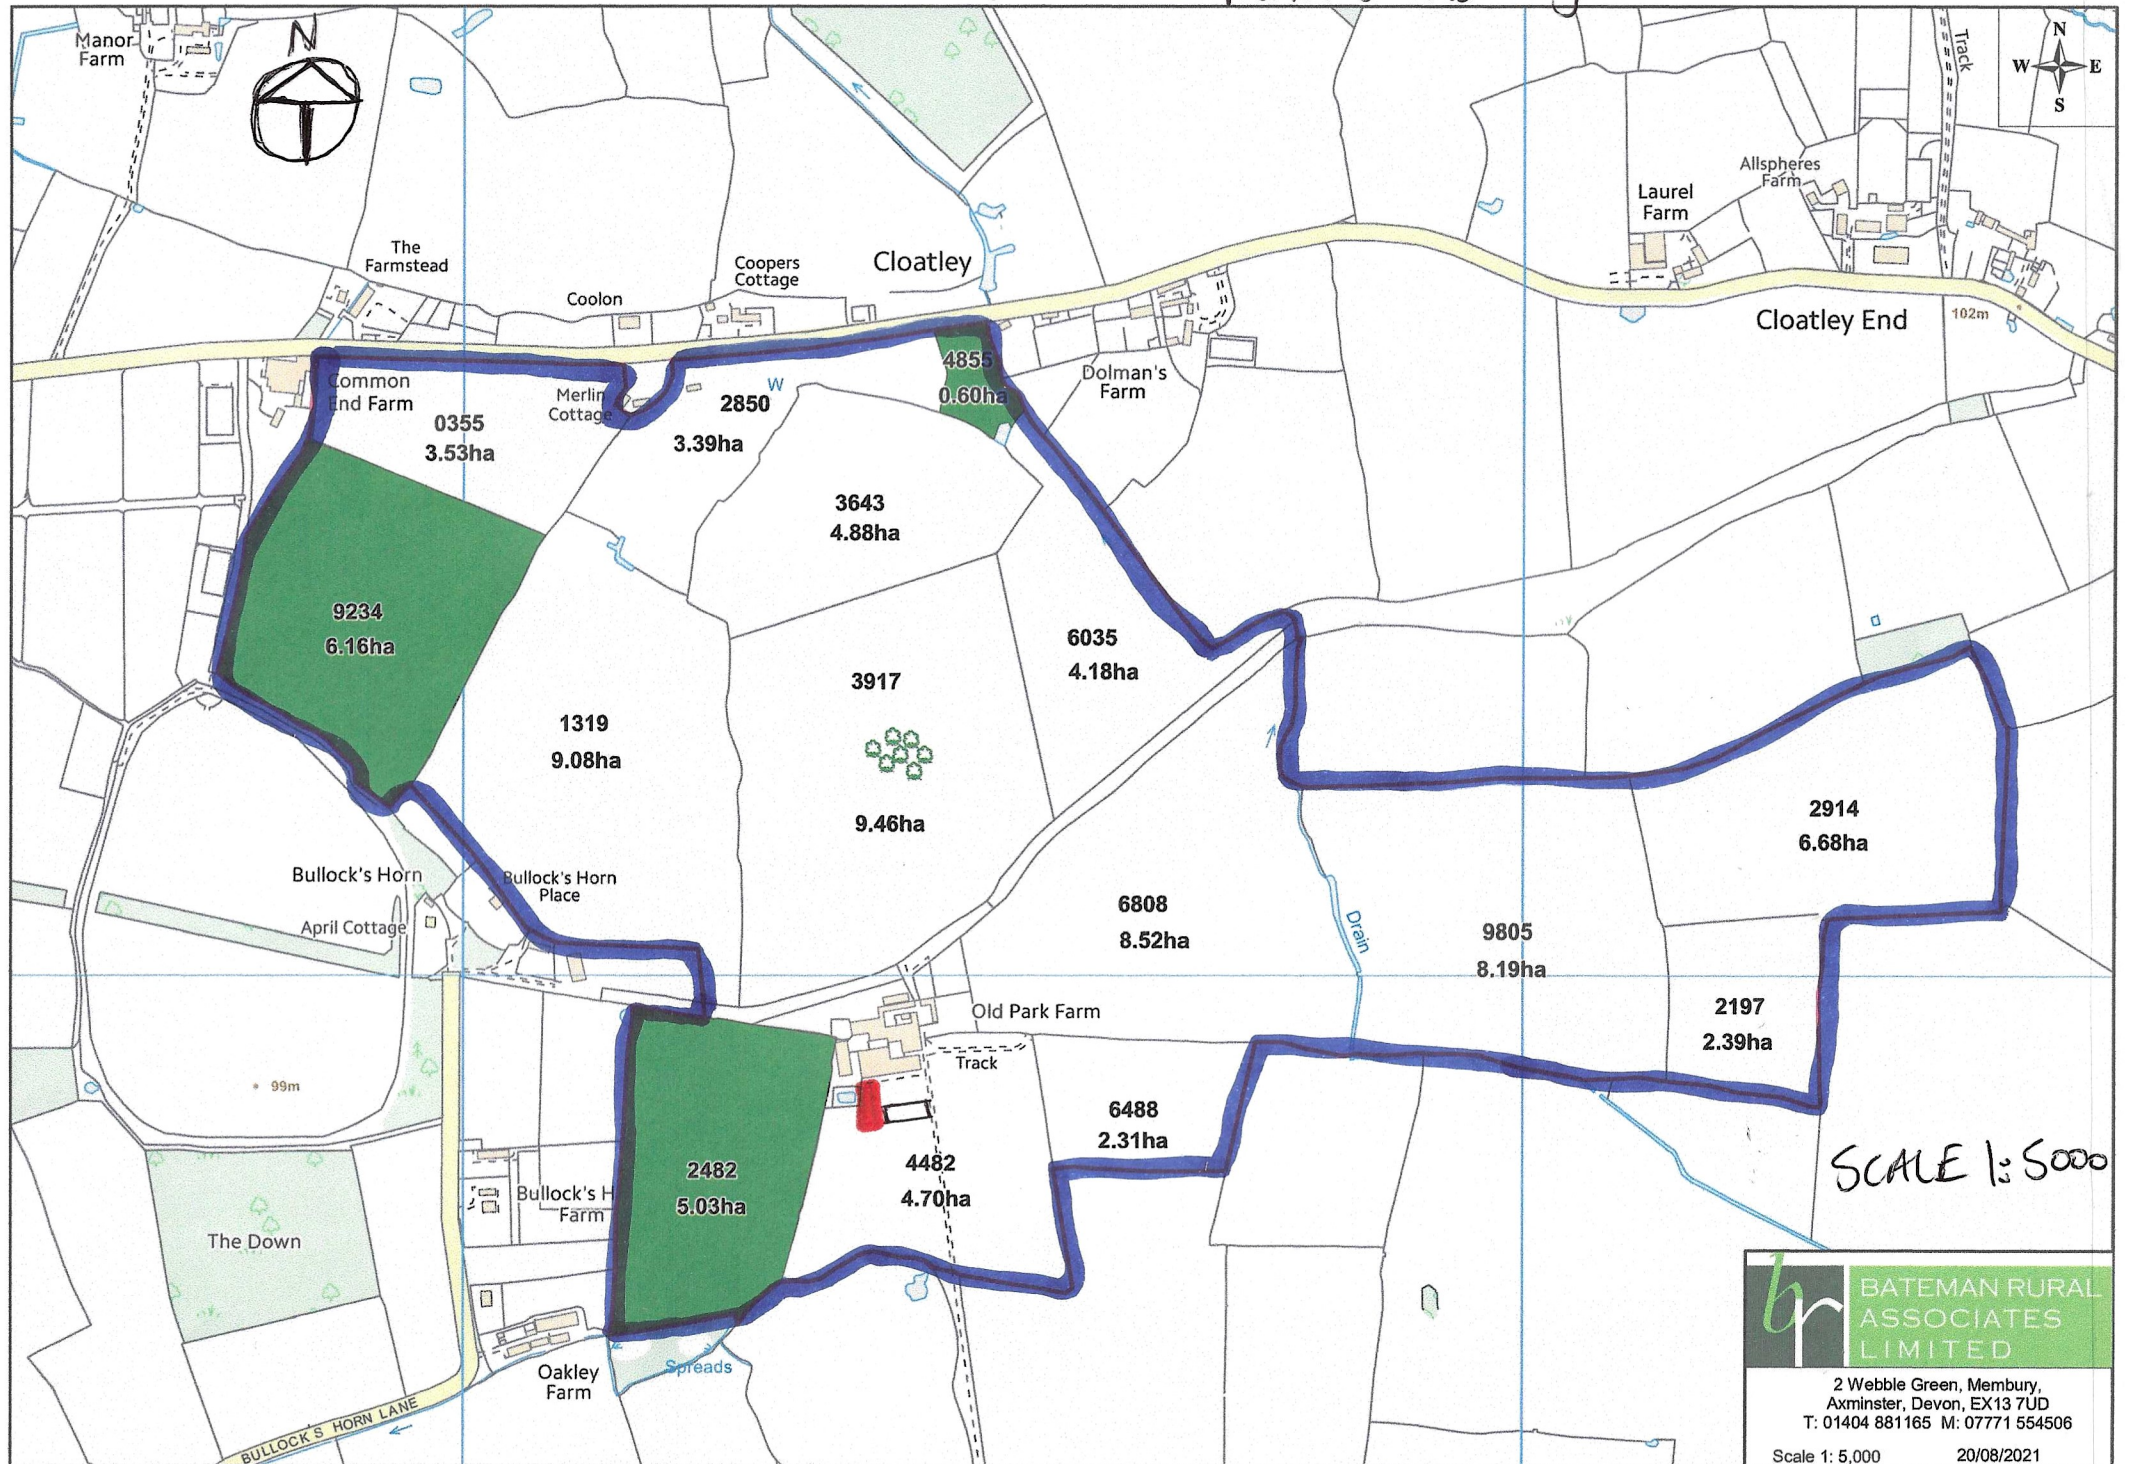

SCALE 1:5000

BATEMAN RURAL ASSOCIATES LIMITED

2 Webble Green, Membury,
Axminster, Devon, EX13 7UD
T: 01404 881165 M: 07771 554506

Scale 1: 5,000 20/08/2021