




Roof View

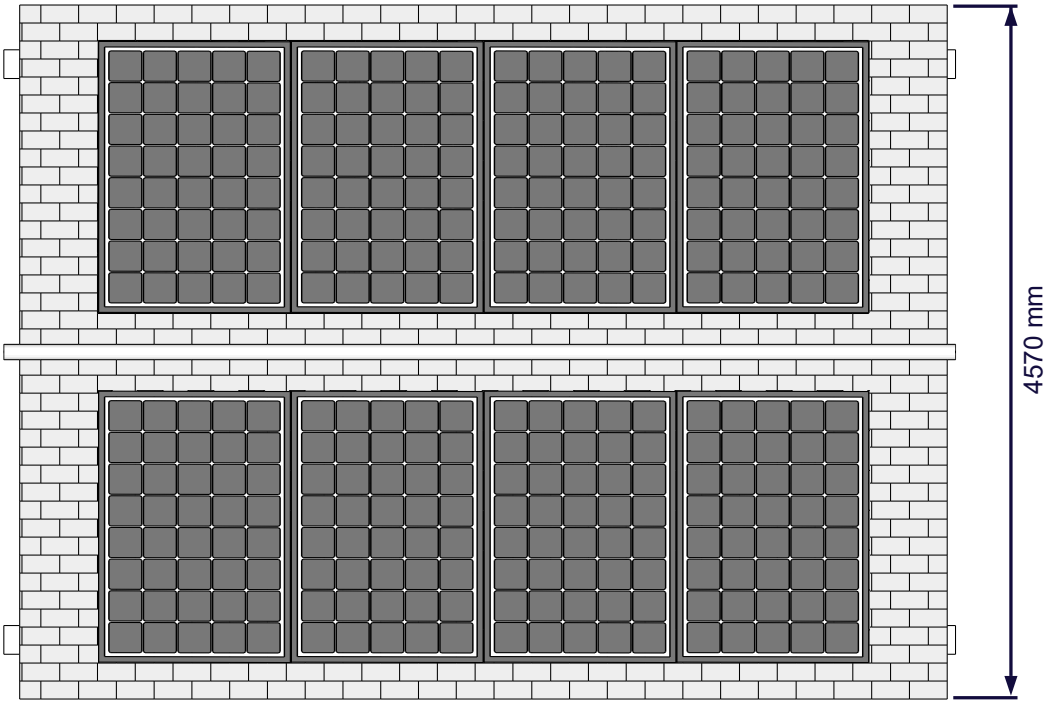


Front View

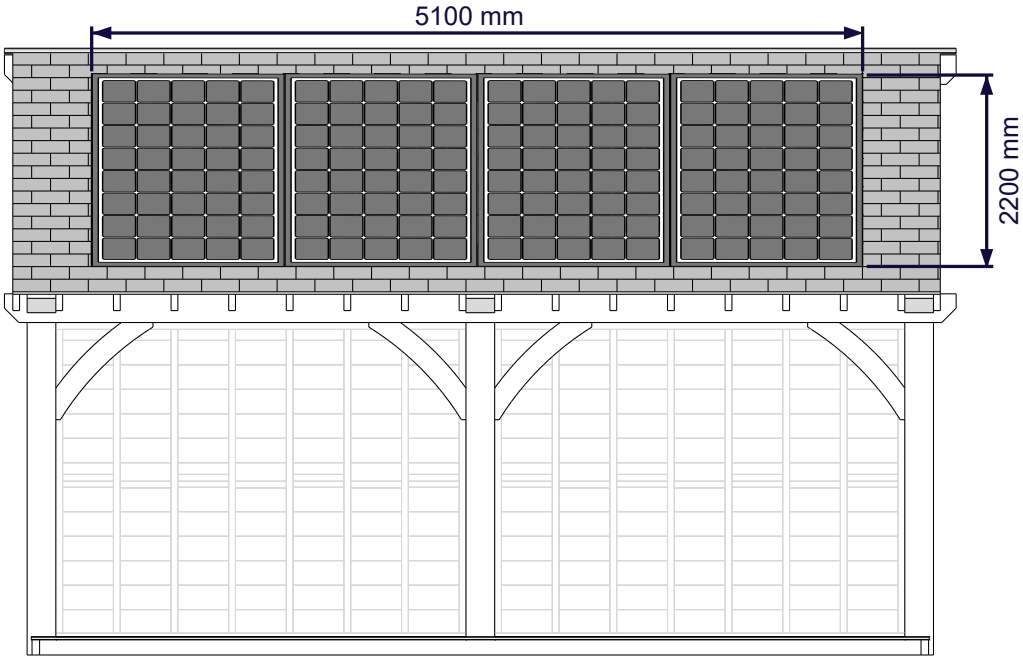


Side View

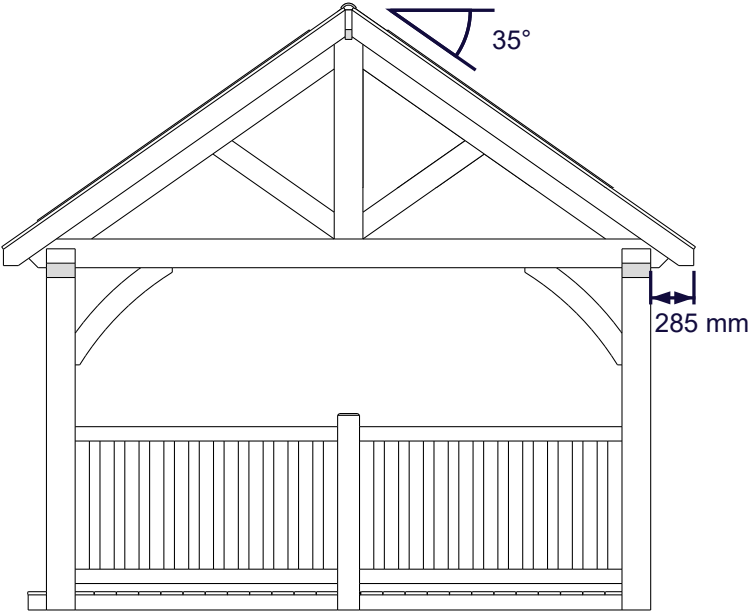




Floor Plan

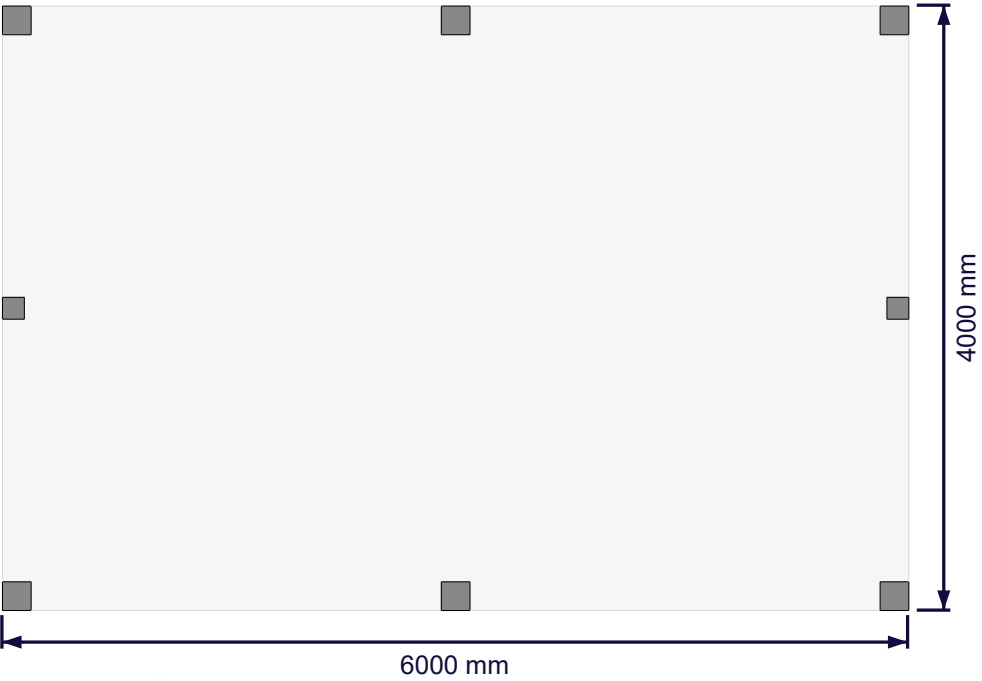

Rear View

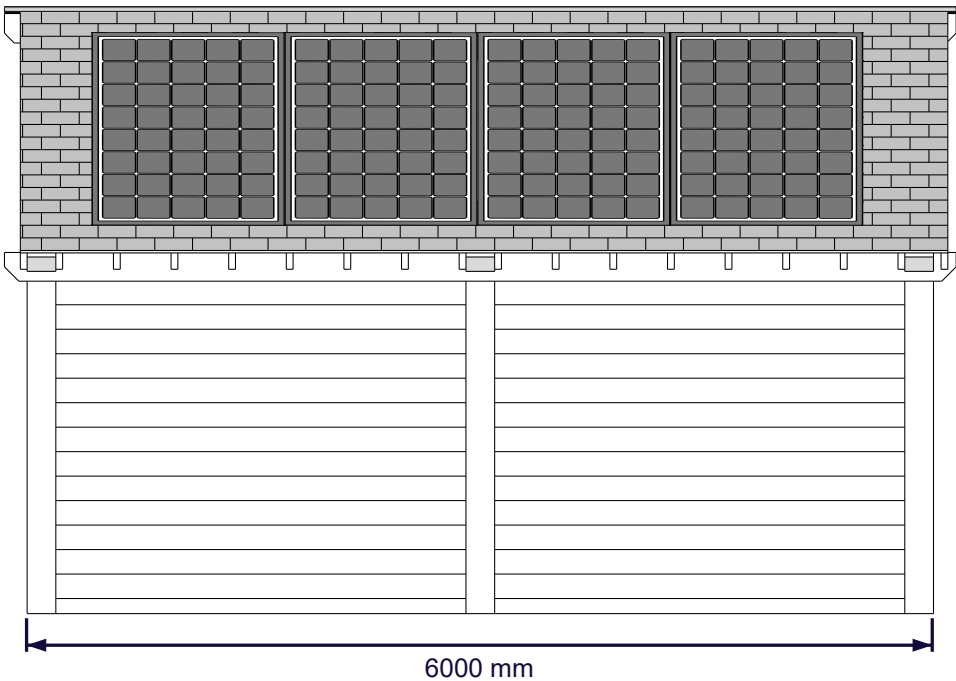

Side View

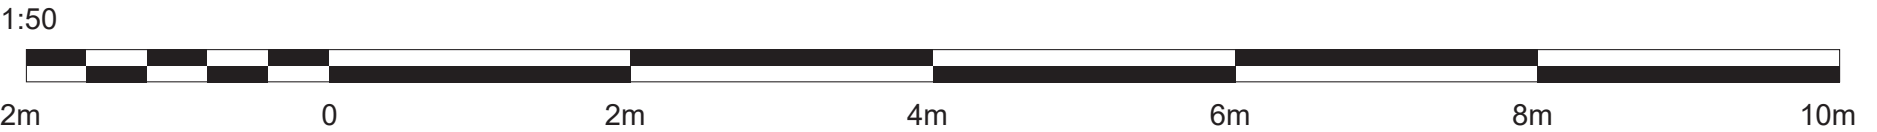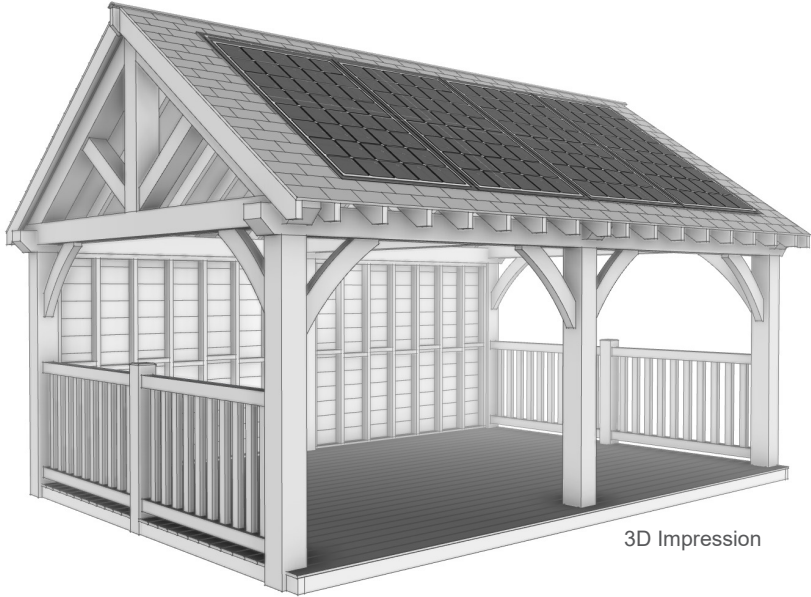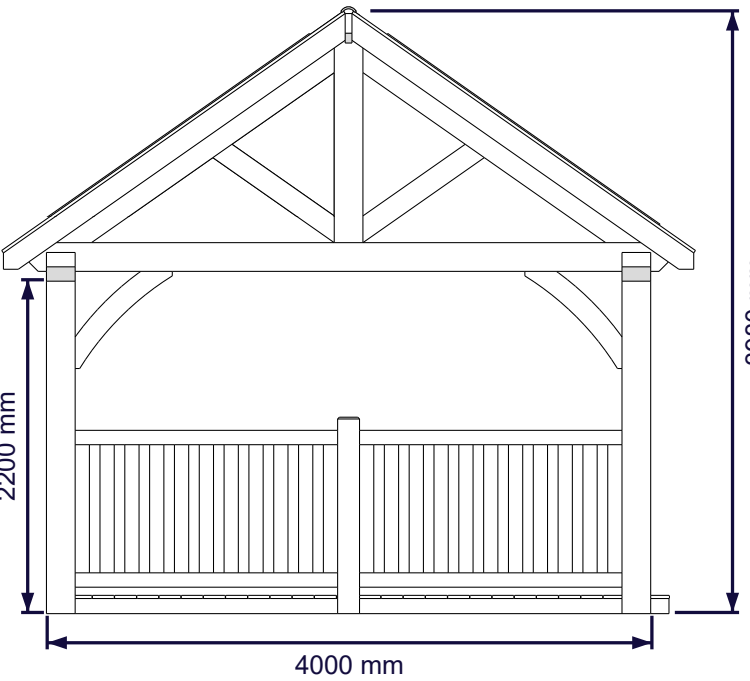

PROPOSED ELEVATIONS