



Notes
Report any discrepancies to the author.
Copyright Cox Martin Design Ltd

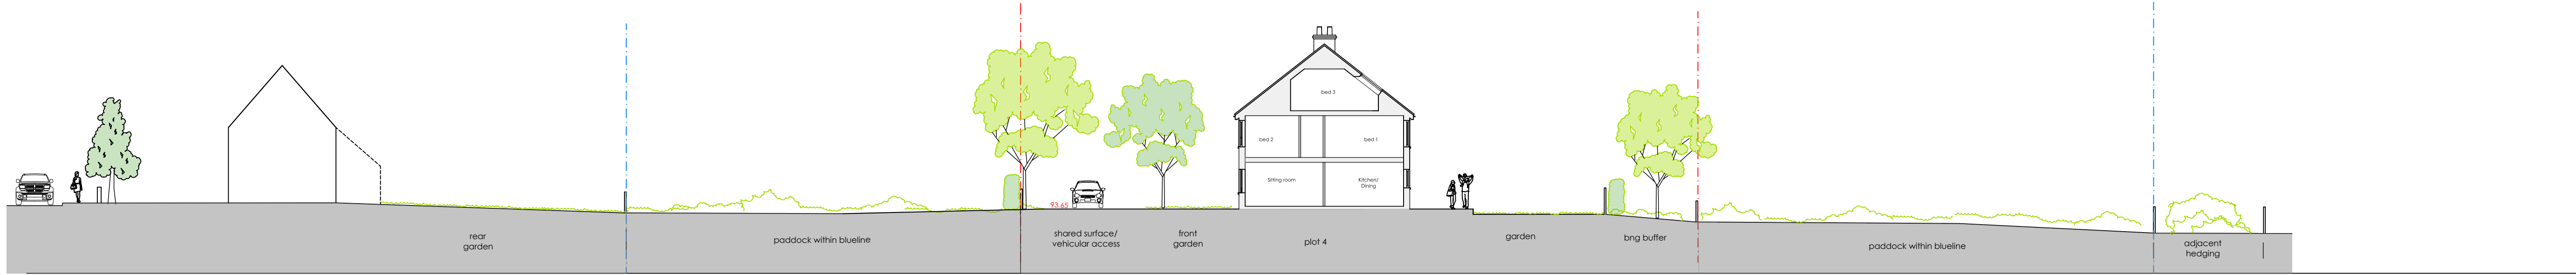

SECTION 1

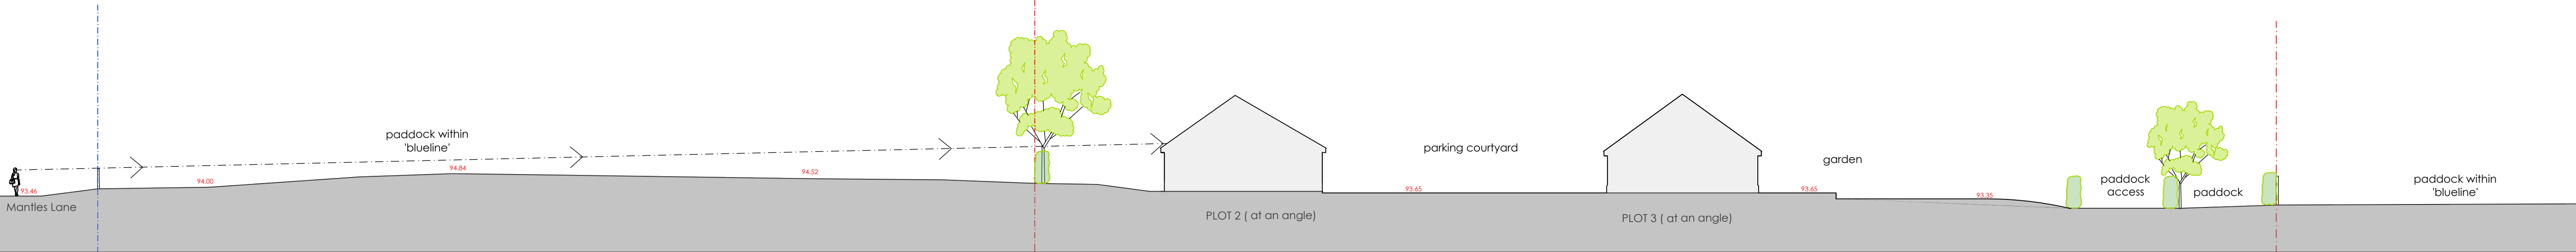

SECTION 2




ELEVATION 1



ELEVATION 2



Street scenes & sections 1:200

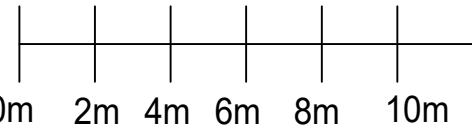

Rev	Description	By	Check	Date
-----	-------------	----	-------	------

Cox Martin Design
Rowan Tree, Shorts Green Lane, Motcombe, Shaftesbury SP7 9PA
T 01747 850972 mob: 07889 564 050 caroline@coxmartindesign.co.uk

Client

Ms C Martin
Project
Land South of Park Street
Heytesbury

Drawing
Street scenes & sections
sheet 1 of 2

Scale varies @A1	Date Feb 2026	Author cpm	Checked cpm
Project No 2409	Drawing No L114	Revision p3	