


Scale 1: 25 @ A0

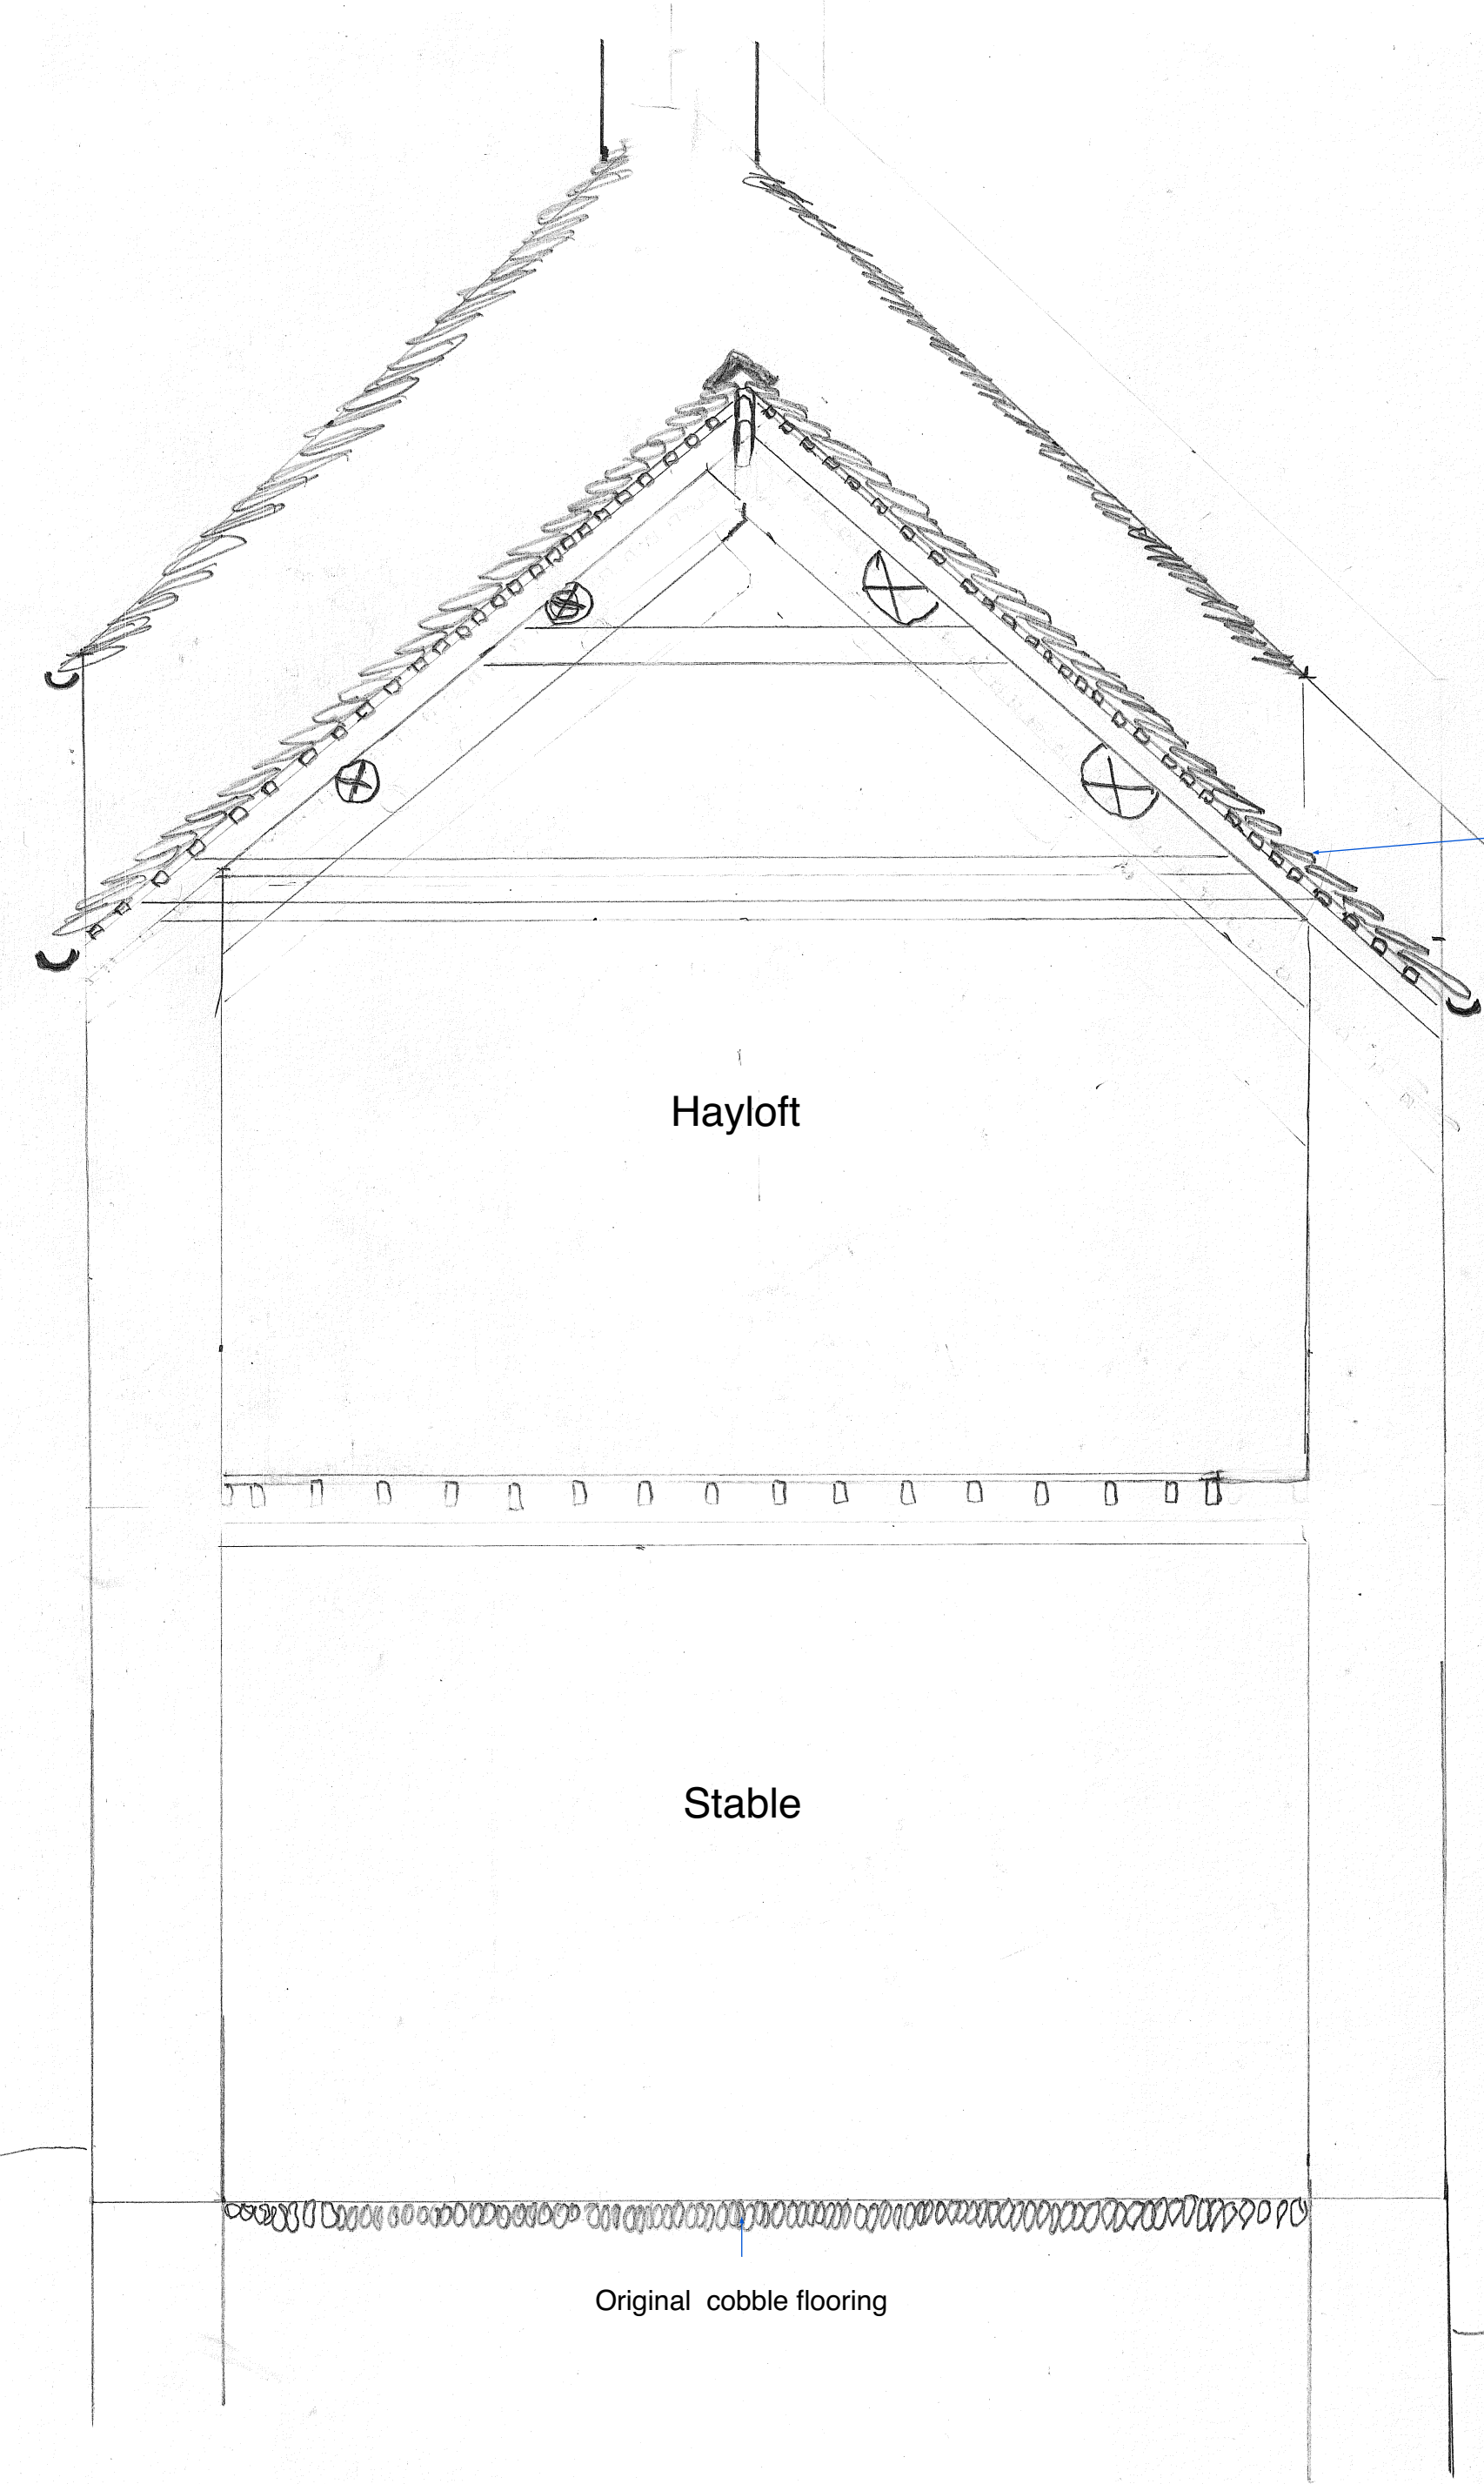


Hayloft

Stable

Original cobble flooring

SECTION C-C

Existing tiles relaid , with addition of locally sourced reclaimed Cotswold tiles
Over 47mm x 25mm battens and breathable membrane

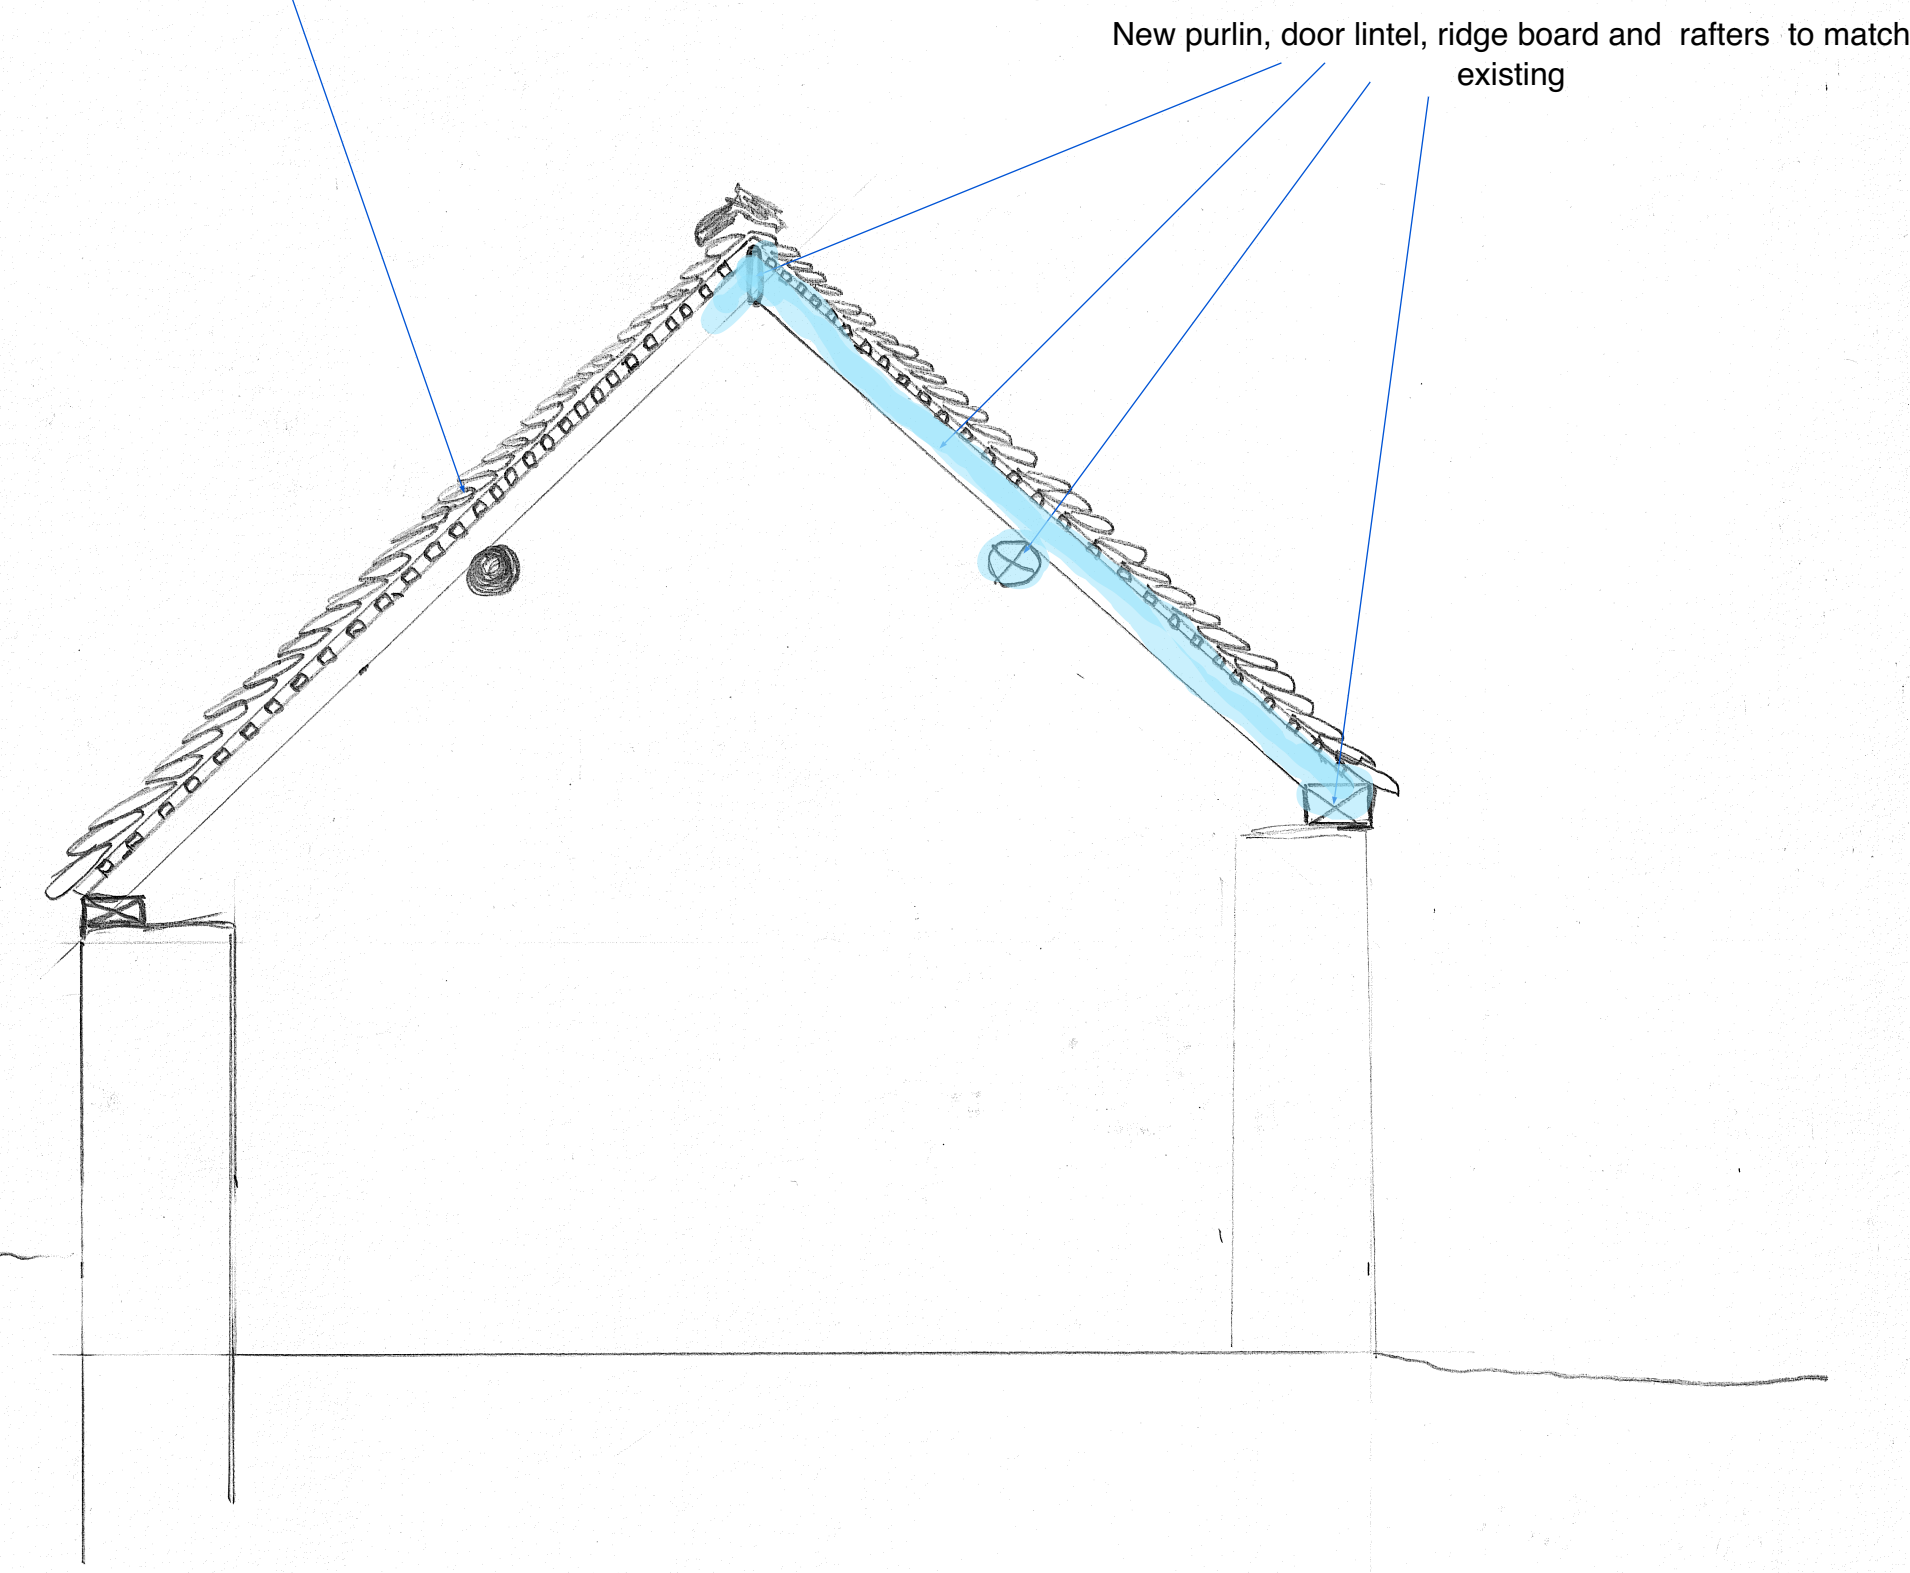

New purlin, door lintel, ridge board and rafters to match existing

SECTION D-D