




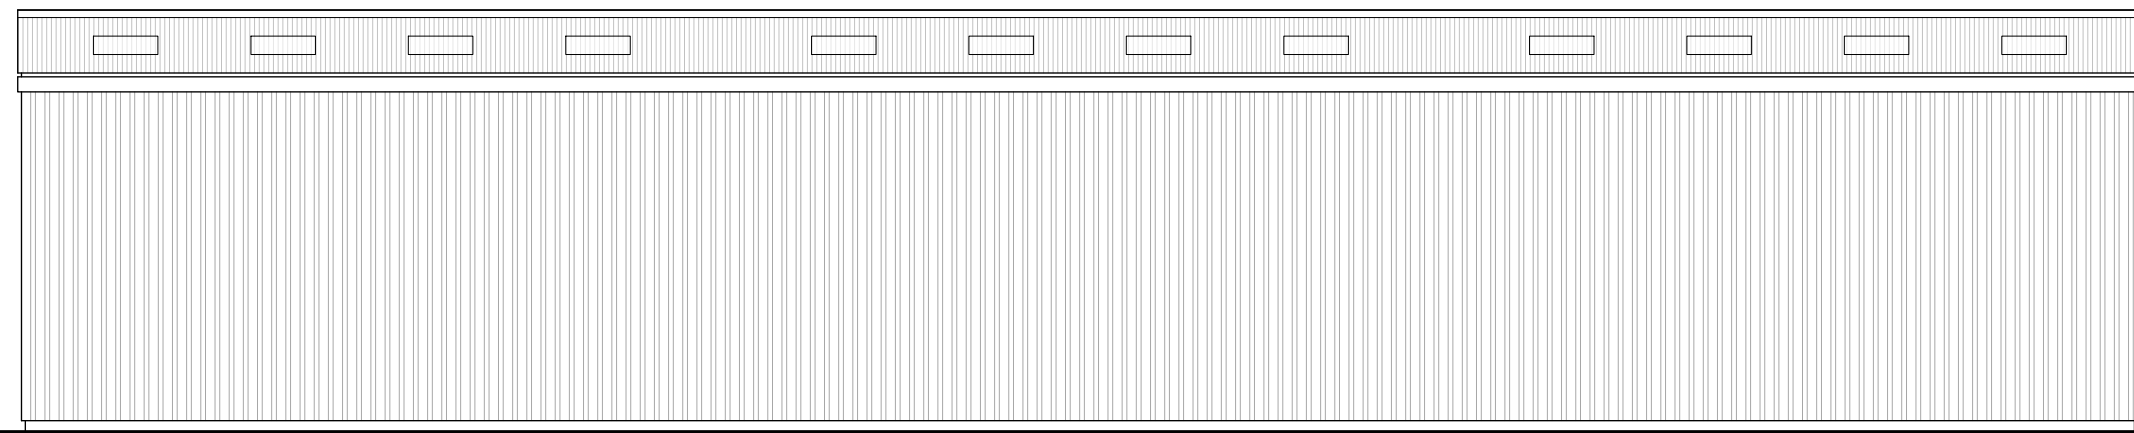


NORTH ELEVATION 1:100

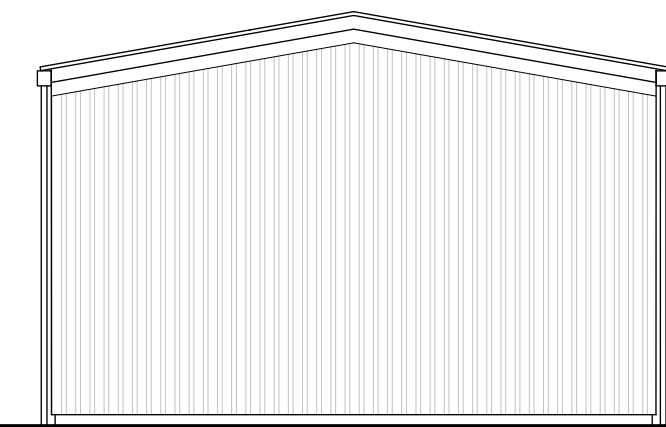


EAST ELEVATION 1:100

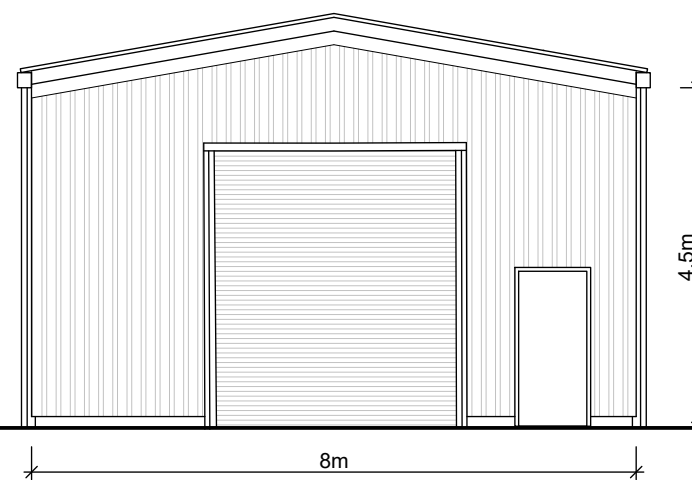

WEST ELEVATION 1:100

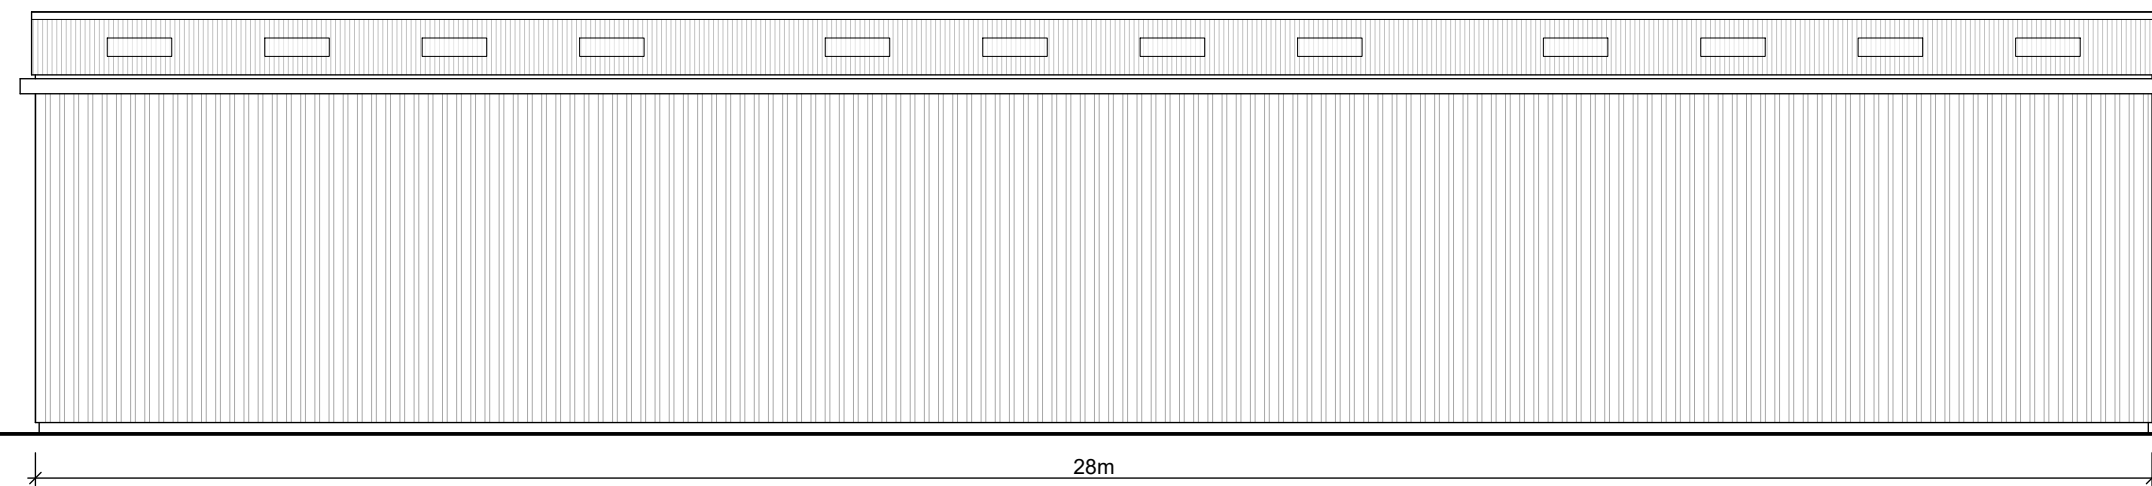

SOUTH ELEVATION 1:100

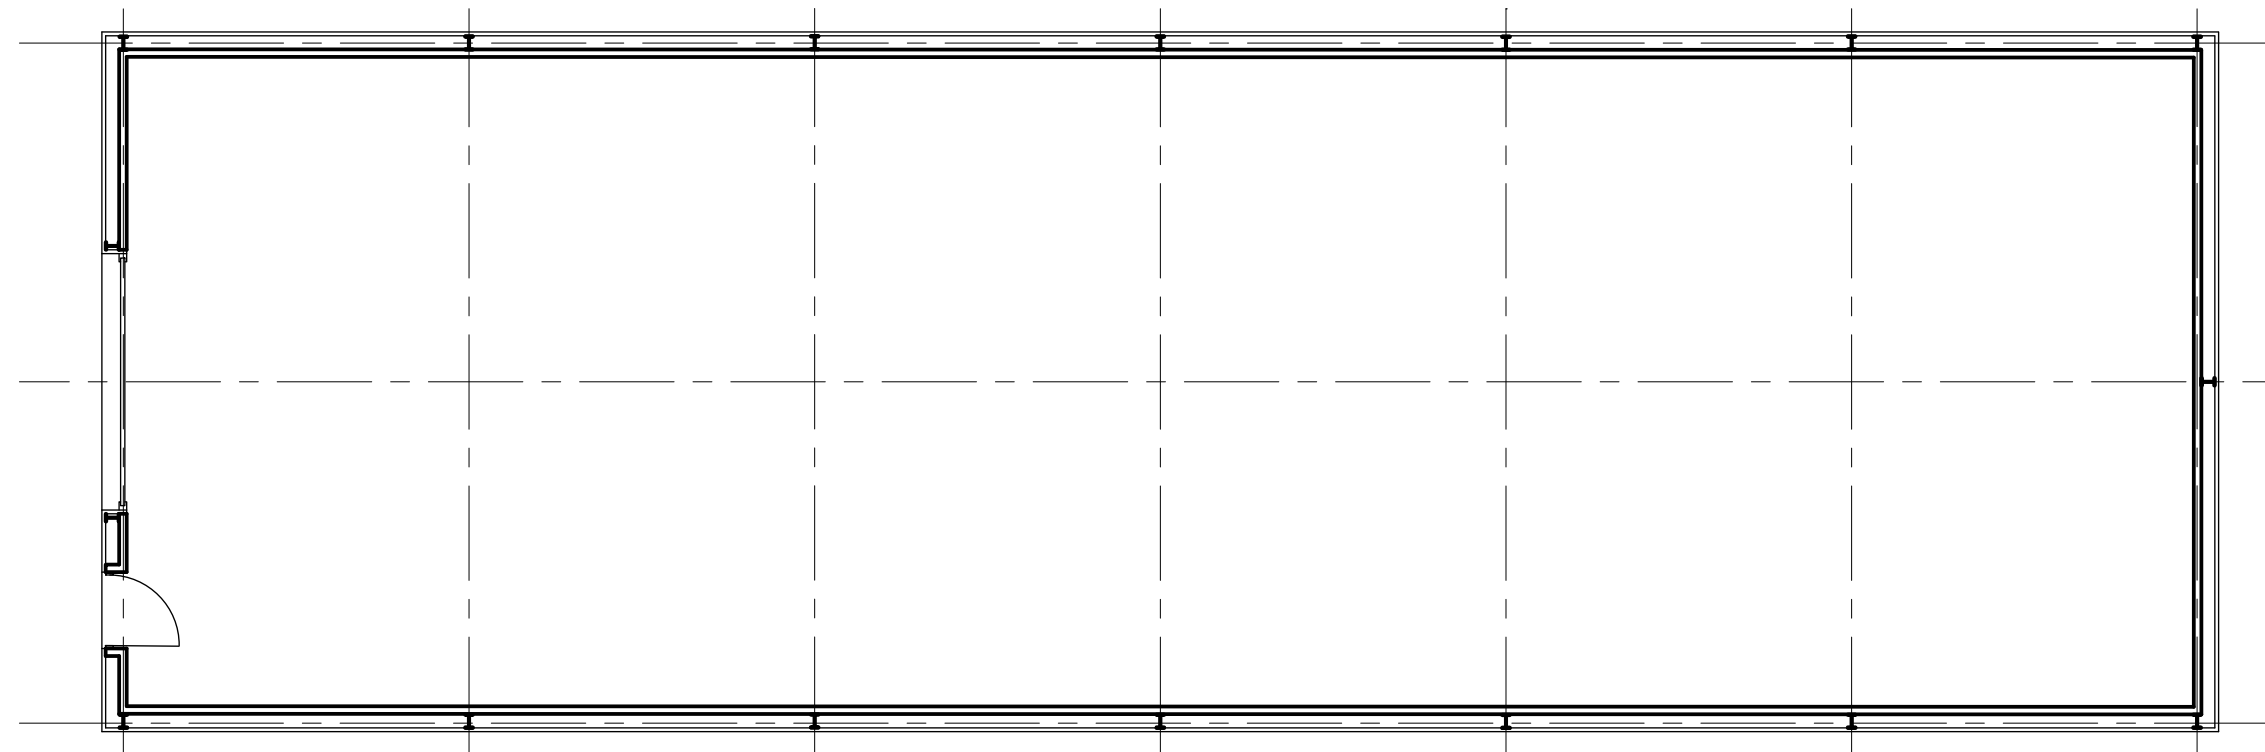

PLAN 1:100

