



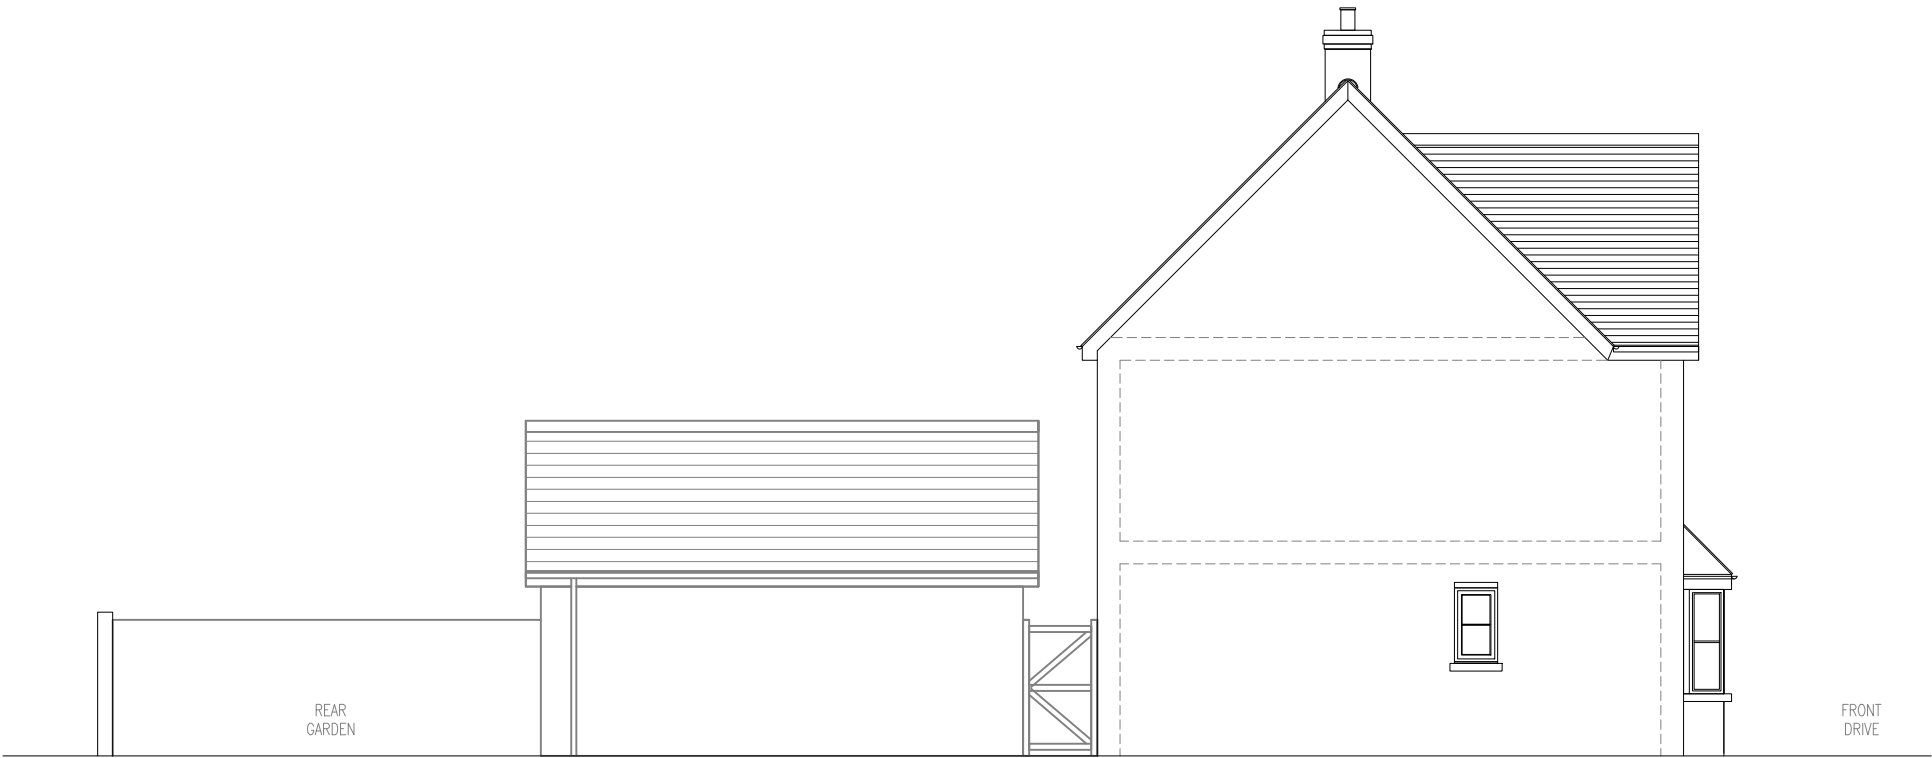

10 WALLFLOWER LANE

WEST ELEVATION – EXISTING

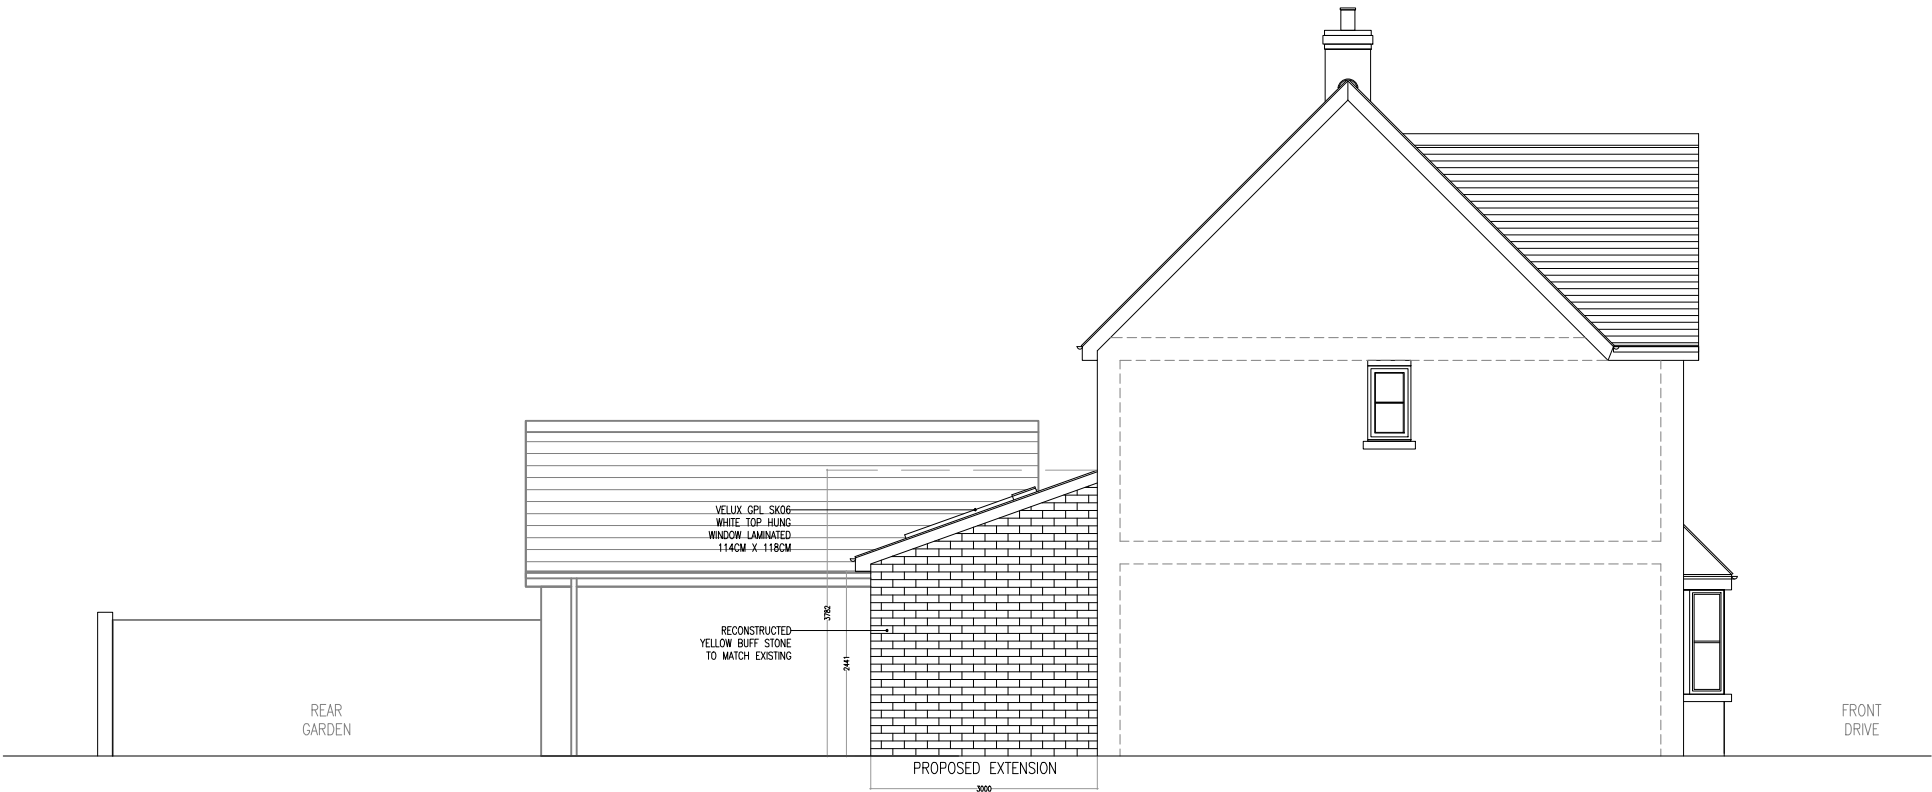

10 WALLFLOWER LANE

WEST ELEVATION – PROPOSED



General Notes

All dimensions are to be checked on site before commencement of works.

All sizes and dimensions to any structural elements are indicative only. See structural engineer's drawings for actual sizes/dimensions. Sizes of and dimensions to any service elements are indicative only.

See service engineer's drawings for actual sizes/dimensions.

This drawing to be read in conjunction with all relevant Architect's drawings, specifications and other consultants' information.

HOUSEHOLDER PLANNING FOR PROPOSED REAR EXTENSION 3M X 7M FOR EXPANSION OF KITCHEN AND FAMILY AREA, 3X VELUX SK06 ROOFLIGHT AND RE-USE OF EXISTING UPVC WONDOWS AND FRENCH DOORS.

No.	Revision/Issue	Date

Firm Name and Address

DANNY KAY DESIGNS
3 CULVERWELL ROAD
CHIPPENHAM
WILTSHIRE
SN14 0TA

Project Name and Address

MR. AUSTIN CLARKE & MS JESSICA HAZELL
10 WALLFLOWER LANE
GREAT SOMERFORD
CHIPPENHAM
WILTSHIRE
SN15 5FF

Project

PROPOSED ERECTION OF A REAR EXTENSION 3M DEEP 7M WIDE.

Date

31-07-2025

Scale

1 : 100 @ A3

Sheet

1008-WL-F-EXISTING AND PROPOSED WEST ELEVATION