




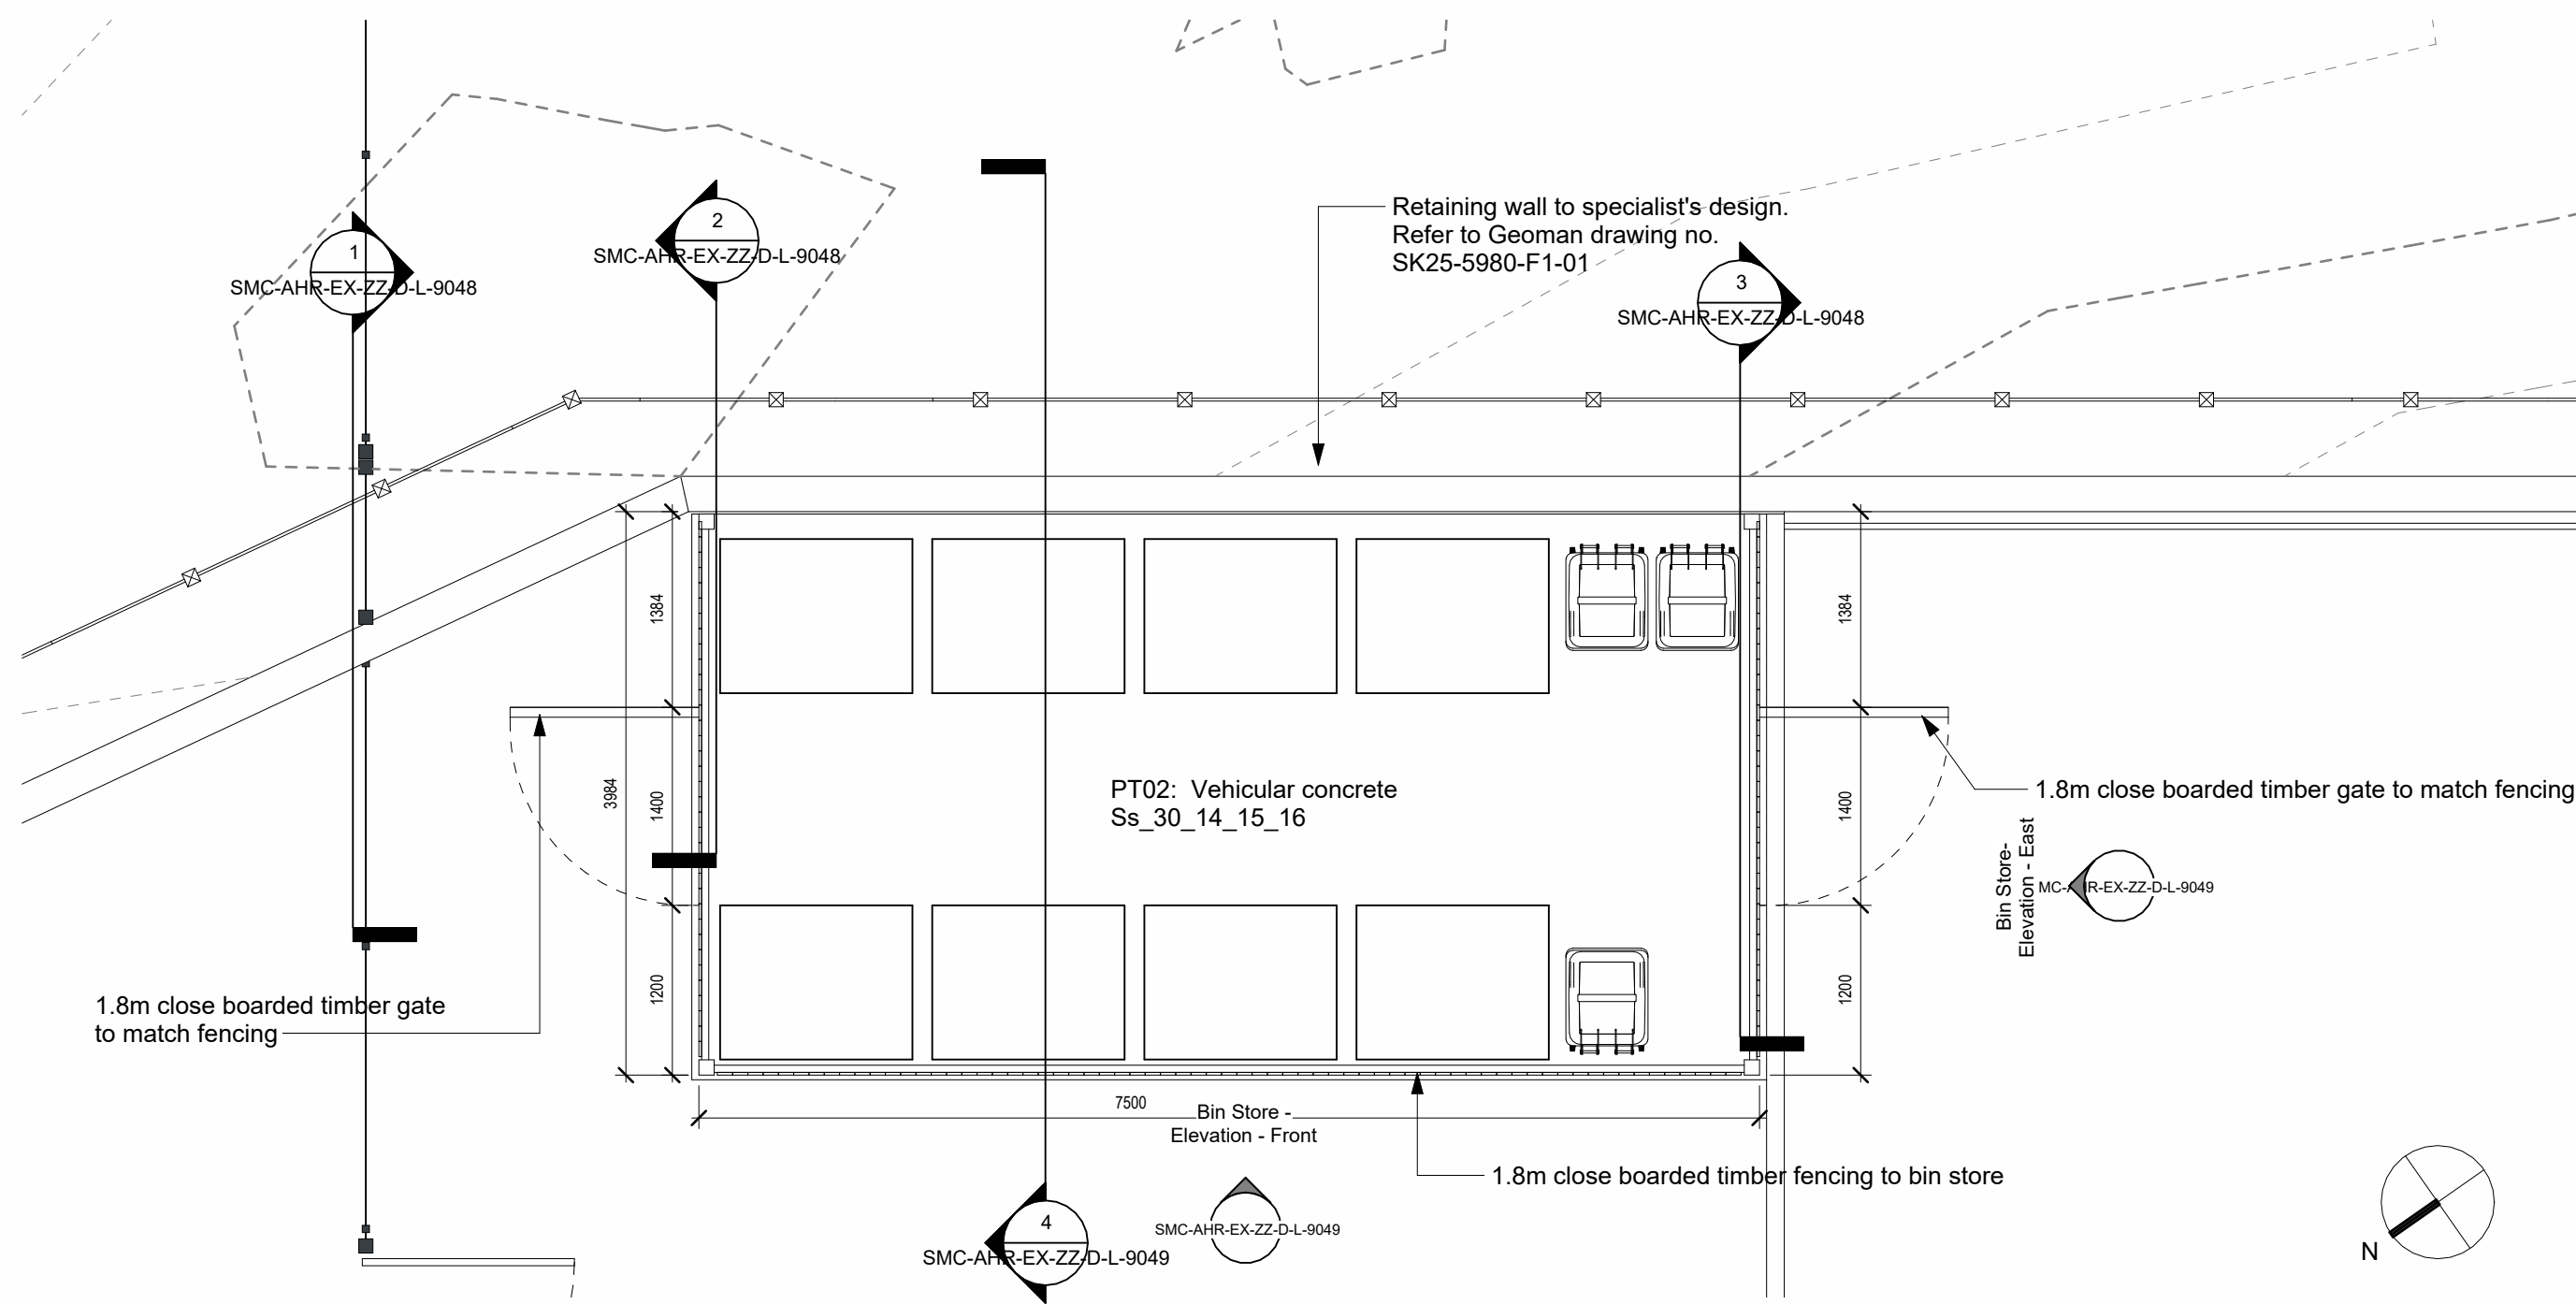


1 Bin Store Plan
1 : 50

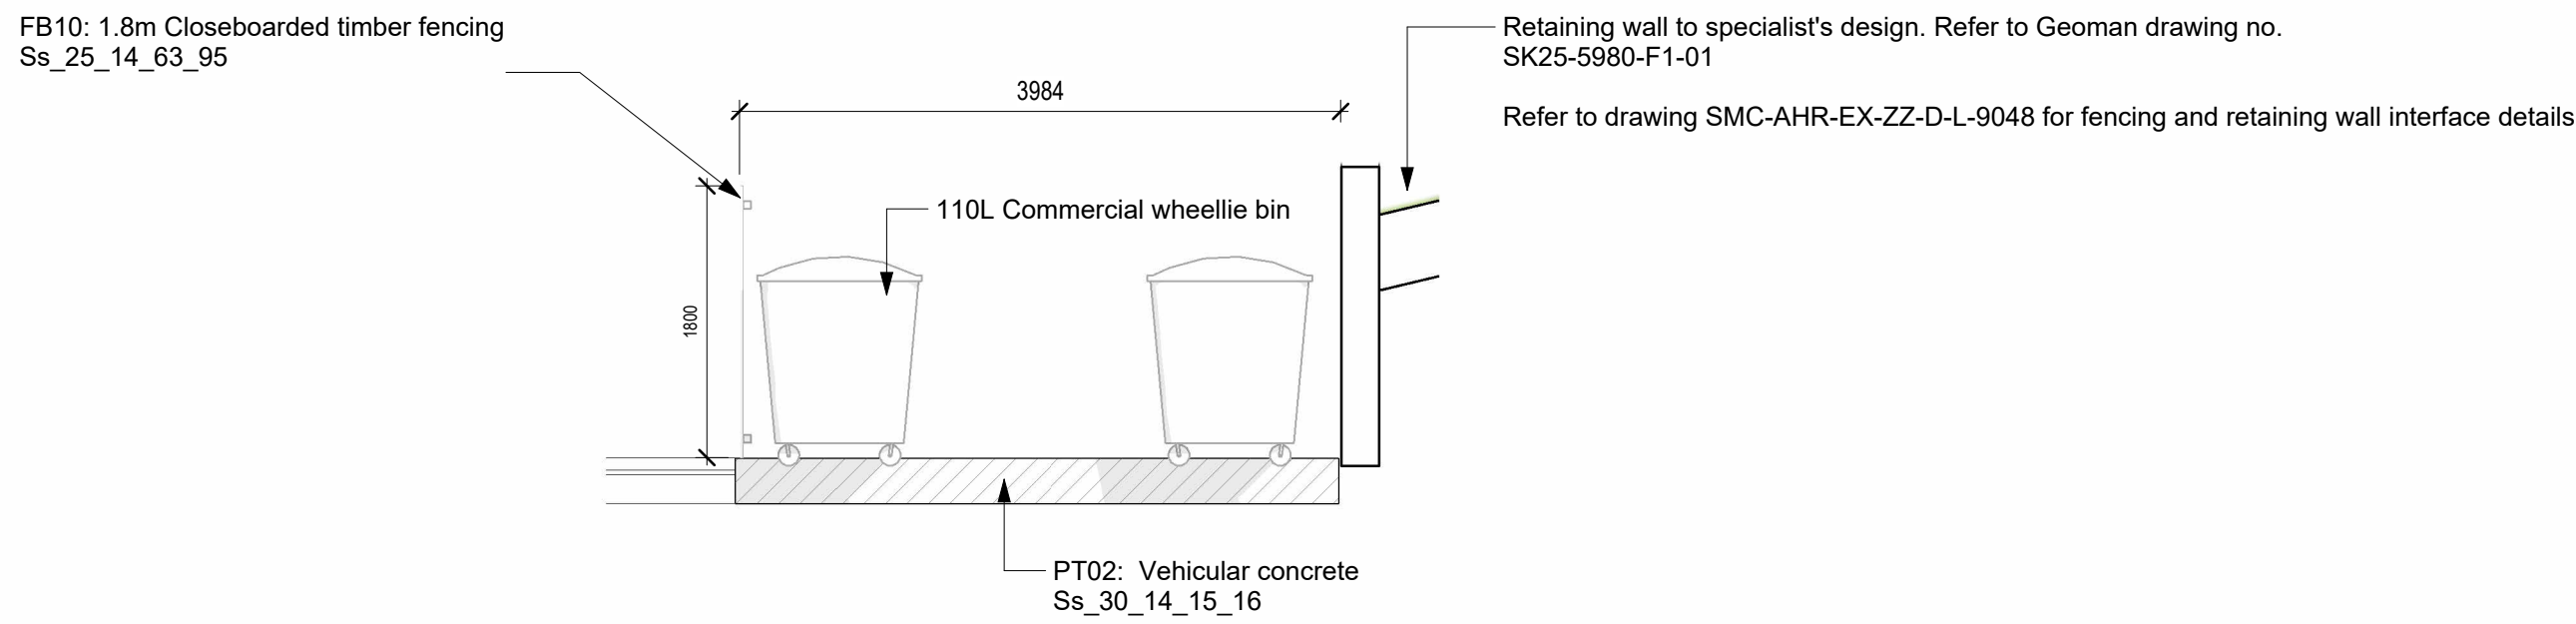

4 Bin Store - Section
1 : 50

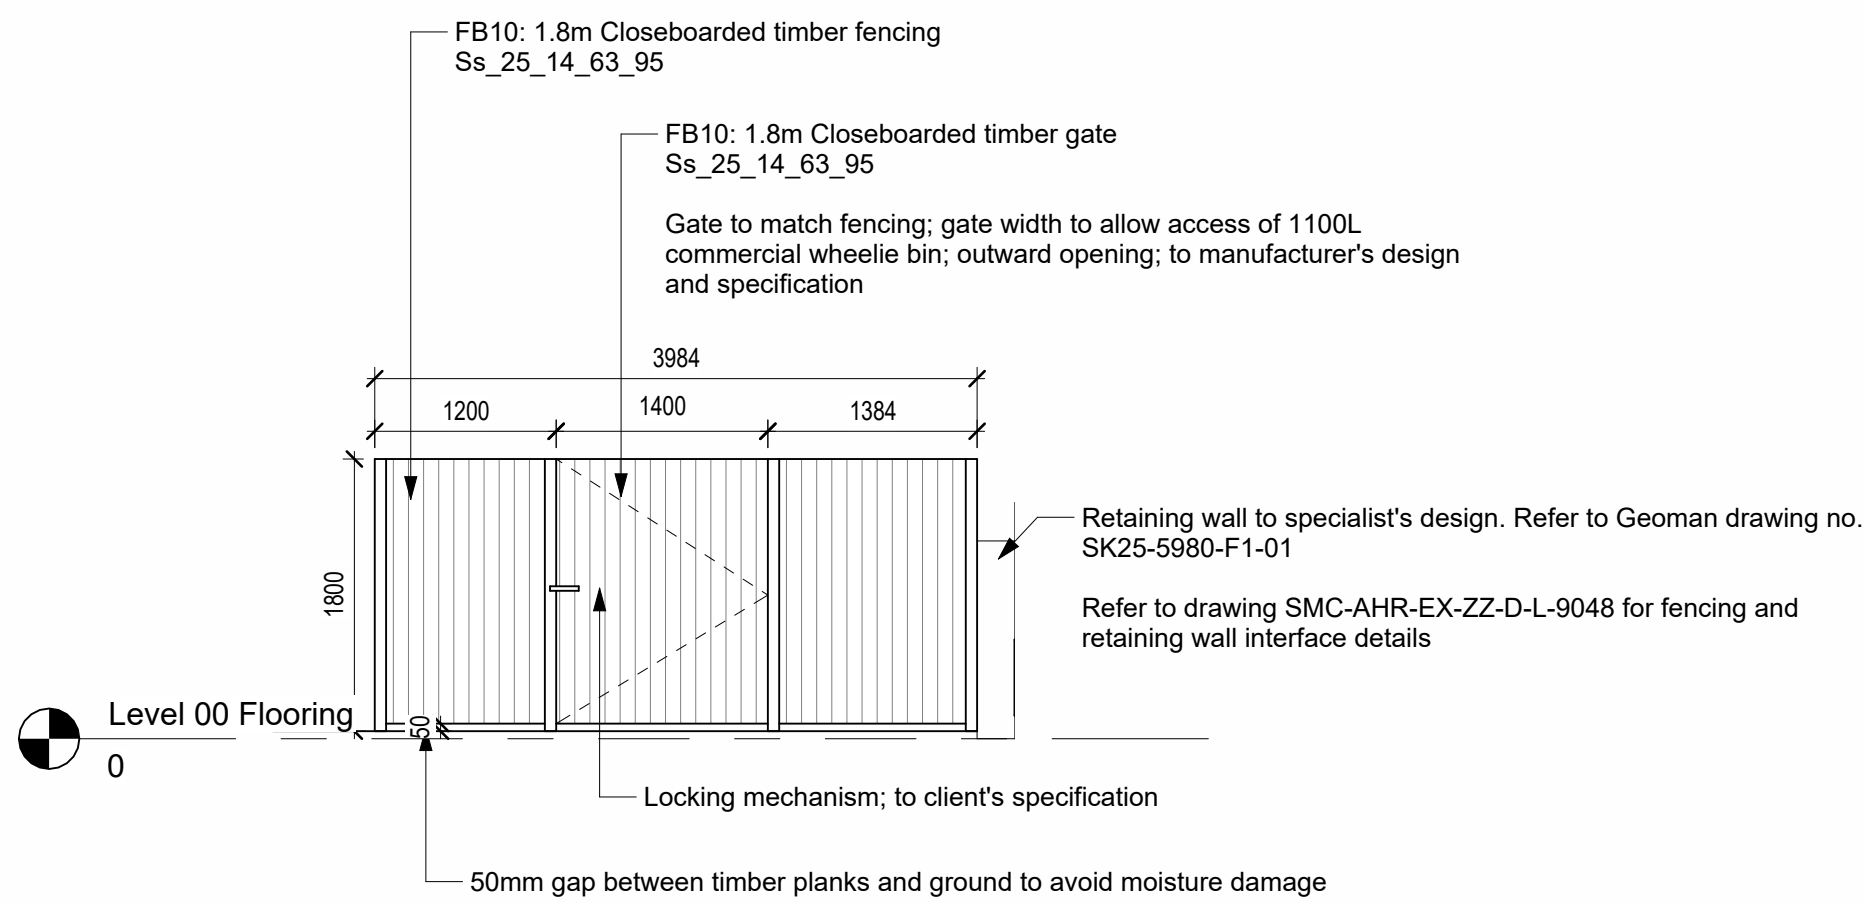

2 Bin Store- Elevation - East
1 : 50

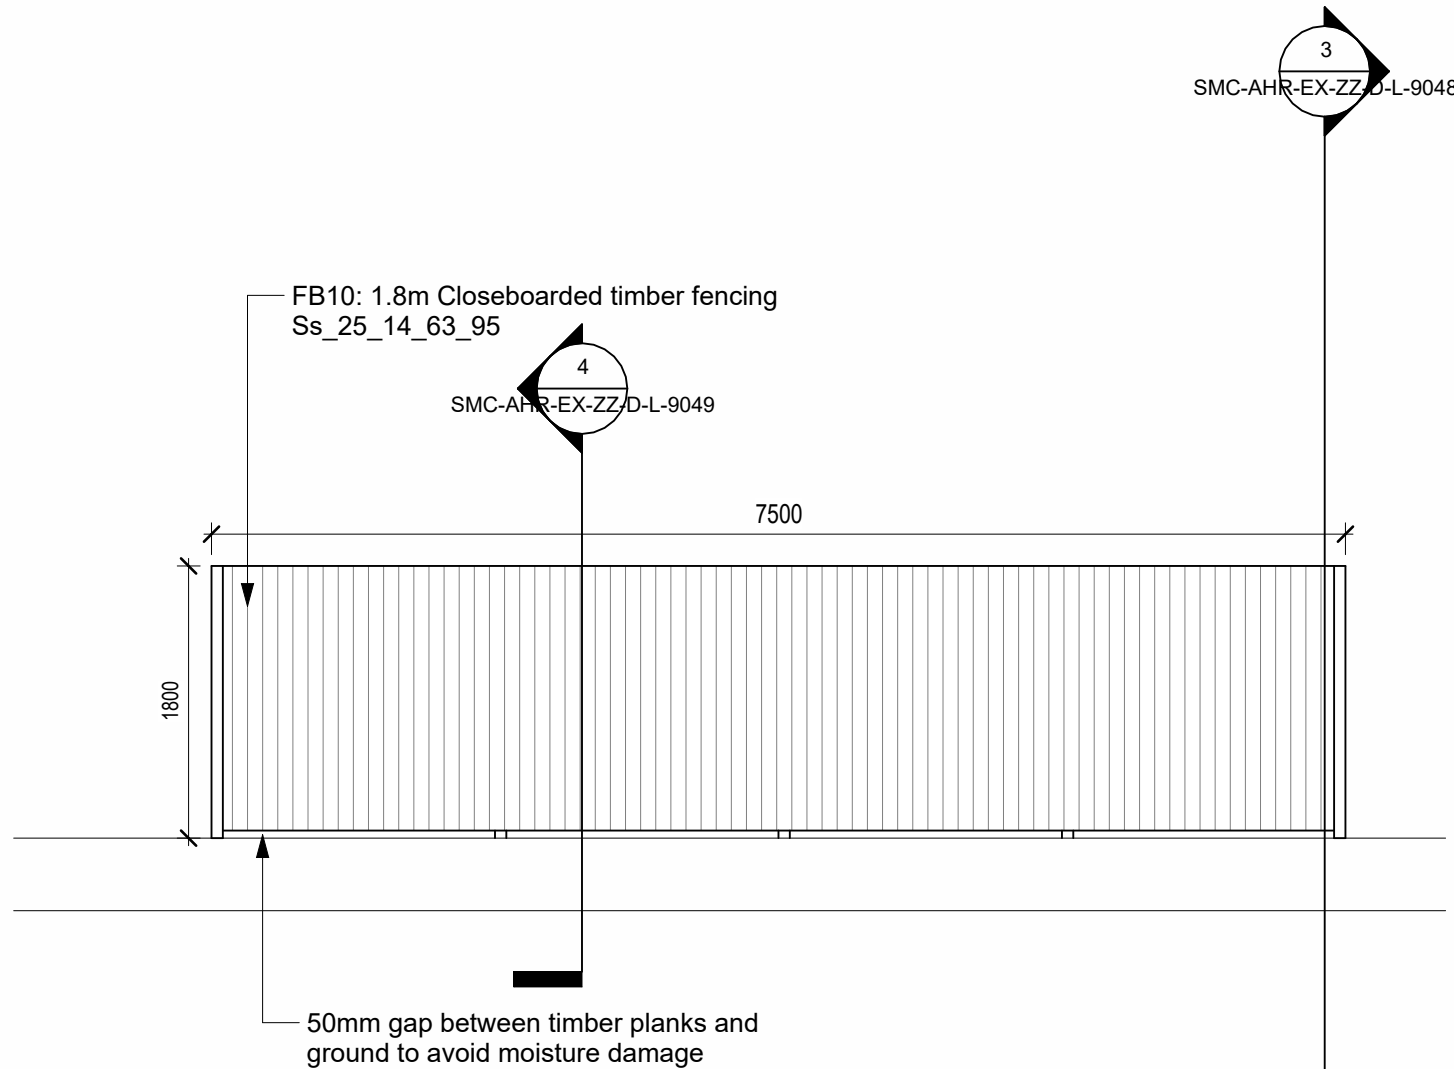

3 Bin Store - Elevation - Front
1 : 50



5 Bin Store Location Plan
1 : 1000

SCALE 1 : 50
0 1 2 3
SCALE 1 : 20
0 0.4 0.8 1.2

This drawing is the last revision issued for construction under the building contract. This drawing has not been verified by site survey and construction tolerances may have resulted in differences between this drawing and the finished building. This drawing contains information as to the construction of the project provided by others. It has not been verified by AHR and no liability is accepted for its accuracy, and no design responsibility for it is accepted by AHR.

C02	Final Construction Issue	2026-03-24	JL	AJB
C01	Initial Issue	2025-11-17	JL	DJK
Rev	Description	Date	Dr	App
			By	By
Original by		Date created		Approved by
JL		11/14/25		DJK

BOWMER & KIRKLAND Ltd for Siemens
High Edge Court, Church Street
Belper, Derbyshire, DE8 2BN
Tel +44(0)1773 601311
www.bkcl.co.uk

AHR
AHR Architects Ltd
Unit 10, The
Barnyard
Barnsley
S10 2BN
Tel +44(0)117 9204140
a.ahmed@ahr.co.uk
www.ahr.co.uk

Client name	Bowmer & Kirkland for Siemens
Project	Siemens Mobility Chippenham
Drawing	Bin Store Details
Computer file	20230411.001
Plot date	As indicated
Drawing number	SMC-AHR-EX-ZZ-D-L-9048
Rev	C02
This drawing is to be read in conjunction with all related drawings. All dimensions must be checked and verified on site before commencing any work or producing shop drawings. The originator should be notified immediately of any discrepancy. This drawing is copyright and remains the property of AHR.	