




Proposed elevation

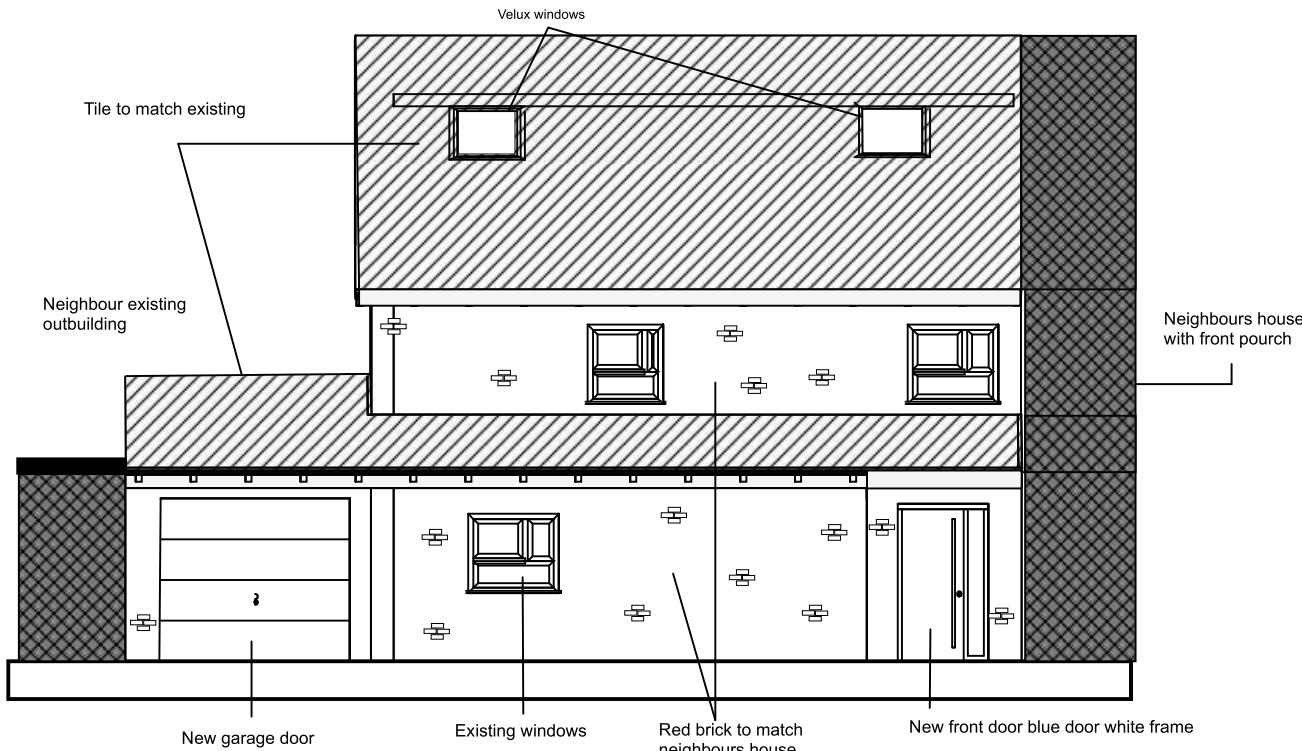


North elevations

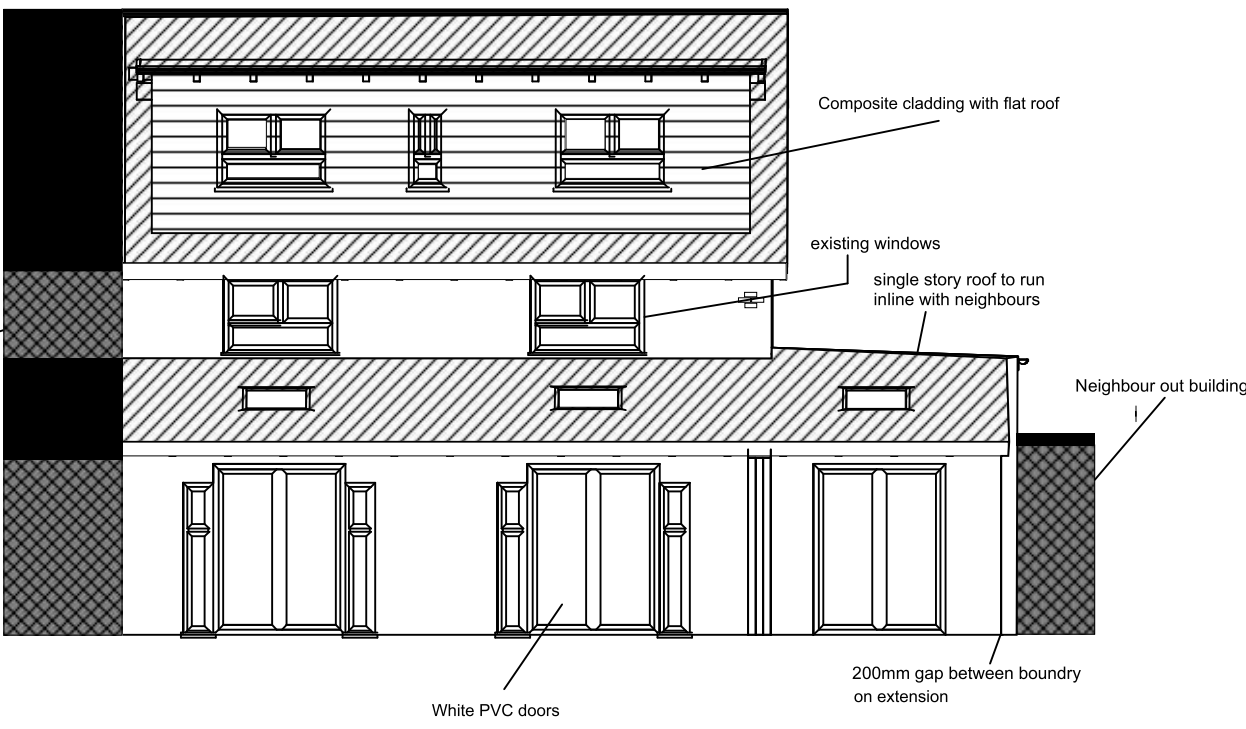

South elevations

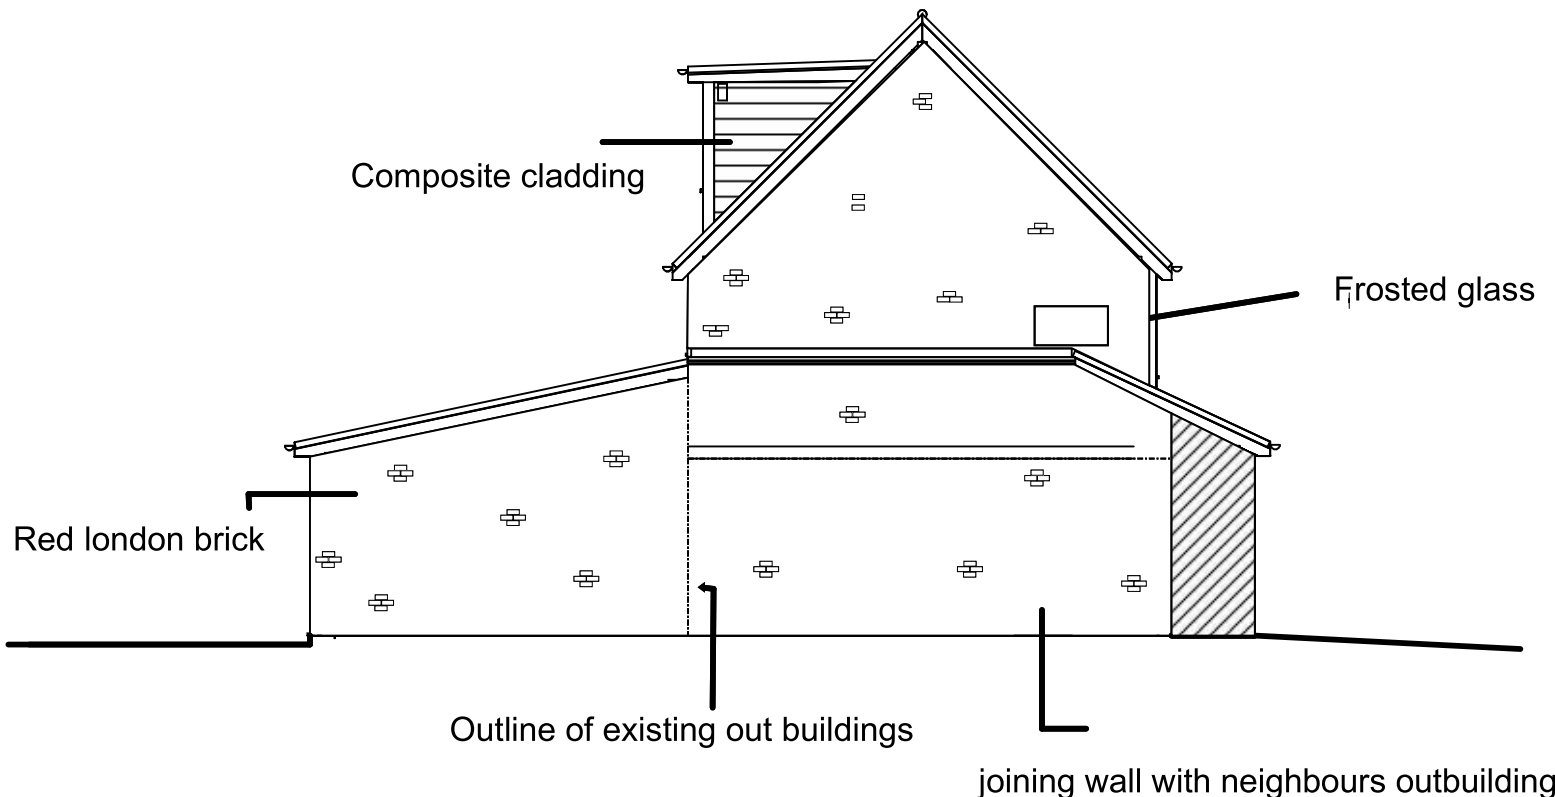

East elevations

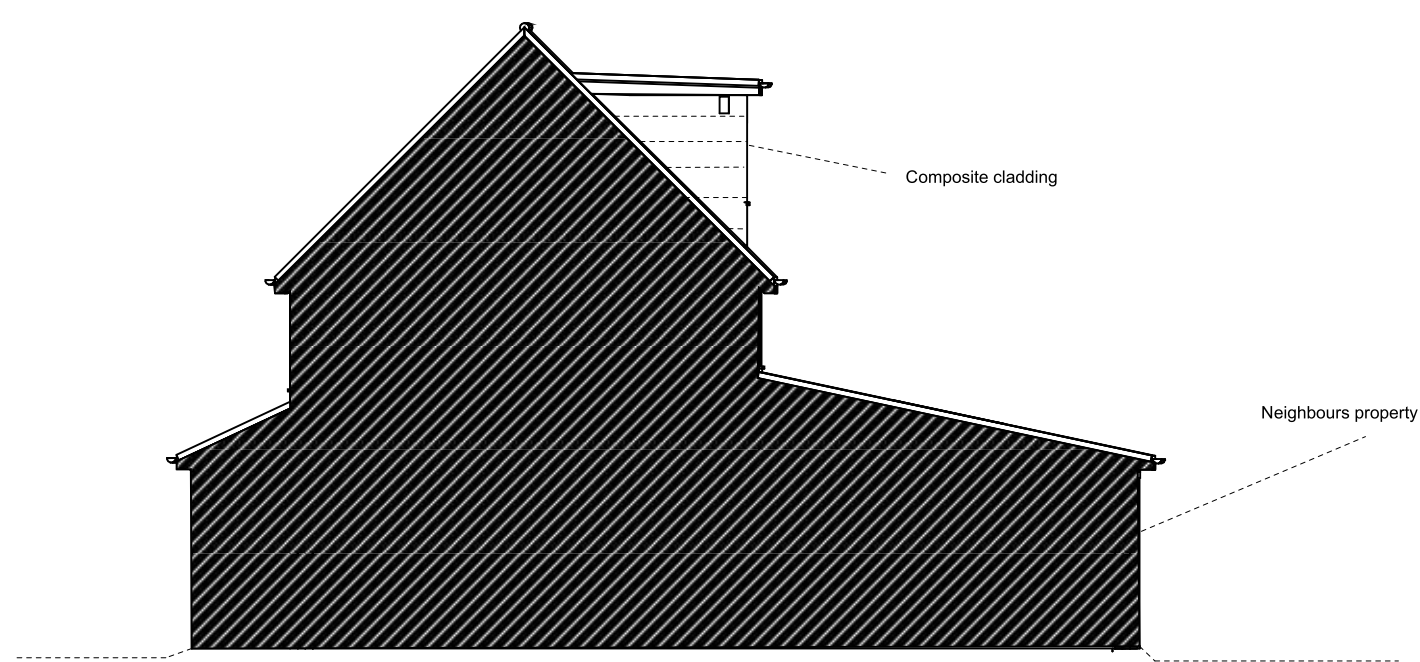

West elevation



 1ST CHOICE BUILD AND GROUNDWORKS	26 MAIN ROAD CHRISTIAN MALFORD SN15 4BZ T:07557960277 F:07557960277 @1stchoicebuildandground@gmail.com	DATE: 23/03/26
		SCALE: 1.100 @ A3
ADDRESS 5 St Michaels Close, Lyneham Wiltshire SN15 4NZ		
PLAN TYPE: Proposed elevation		JOB NO: Sm03