



Existing floor plans

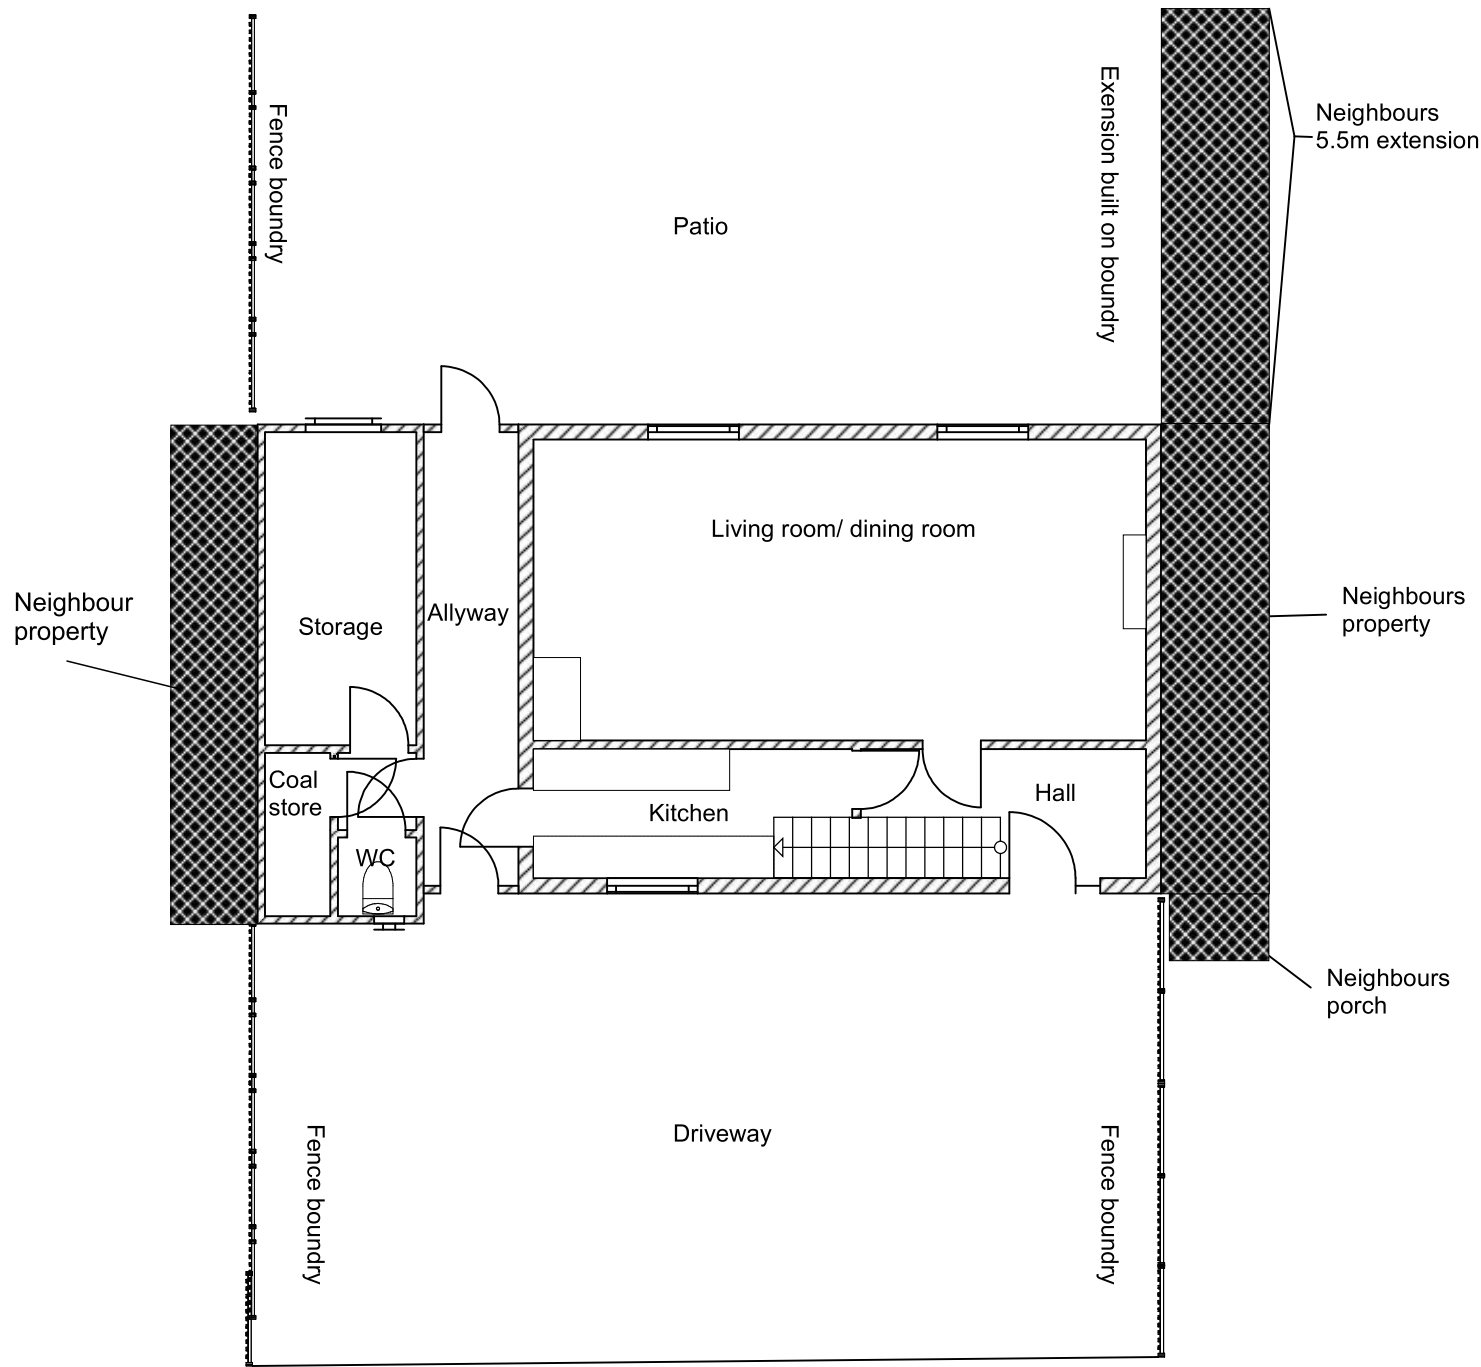

Ground floor

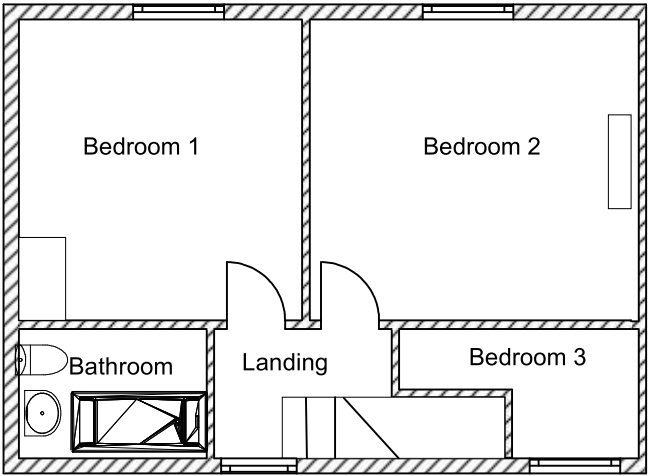

1st floor



 26 MAIN ROAD CHRISTAIN MALFORD Sn15 4BZ T:07557960277 T:07557960277 @1stchoicebuildandground@gmail.com		DATE: 23.03.26
ADDRESS 5 St Michaels Close, Lyneham Wiltshire Sn15 4NZ		SCALE: 1.100 @ A3
PLAN TYPE: Existing ground floor	JOB NO: Sm07	