


Proposed 1st floor

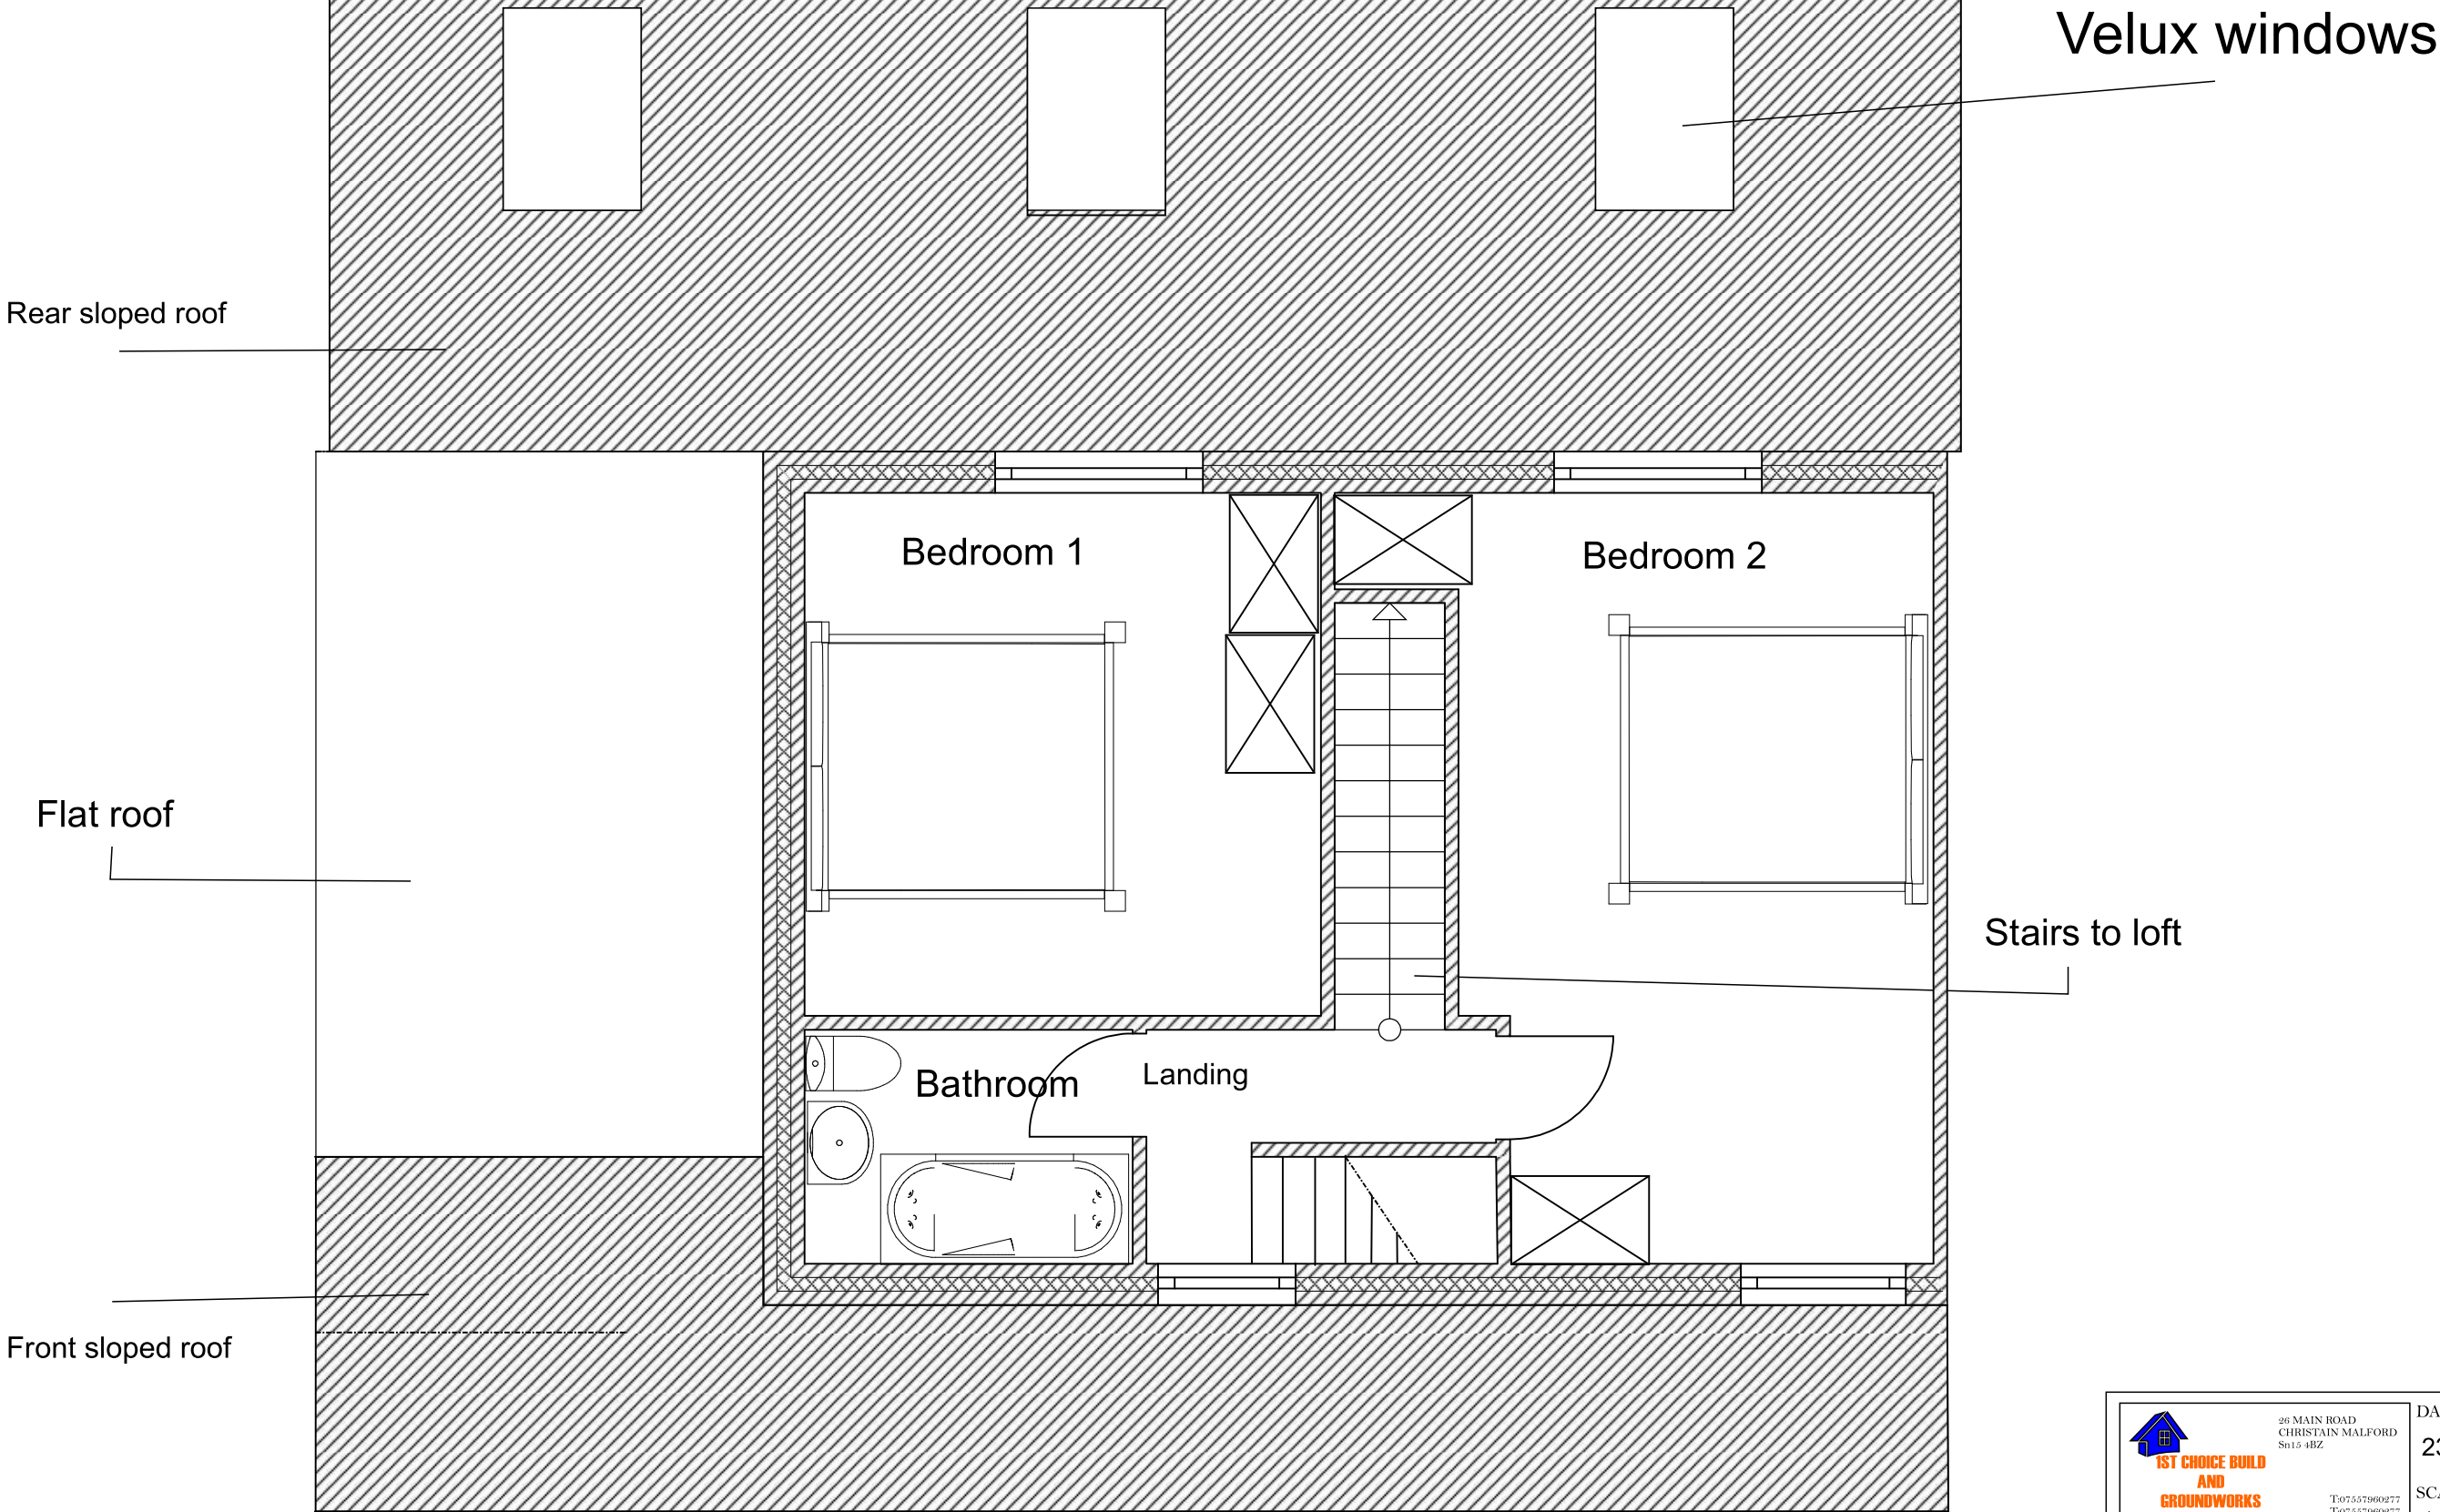

 1ST CHOICE BUILD AND GROUNDWORKS T:07557960277 T:07557960277 @1stchoicebuildandground@gmail.com	26 MAIN ROAD CHRISTAIN MALFORD Sn15 4BZ	DATE: 23/03/26
		SCALE: 1.50 @ A3
ADDRESS 5 St Michaels Close, Lyneham Wiltshire Sn15 4NZ		
PLAN TYPE: Proposed 1st floor		JOB NO: Sm02