



Mr R Baker - Revision B

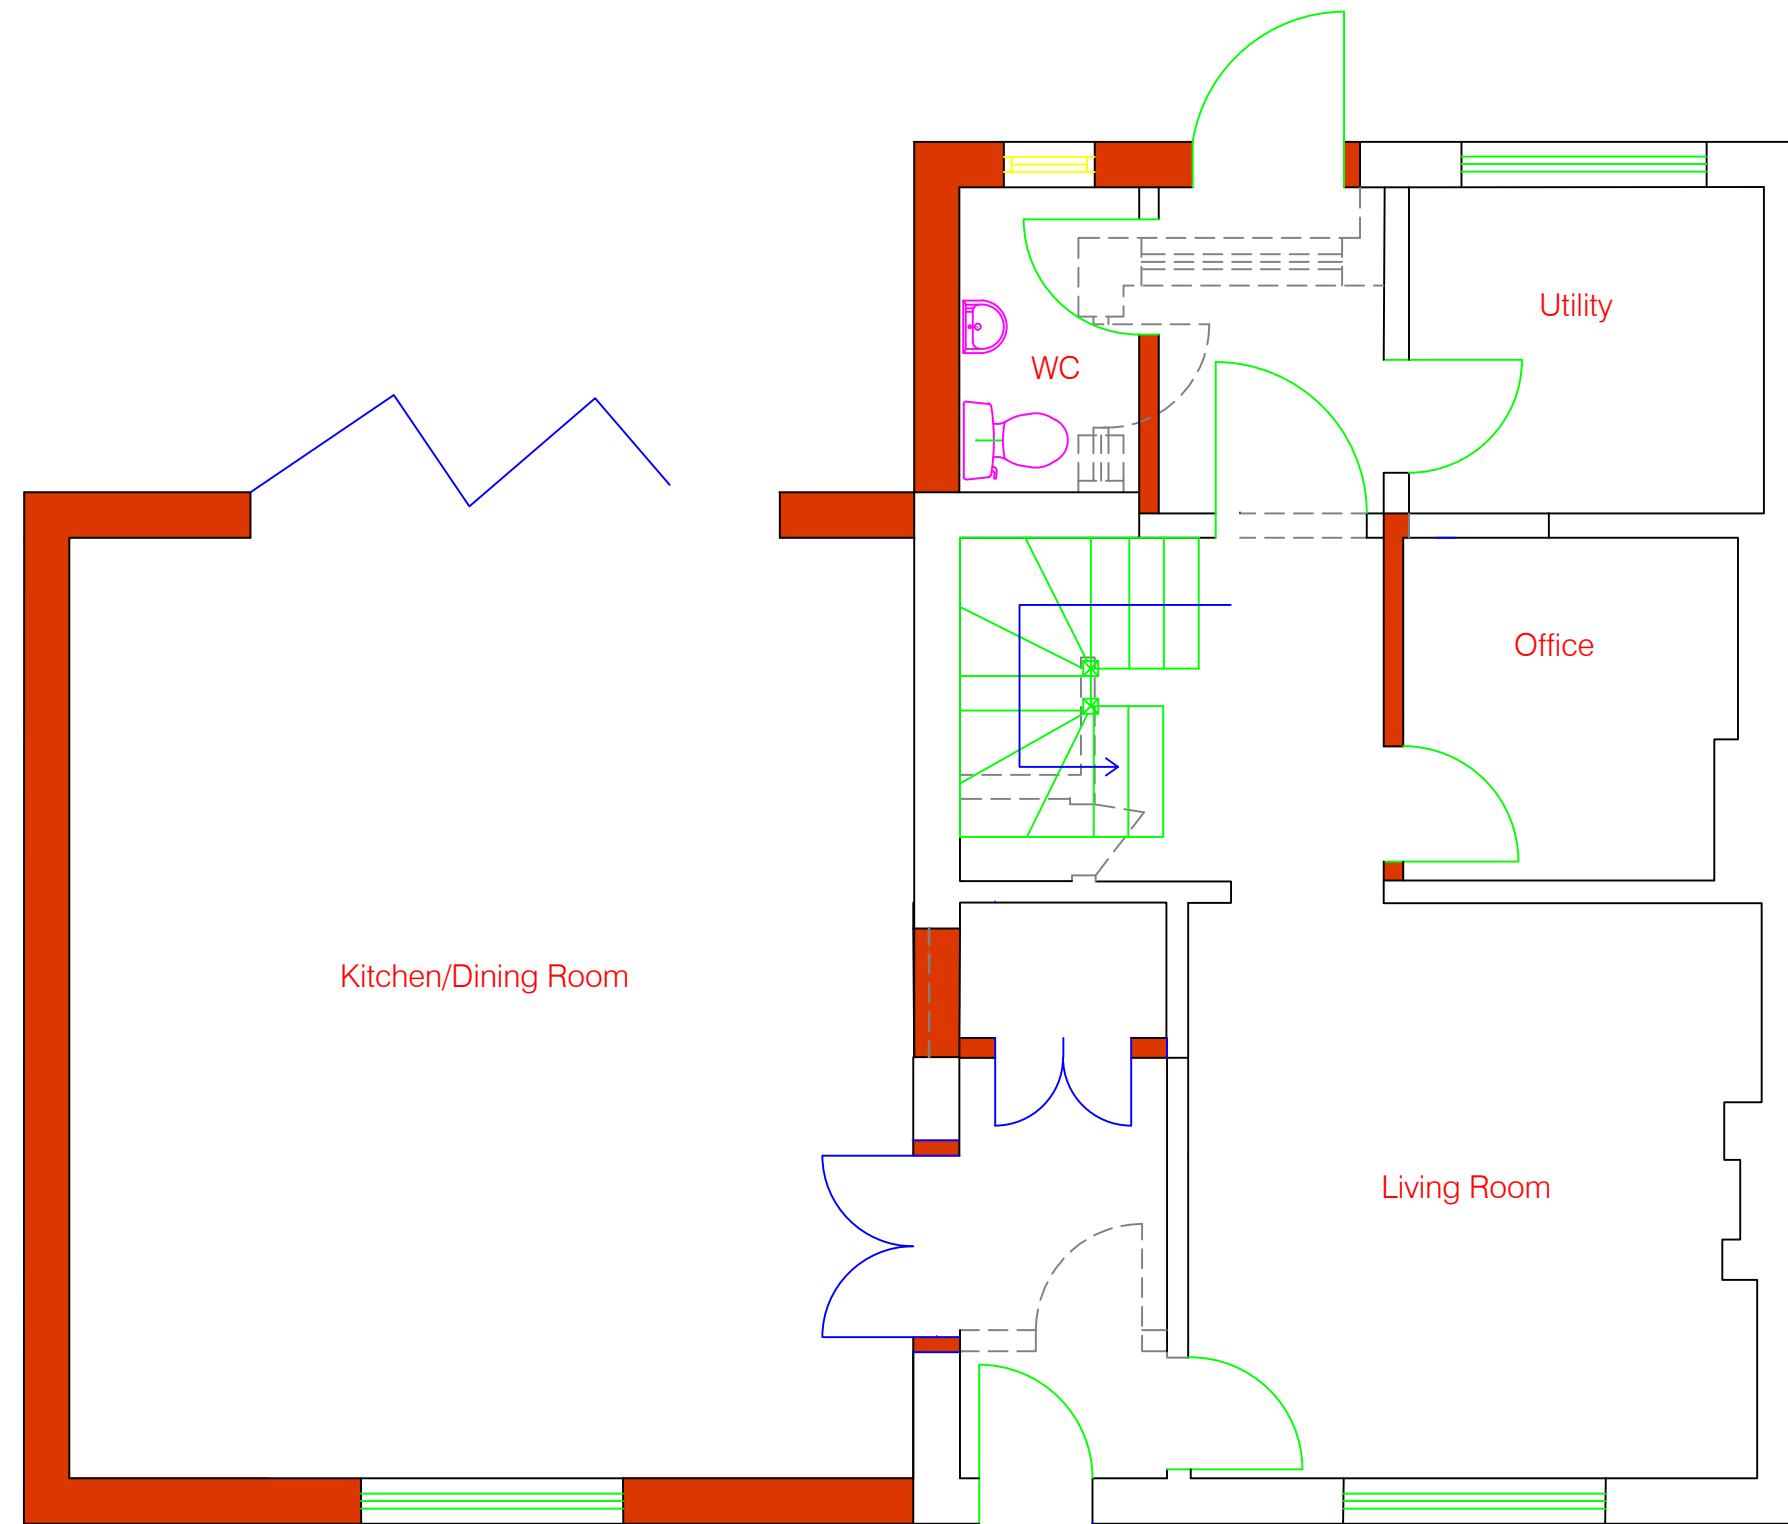


Proposed Ground Floor Plans


1:50

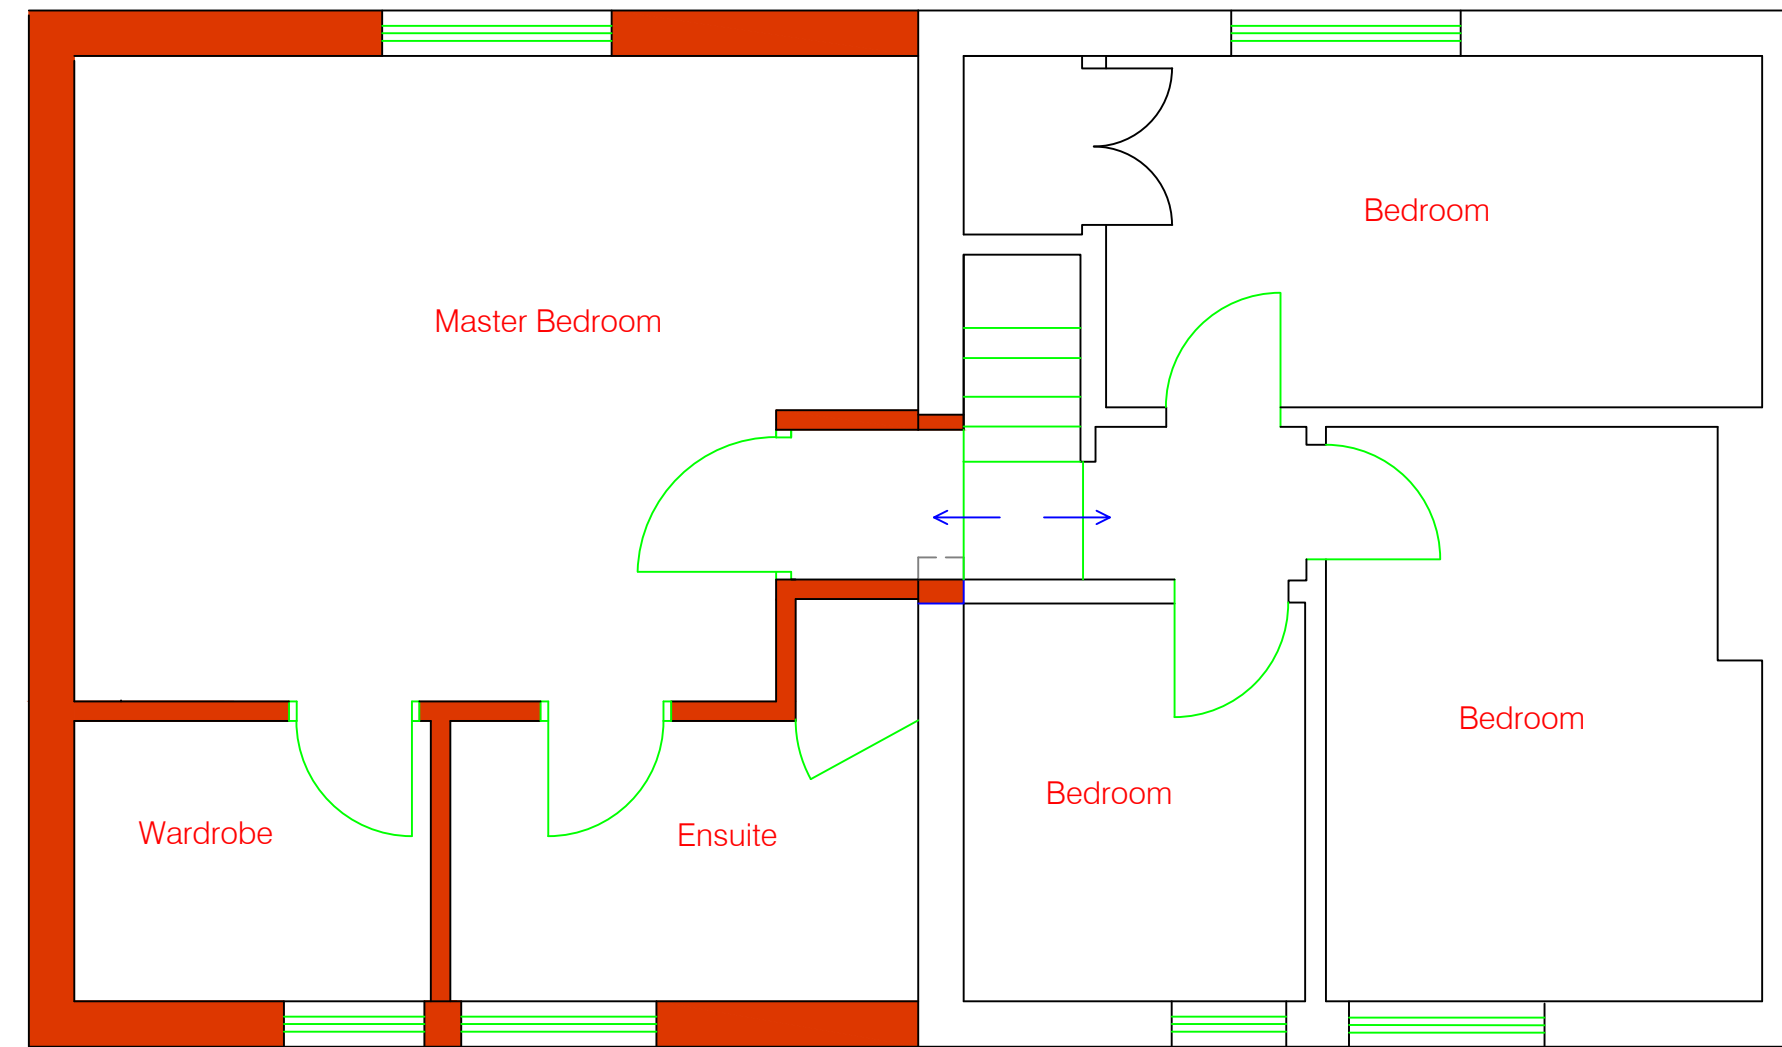


Proposed First Floor Plans
1:50

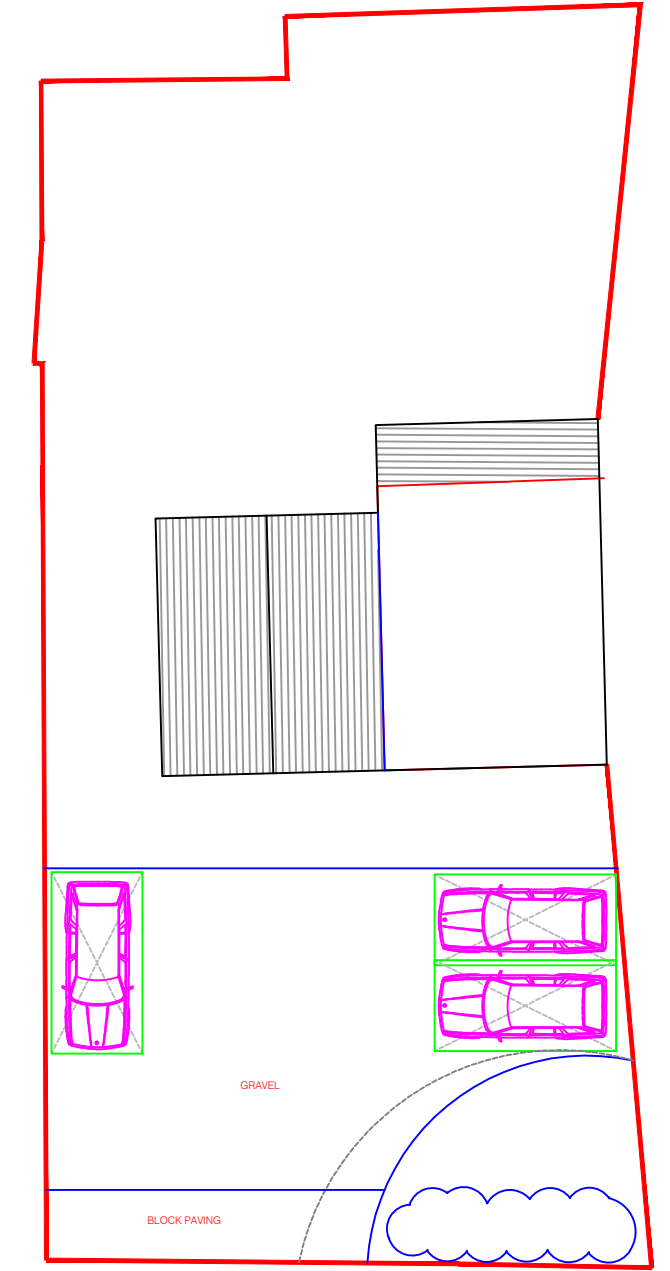



Proposed Parking Area
1:200

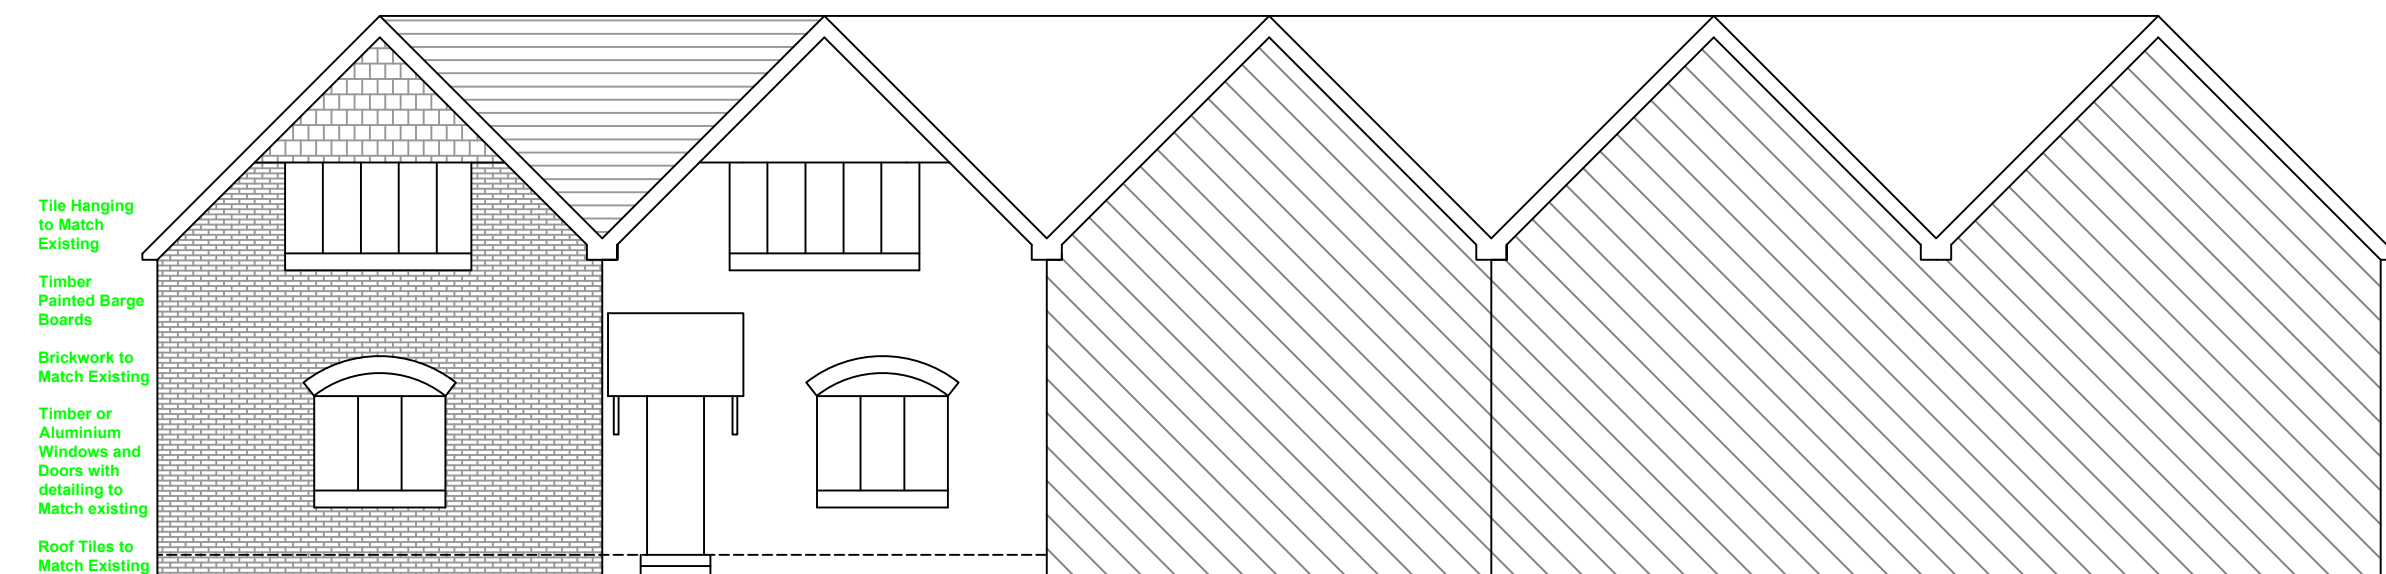


Proposed Front Elevation
1:100

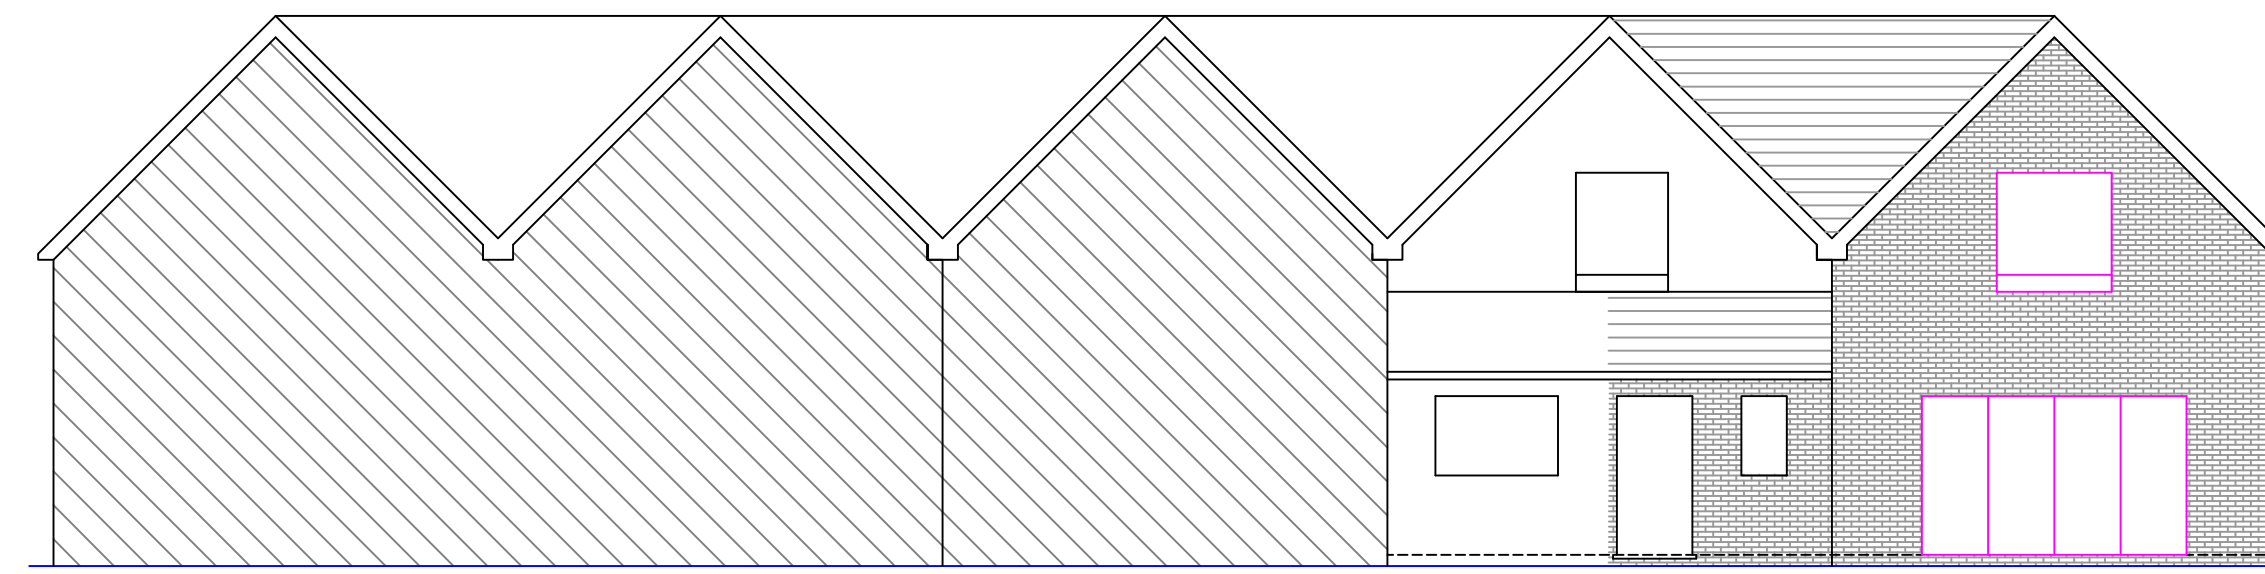


Proposed Rear Elevation
1:100

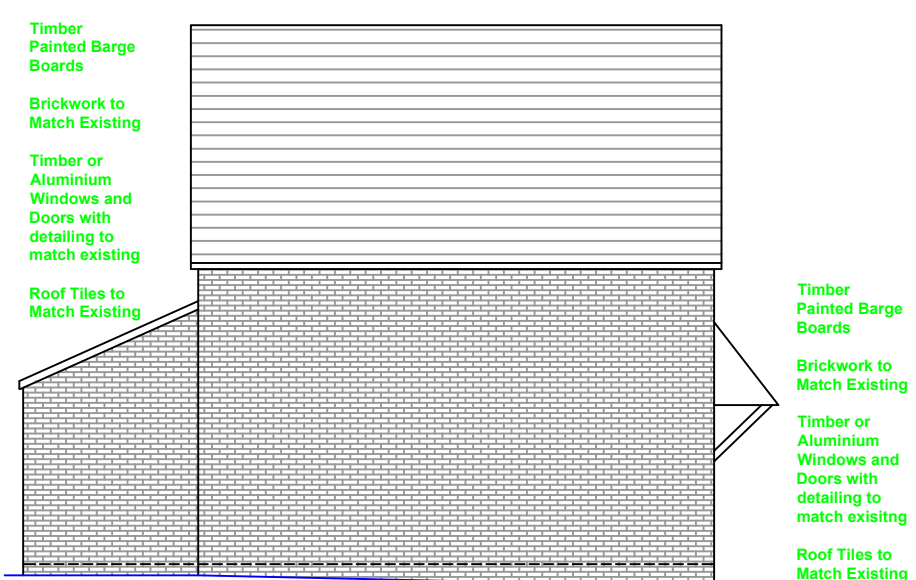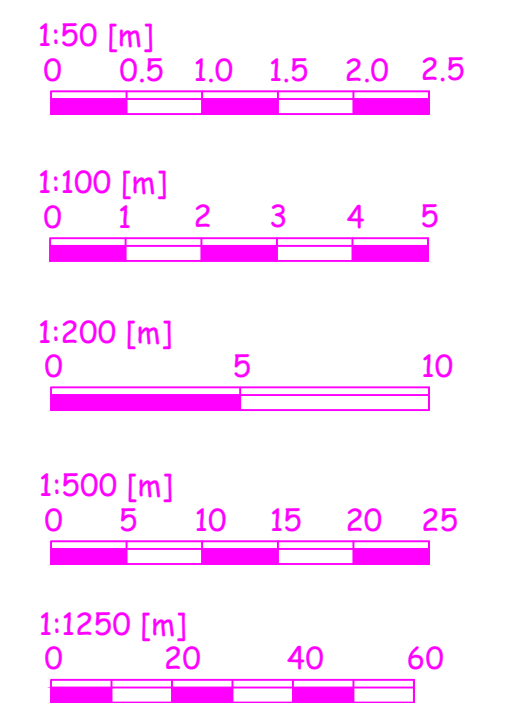


Proposed Side Elevation
1:100

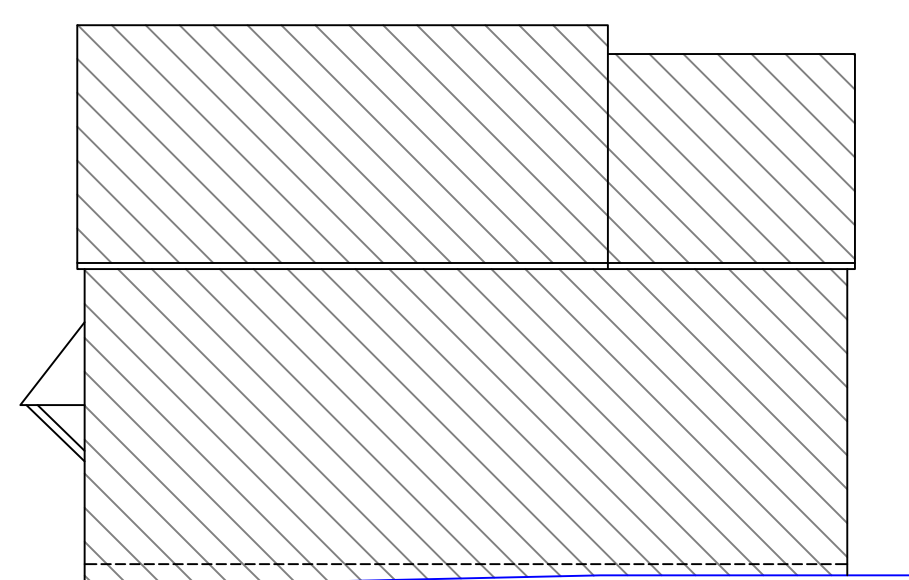

Proposed Side Elevation
1:100

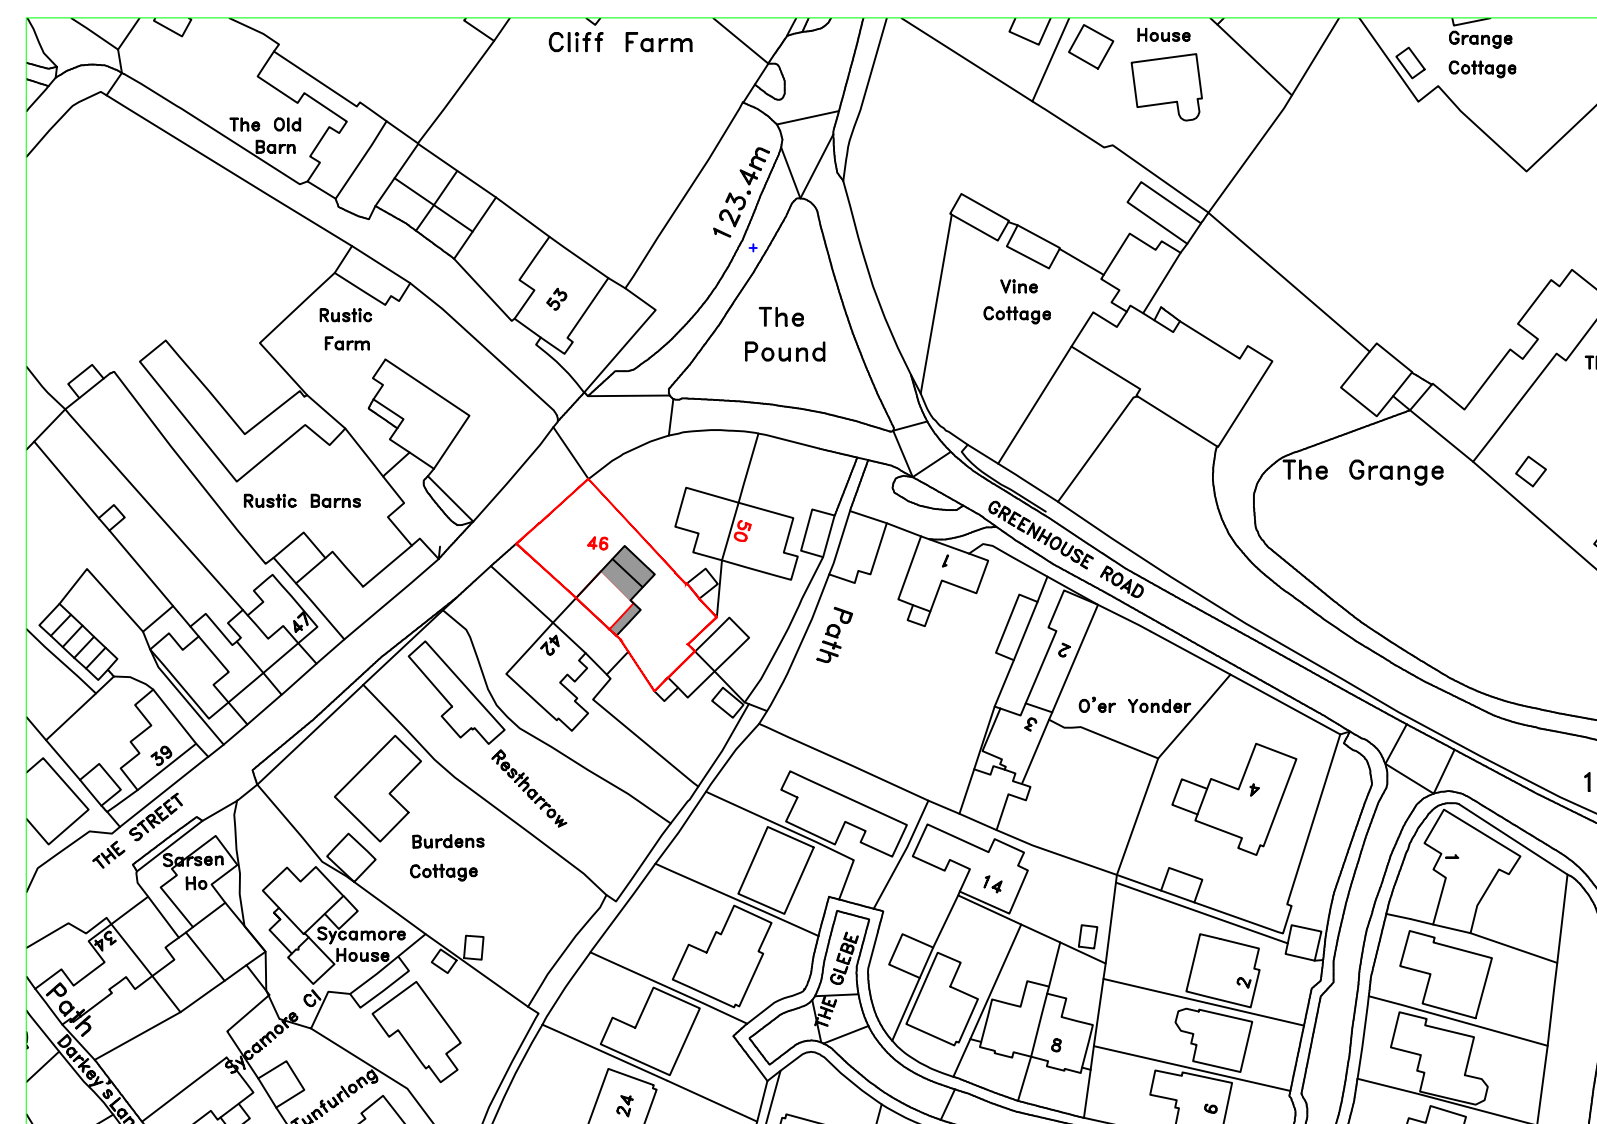

Proposed Location Plan
1:1250

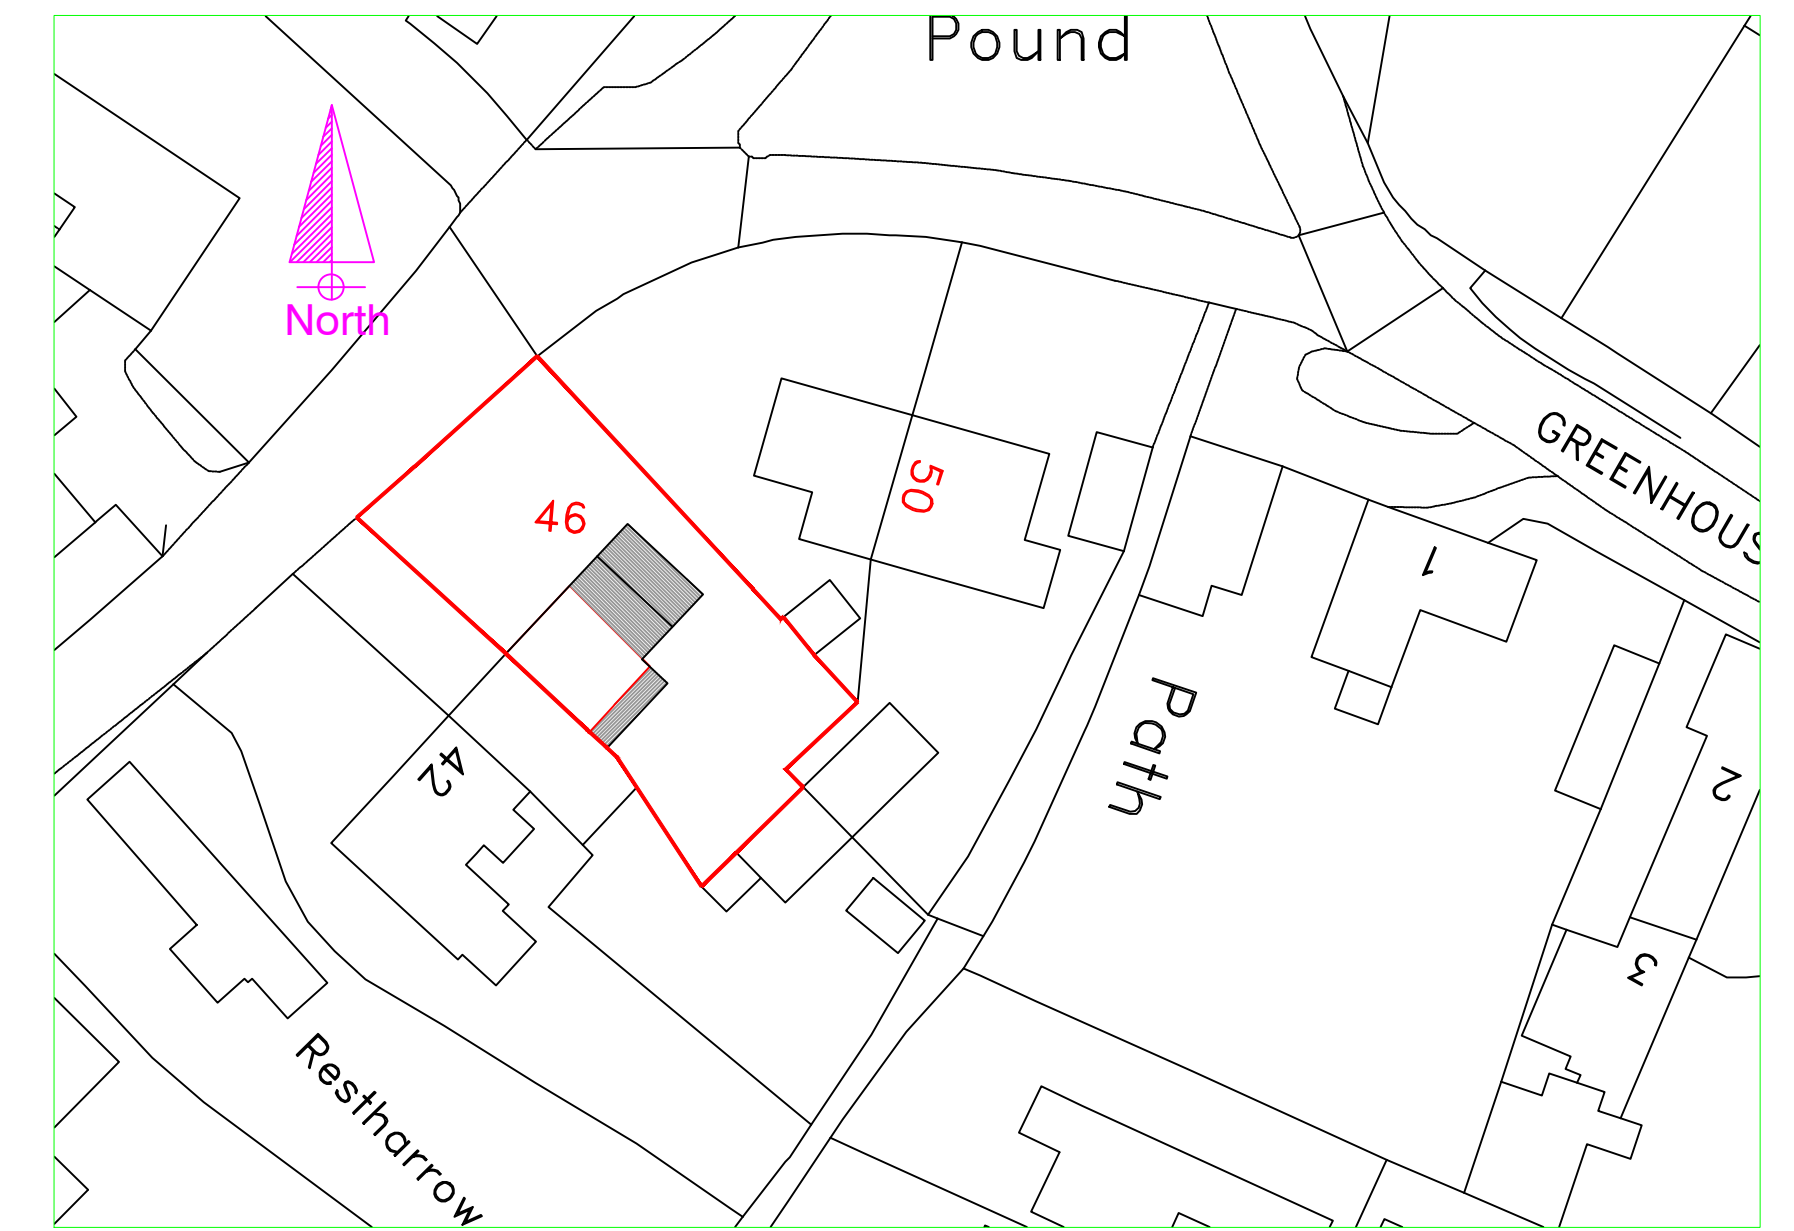

Proposed Block Plan 1:500