

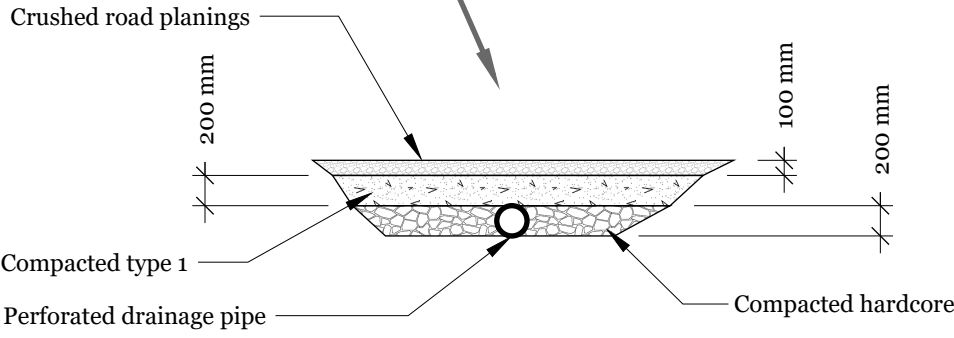


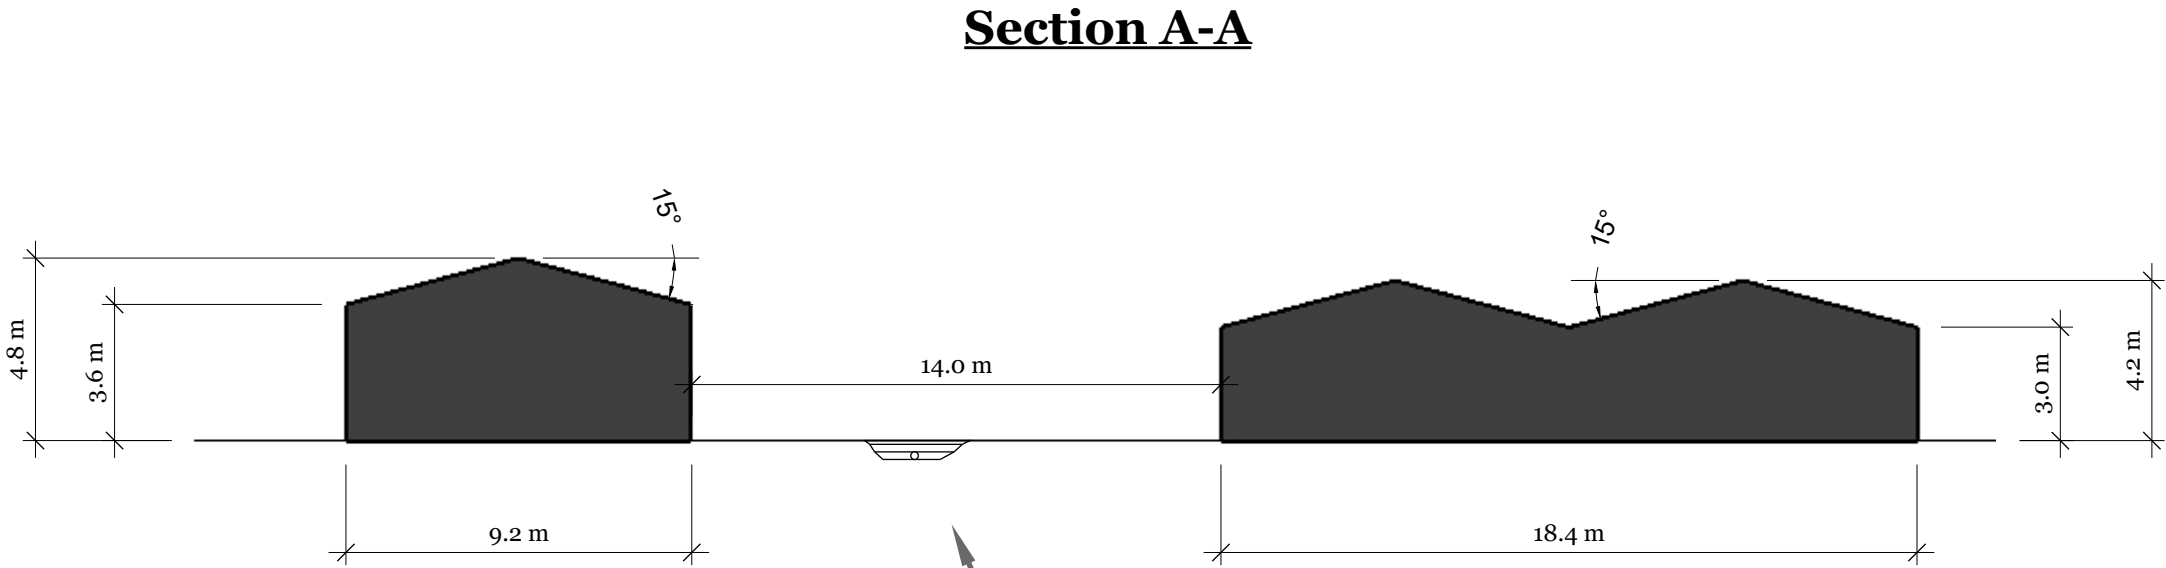

Typical Section Through Yard
(Scale 1:50)

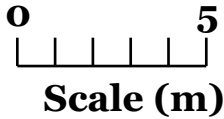

 Symonds & Sampson ESTABLISHED 1858	Site Address: Ox Lea Barn Farm Rowde Devizes	Yard Area	Drawing #: 26-015 Drawn Date: 31/03/2026 Drawn by: DF Scale 1:200 on A3 Paper	REVISIONS	
					MM/DD/YY
	Client: Mrs Camilleri	Site Section	A	01/04/2026	1:50 scale bar added
			B	--/--/--	...
			C	--/--/--	...
			D	--/--/--	...
			E	--/--/--	...