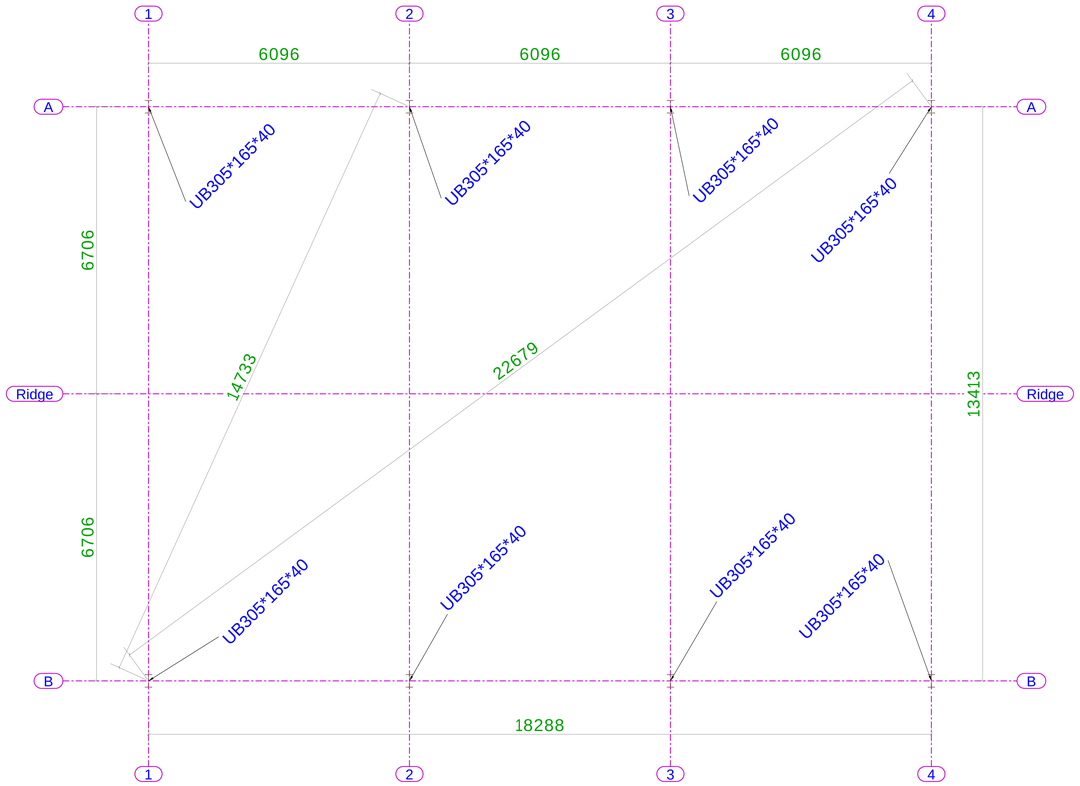

COLUMN LAYOUT

Scale 1:50 @ A0

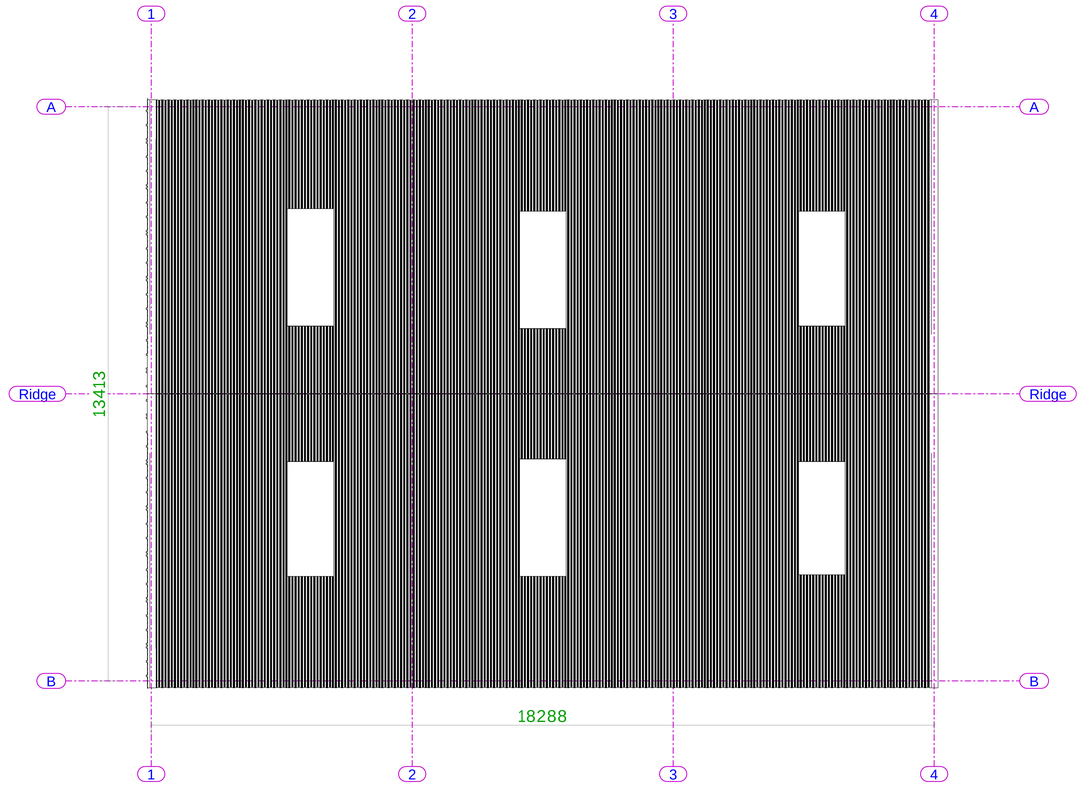

ROOF LAYOUT

Scale 1:50 @ A0

ROOF CLADDING: Natural Grey P6R Fibre Cement with Closed Ridge.
With 6 no. 9 ft 6 ins 8 oz SAB Class 3 rooflights with red caps as
per Health & Safety requirements.

All rainwater goods, i.e. Black PVC Gutters and Black PVC Downpipes.

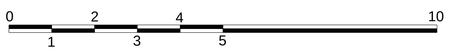

SCALE BAR

Scale 1:50 @ A0

ALL DIMENSIONS ARE IN MM

REV MARK	REVISION DESCRIPTION	REVISION DATE

Shufflebottom Ltd
Cross Hands Business Park
Cross Hands
Llanelli, Carmarthenshire
SA14 6RE - Tel: 01269 831831

DRAWING TITLE	COLUMN & ROOF LAYOUT		
CONTRACT	WITHERS		
MODELLED BY	RISHI	ISSUE DATE	18.02.2026
CONTRACT NO	D15404	SCALE	1:50
DRAWING No	G [1]	REVISION No.	

FOR PLANNING