
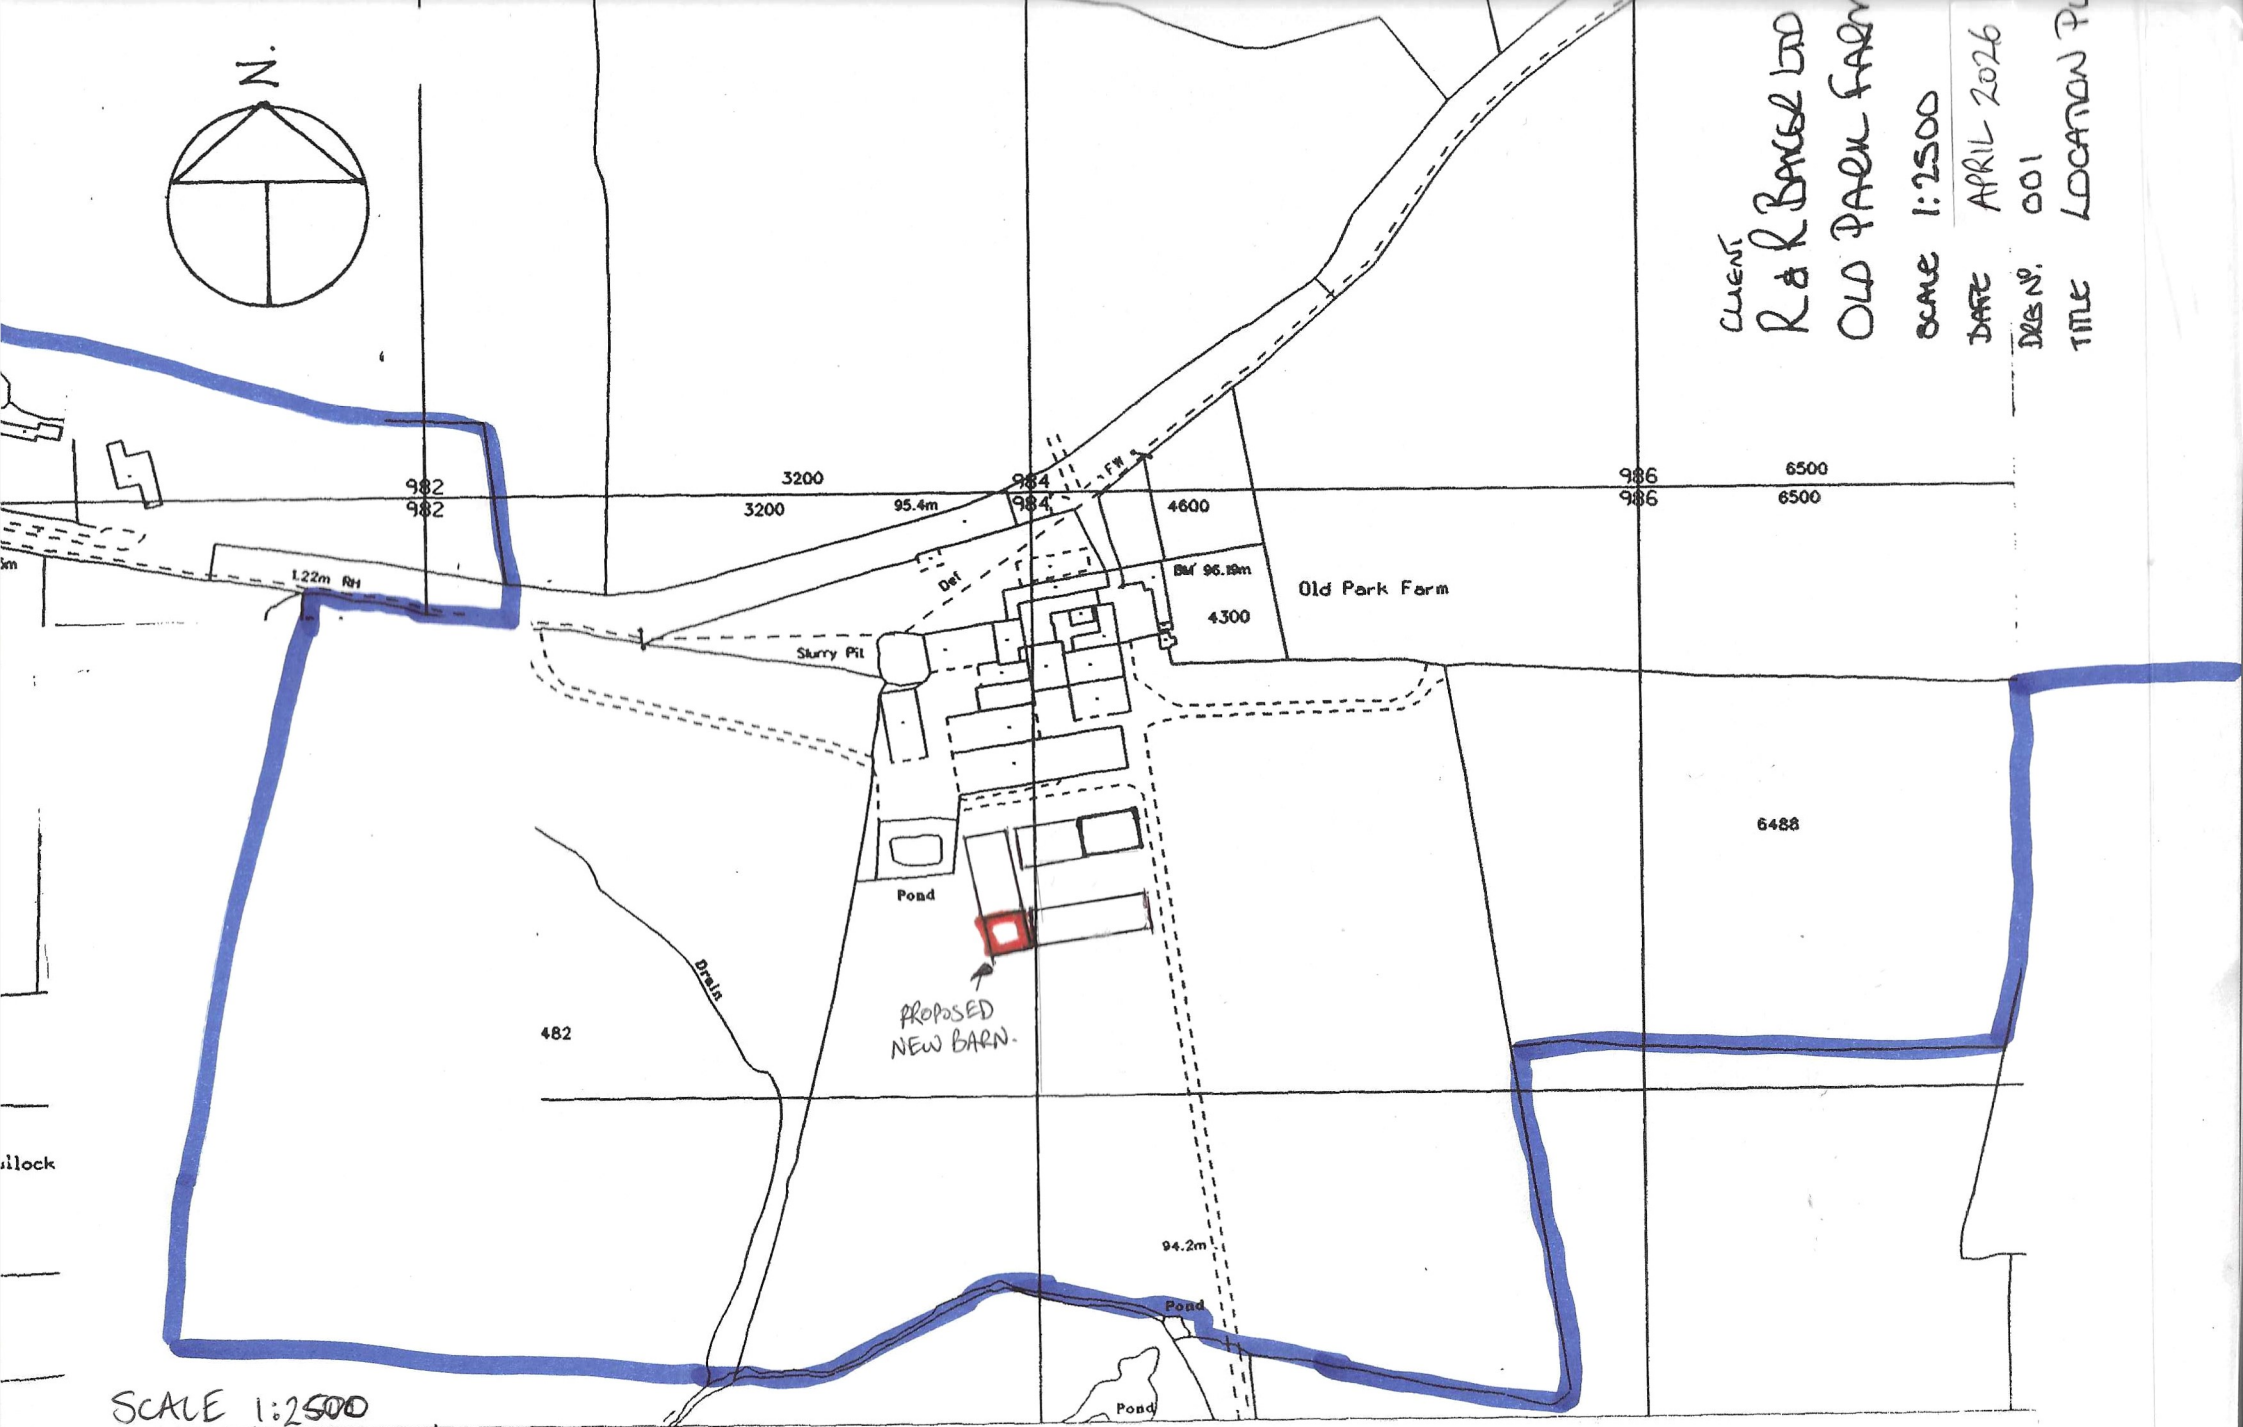


CLIENT
 R & R BAYSE LTD
 OLD PARK FARM
 SCALE 1:2500
 DATE APRIL 2026
 DESN. 001
 TITLE LOCATION PL

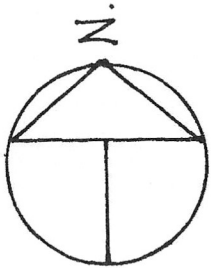

SCALE 1:2500