



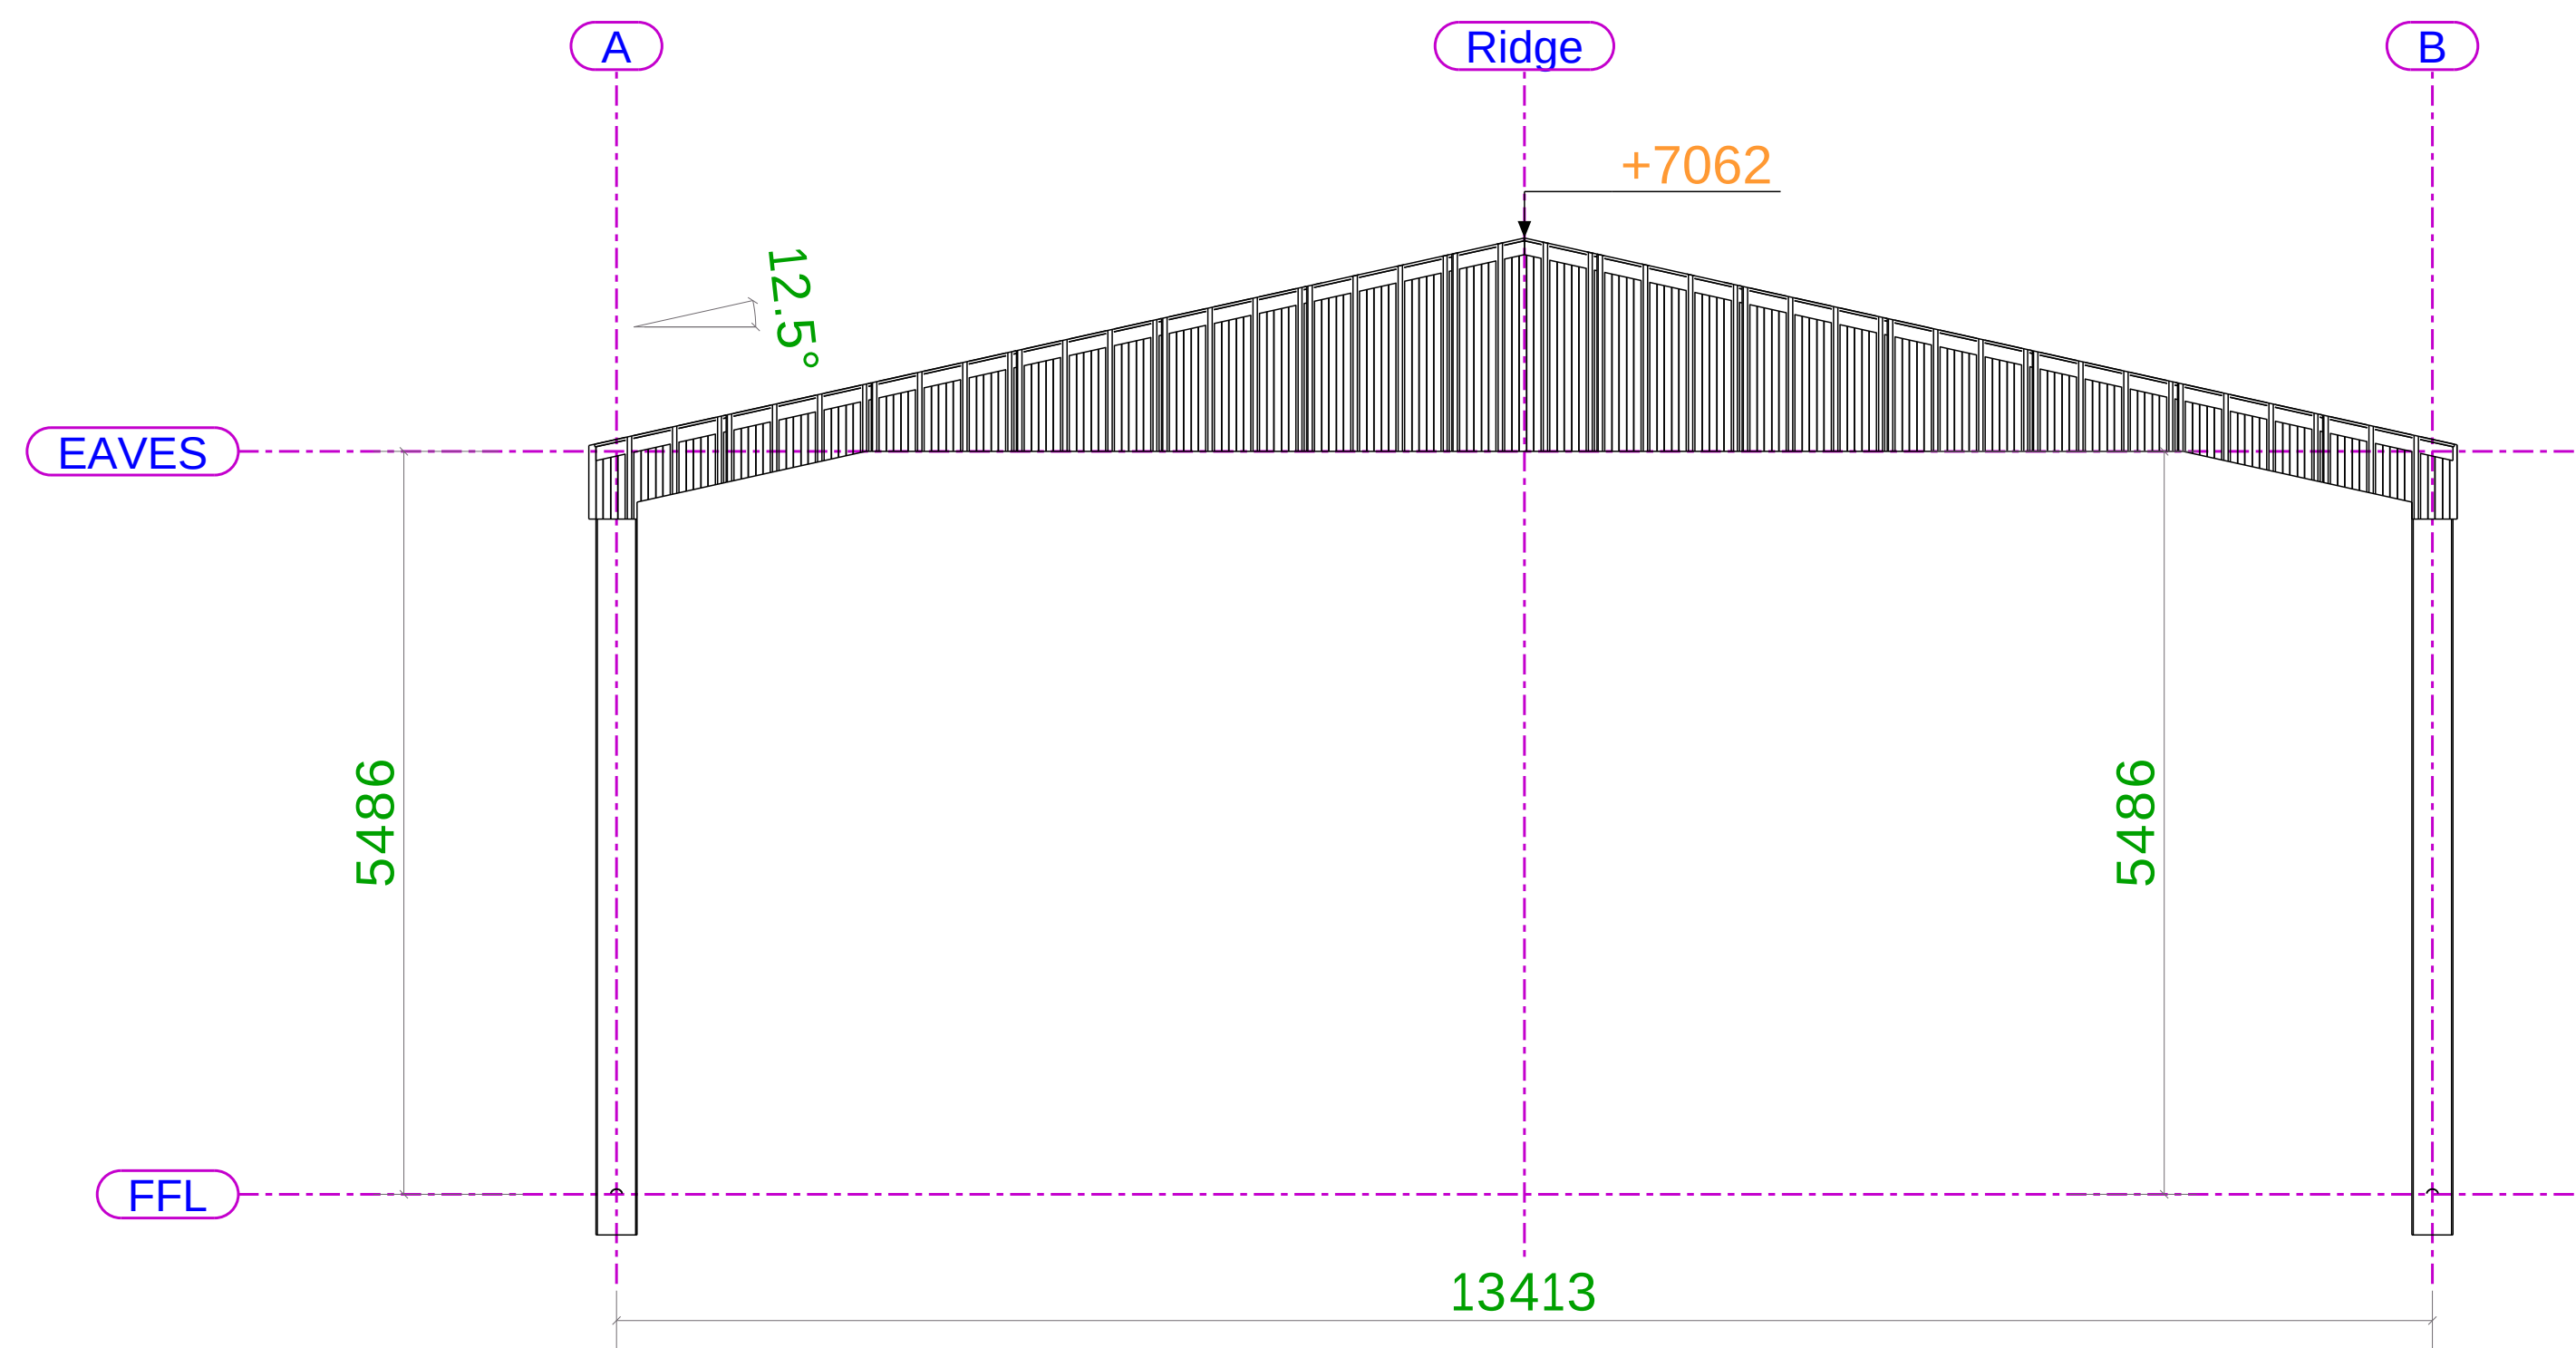

ELEVATION ON GRIDLINE 1  
Scale 1:50 @ A0

GABLE CLADDING: Gable End clad ti square in 0.5 mm  
Single Skin Plastic Coated Box Profile

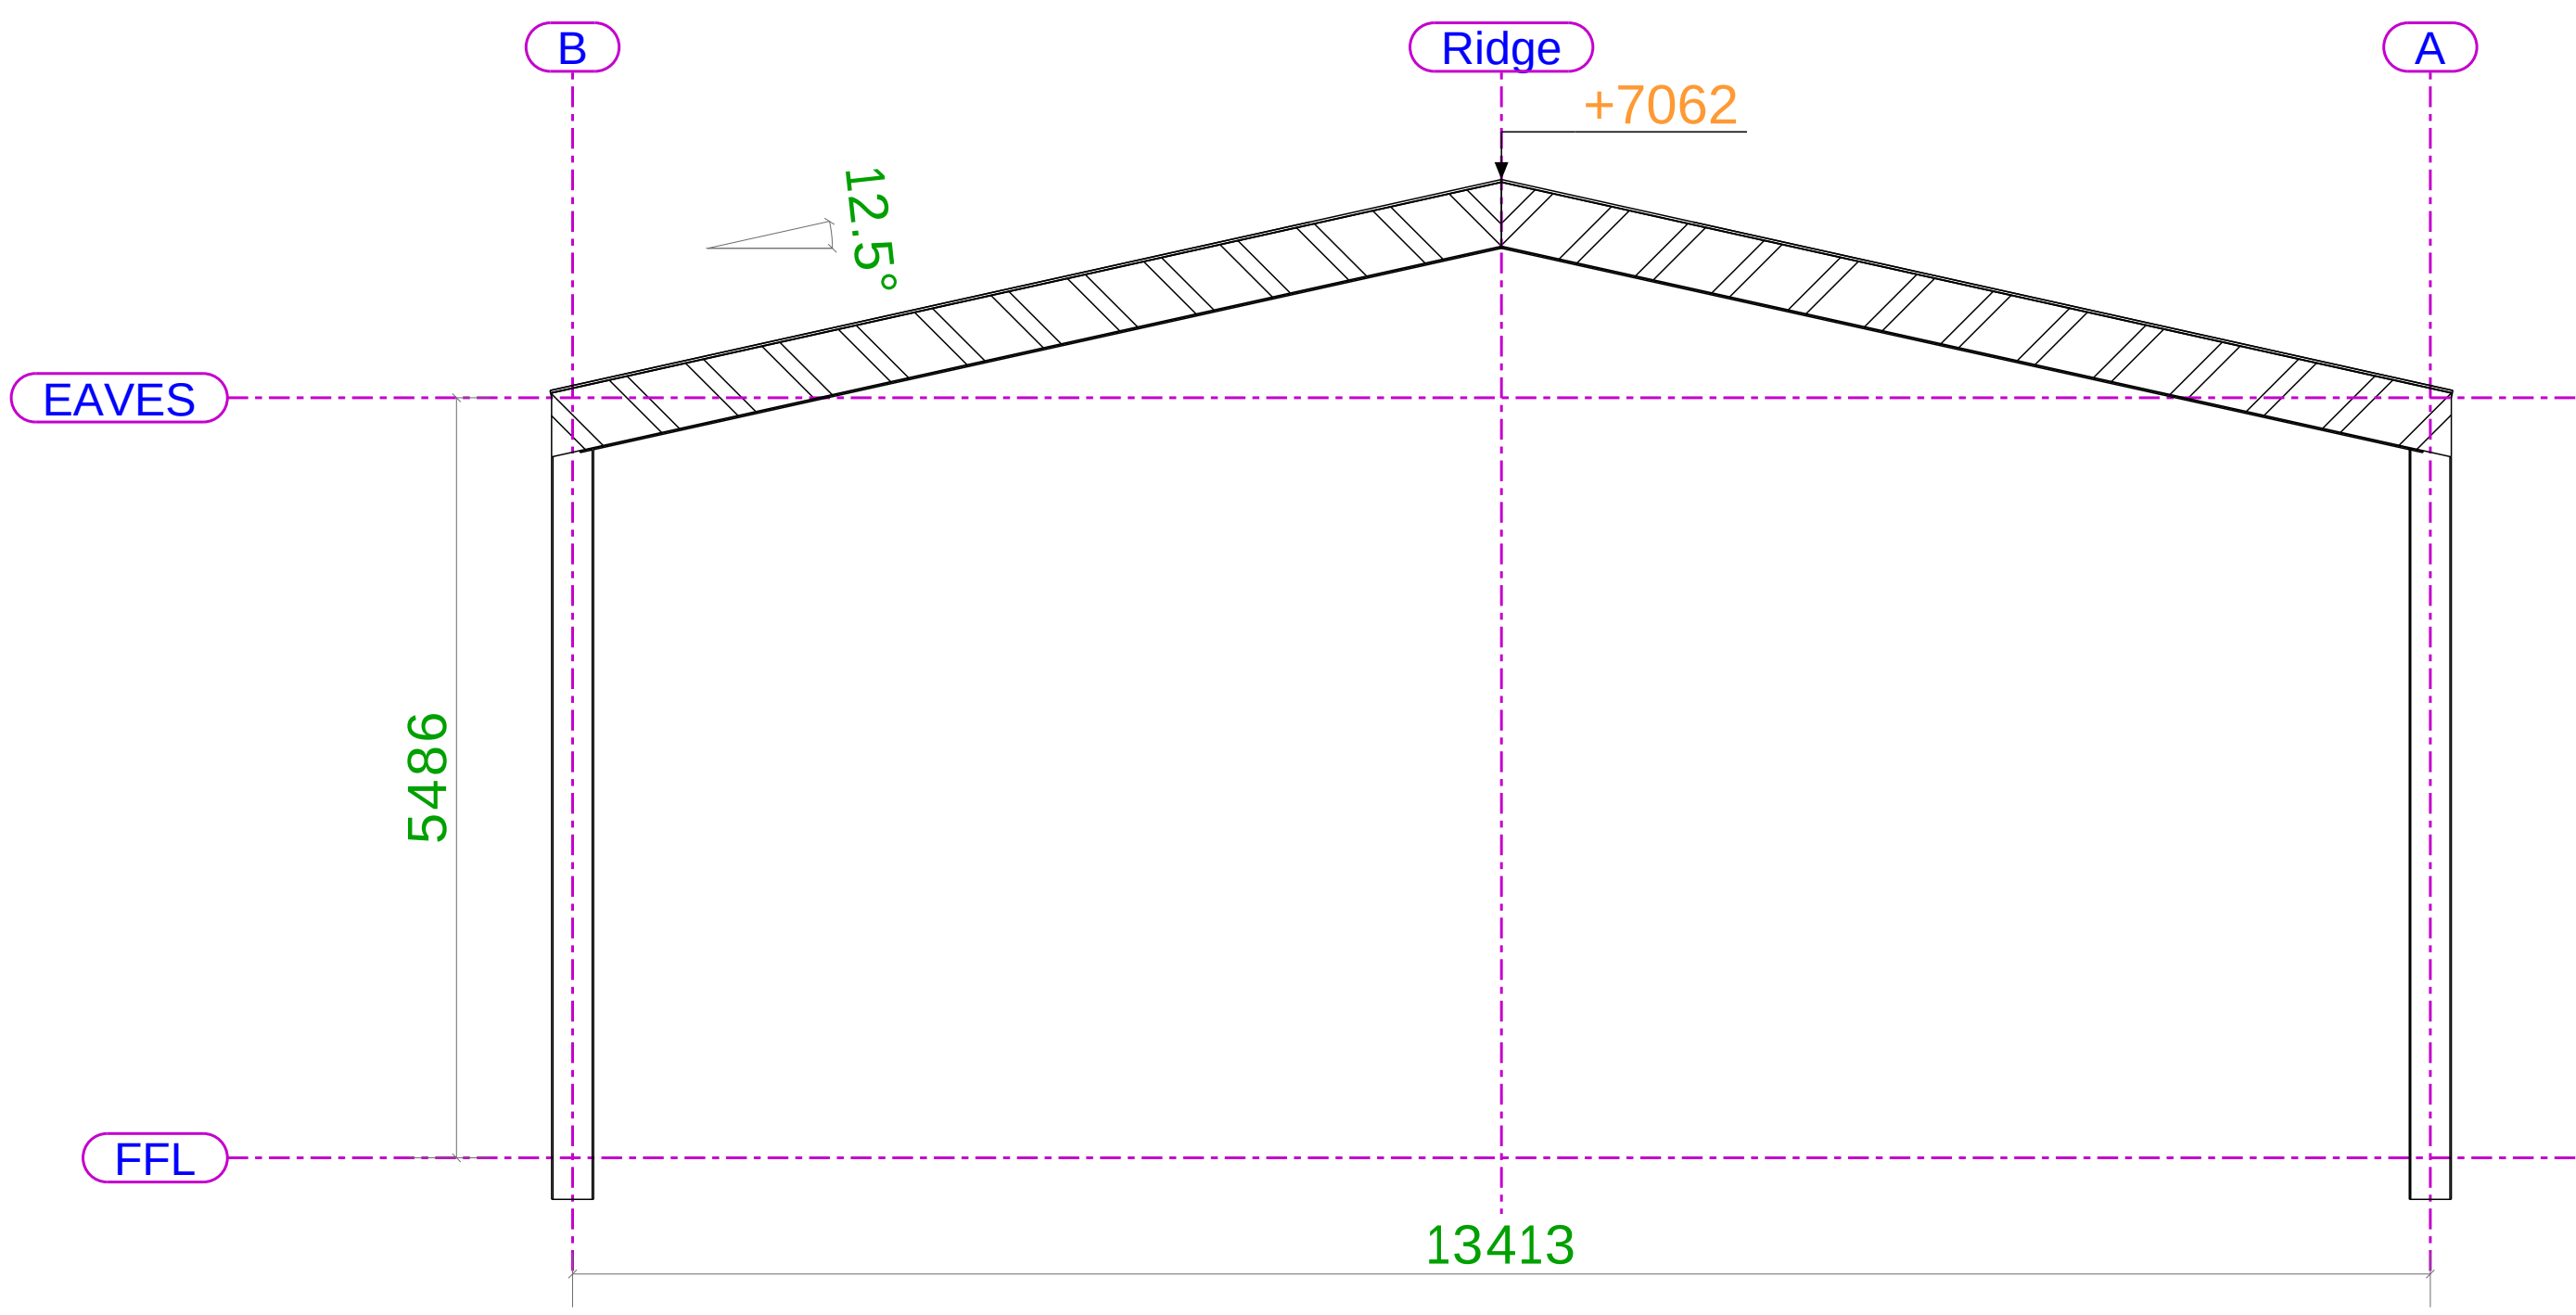

ELEVATION ON GRIDLINE 4  
Scale 1:50 @ A0


GABLE CLADDING: Bargeboard Only

ROOF CLADDING: Natural Grey P6R Fibre Cement with Closed Ridge.  
With 6 no. 9 ft 6 ins 8 oz SAB Class 3 rooflights with red caps as  
per Health & Safety requirements.

All rainwater goods, i.e. Black PVC Gutters and Black PVC Downpipes.


ROOF CLADDING: Natural Grey P6R Fibre Cement with Closed Ridge.  
With 6 no. 9 ft 6 ins 8 oz SAB Class 3 rooflights with red caps as  
per Health & Safety requirements.

All rainwater goods, i.e. Black PVC Gutters and Black PVC Downpipes.

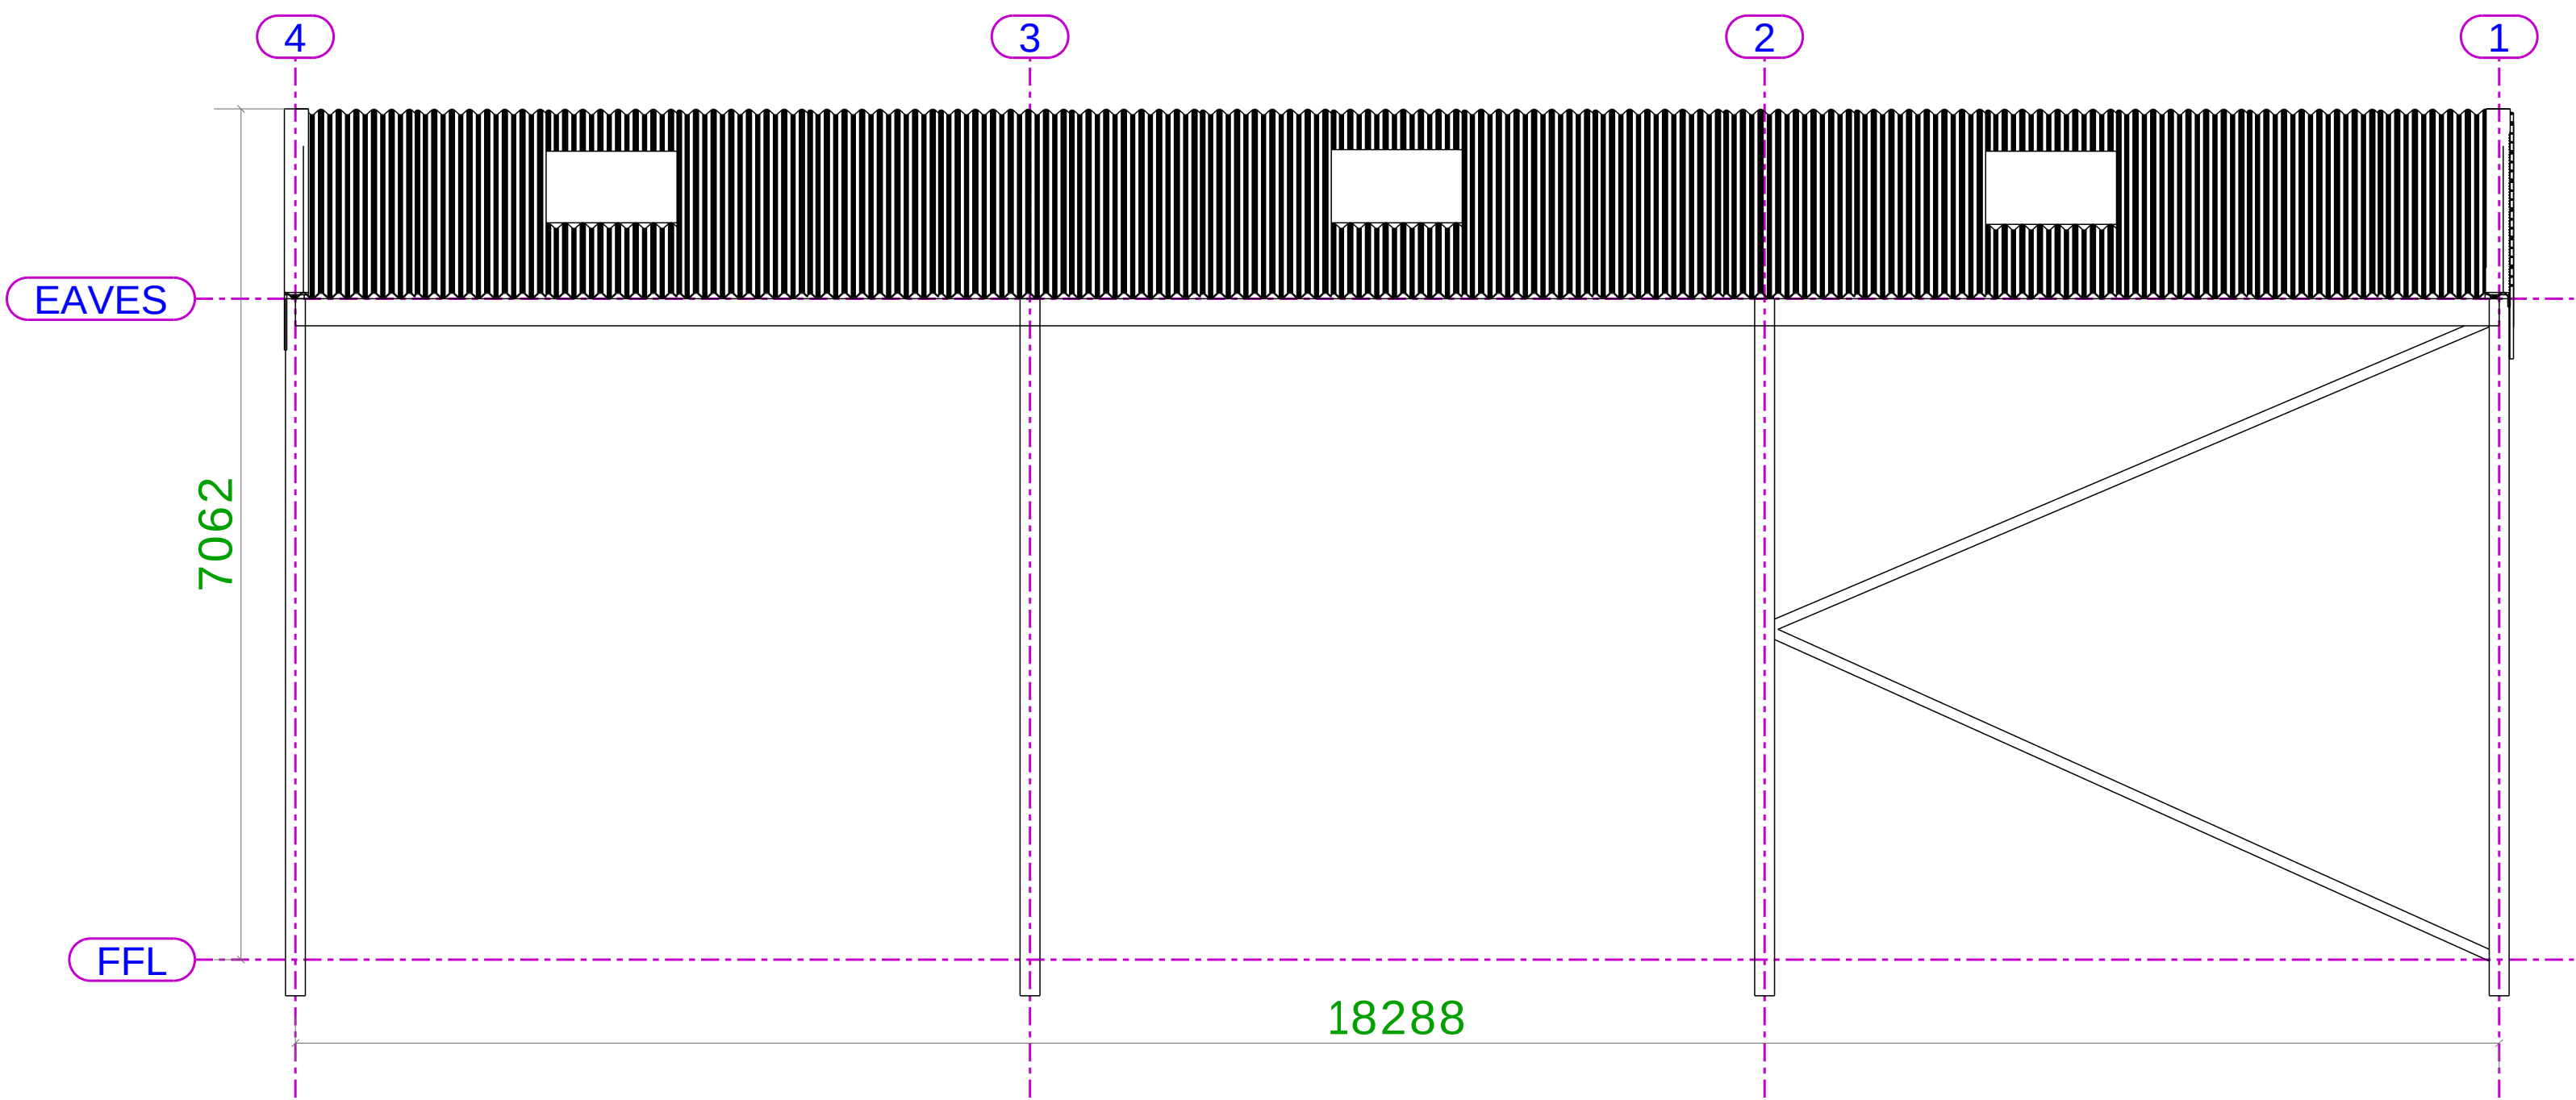


ELEVATION ON GRIDLINE A  
Scale 1:50 @ A0

SIDE CLADDING: Open Bay. Incorporating Bracing to 1 no. bay.

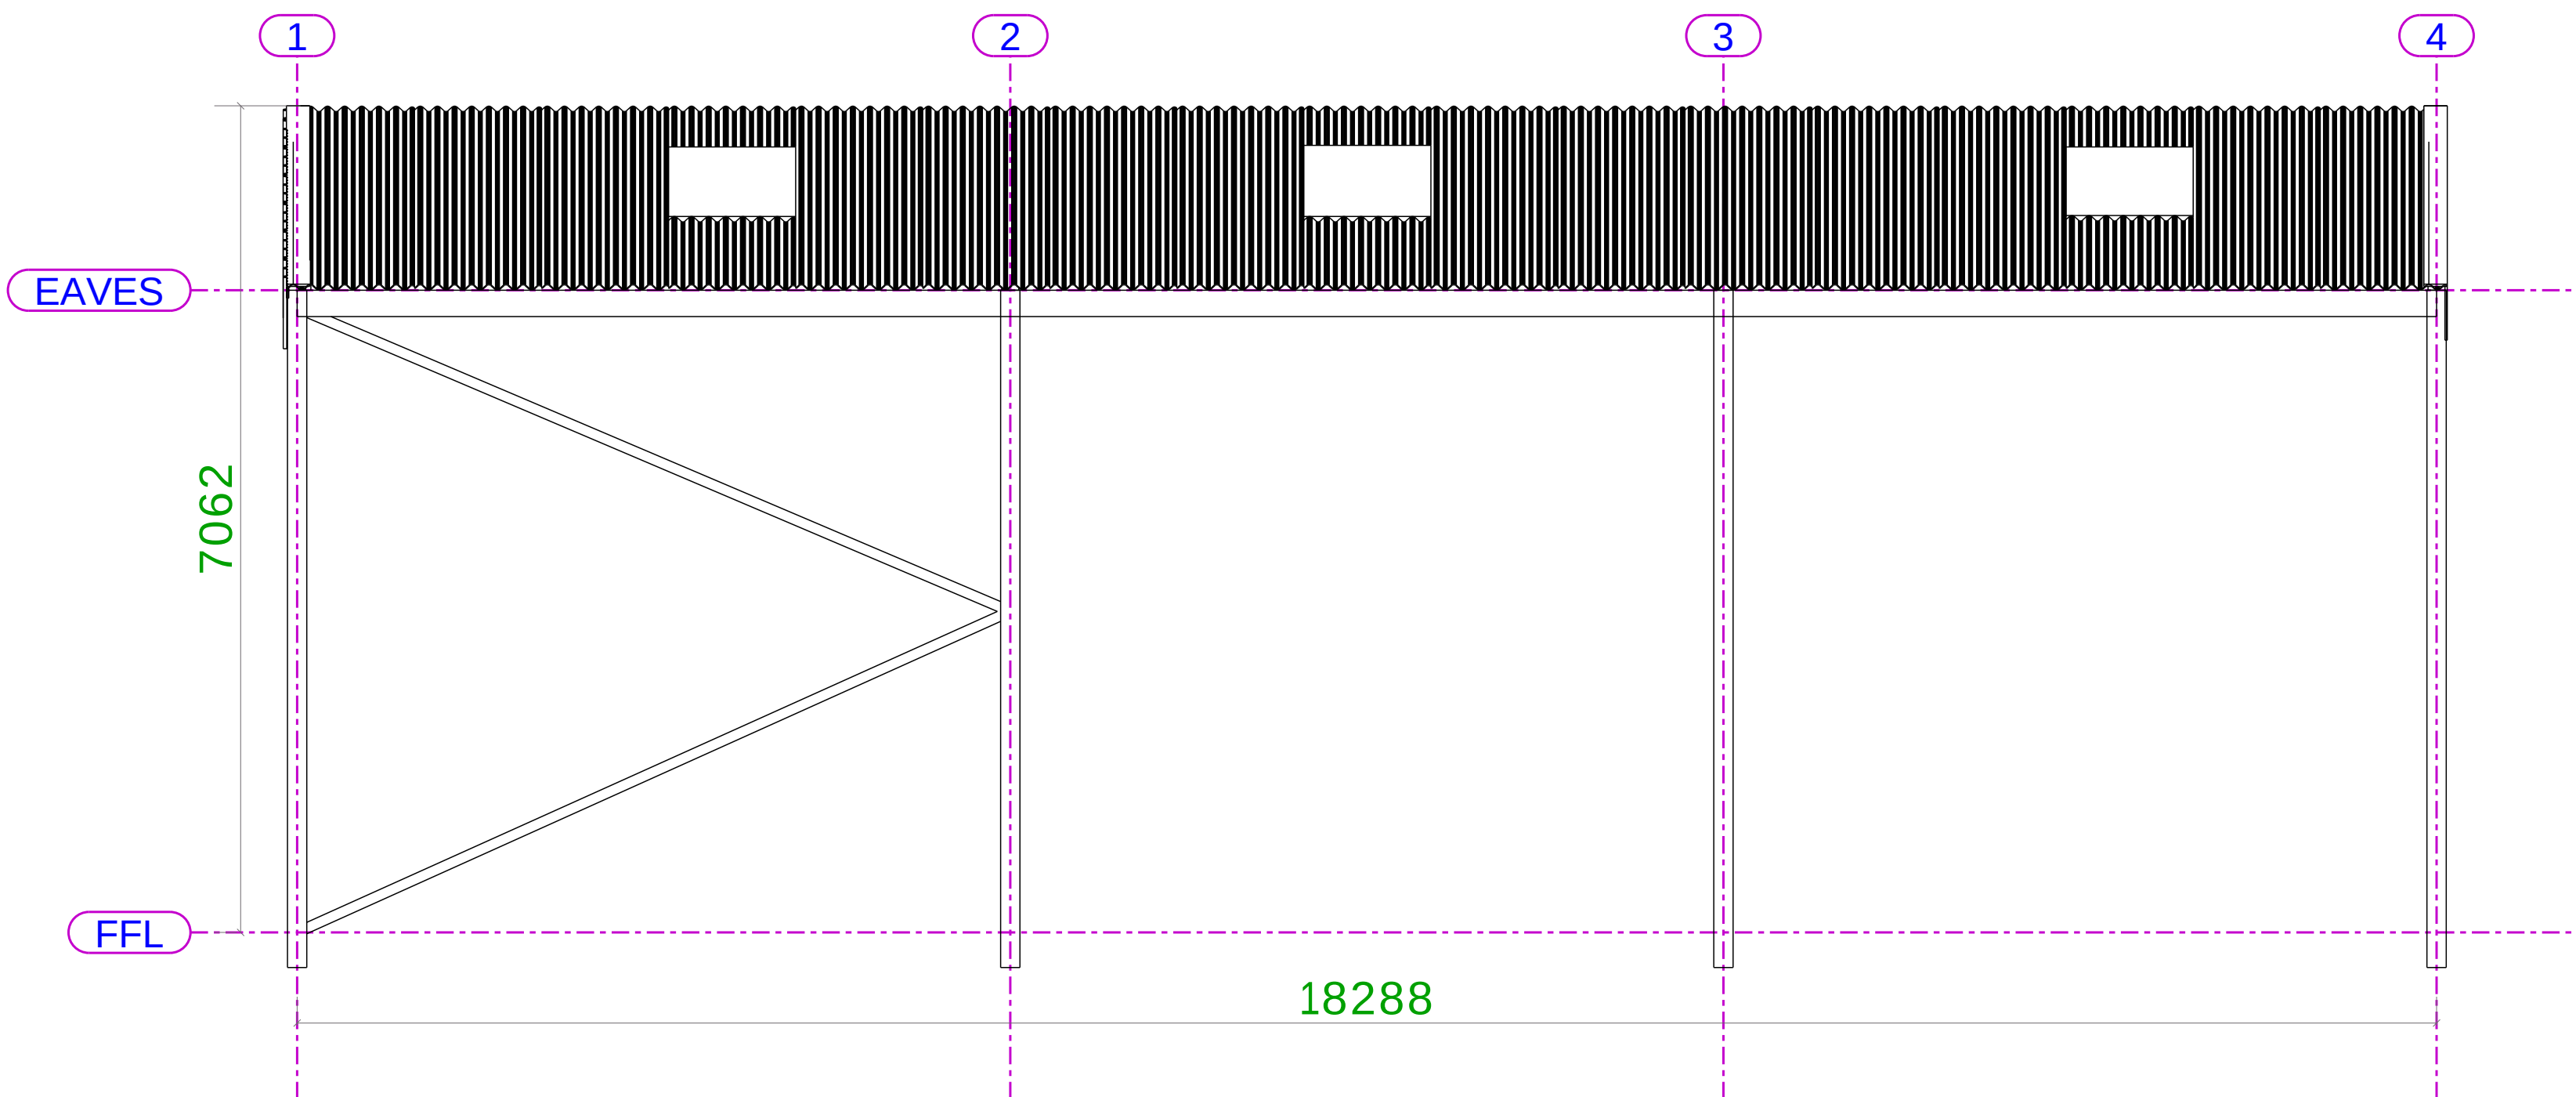


ELEVATION ON GRIDLINE B  
Scale 1:50 @ A0

SIDE CLADDING: Open Bay. Incorporating Bracing to 1 no. bay.

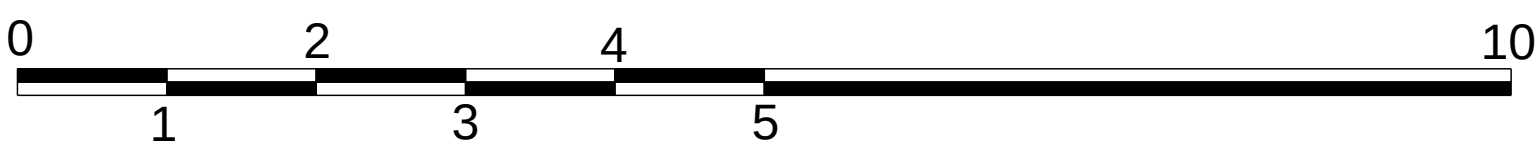

SCALE BAR  
Scale 1:50 @ A0

FOR PLANNING
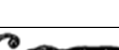
| ALL DIMENSIONS ARE IN MM |   |   |
|--------------------------|---|---|
| REV MARK                 | REVISION DESCRIPTION   | REVISION DATE   |
|                          | <div>Shufflebottom Ltd</div> <div>Cross Hands Business Park</div> <div>Cross Hands</div> <div>Llanelli, Carmarthenshire</div> <div>SA14 6RE - Tel: 01269 831831</div> | <div></div> <div></div> |
| DRAWING TITLE            | GABLE & SIDE ELEVATION   |   |
| CONTRACT                 | WITHERS   |   |
| MODELL BY                | RISHI   | ISSUE DATE 18.02.2006   |
| CONTRACT NO              | D15404   | SCALE 1:50   |
| DRAWING No               | G [2]   | REVISION NO.   |