


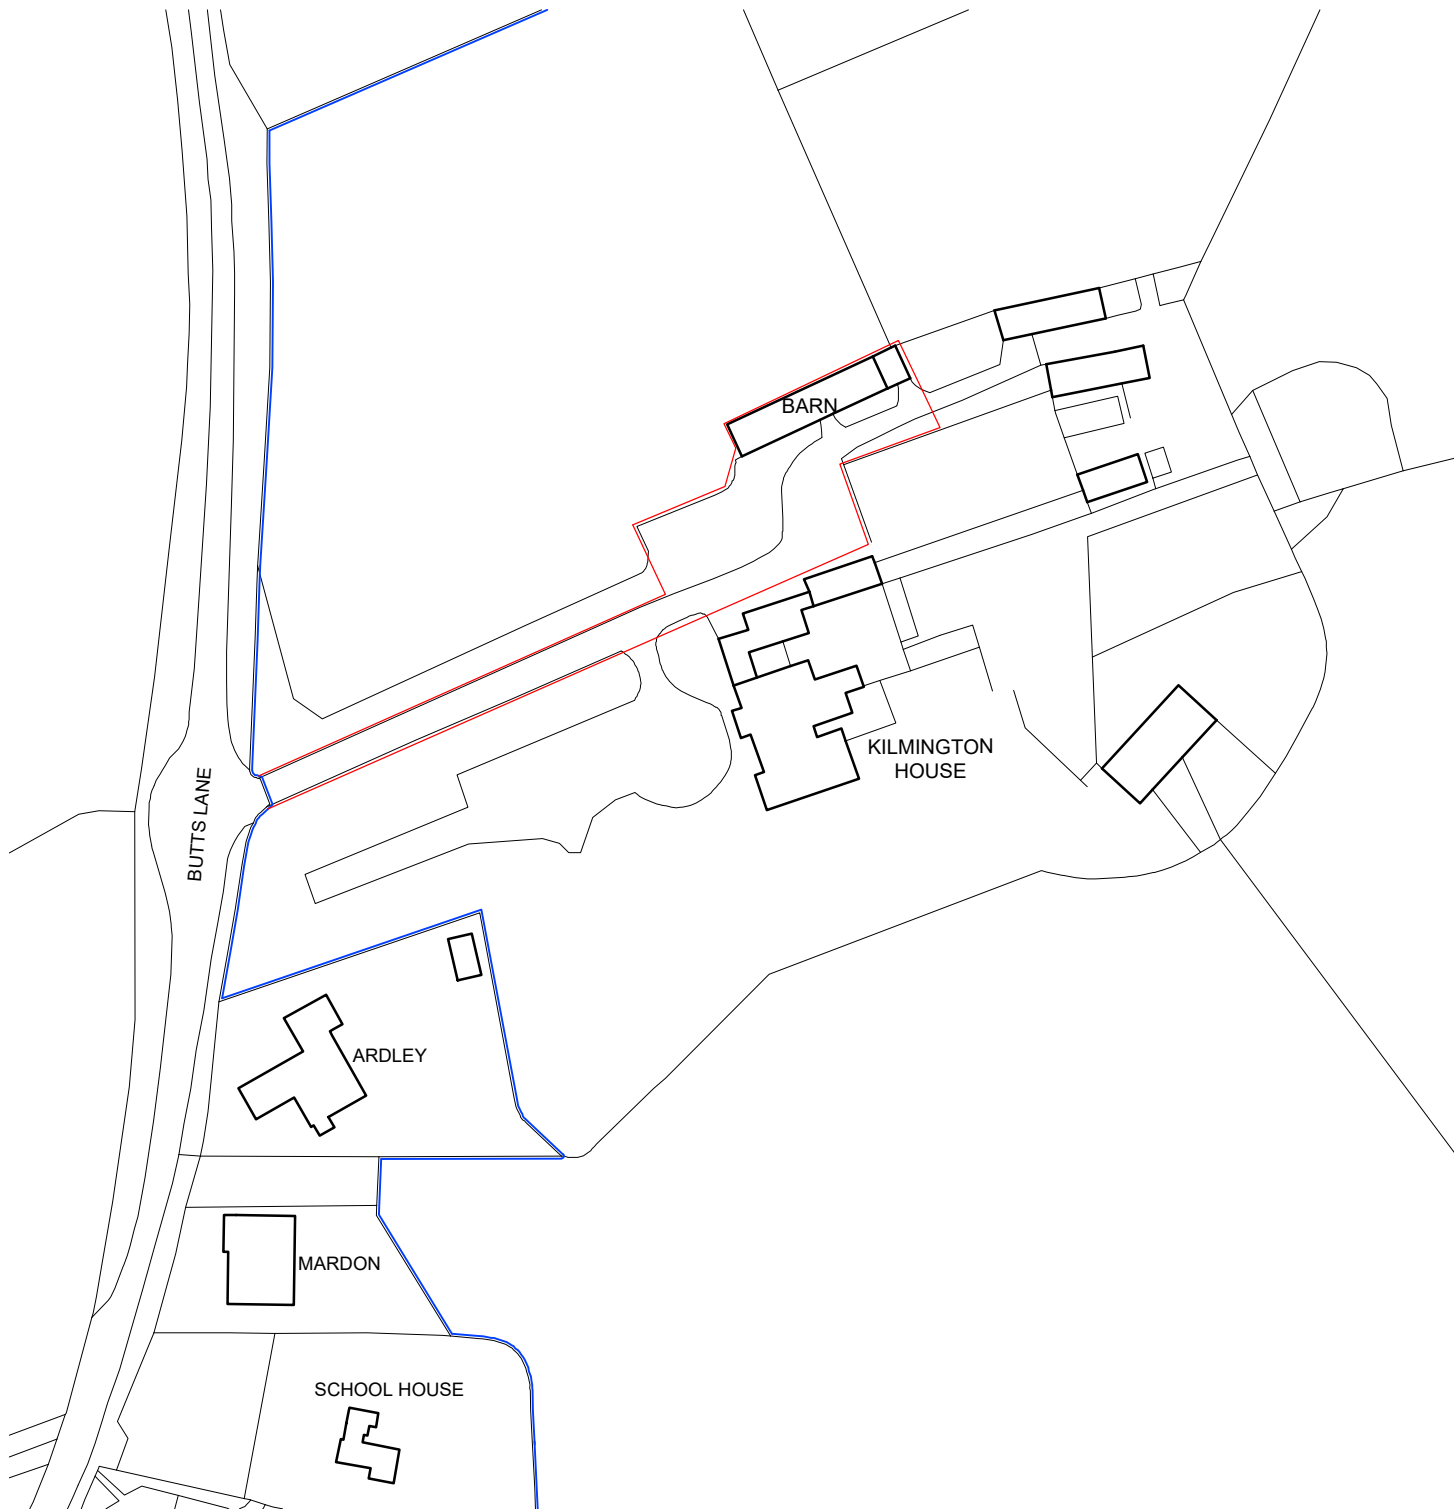

A	SD	-	31.07.25	Blue line added
-	CH	NL	07.07.25	First Issue
Rev.	DR.	CH.	Date	Notes

PROJECT **KILMINGTON HOUSE
BARN**

DRAWING **SITE LOCATION PLAN**

DRAWING No. **4382_001A**

SCALE: 1:1250 @ A4

DATE: JULY 2025



**llewellyn
harker
lowe**

0m 10m 50m 100m

1:1250 @ A4

home barn, getwell, stowey lane, northend, bath, BA1 6EH
email: architects@llewellynharker.com

© llewellyn harker architects 2025