



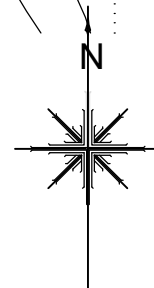

Ordnance Survey (c) Crown Copyright 2026. All rights reserved. Licence number 100022432

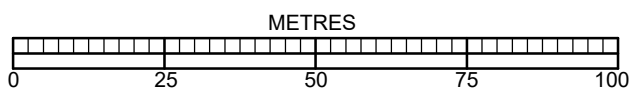

BRIMBLE LEA

Chartered Planning Consultants & Architects

Unit 3, Kingsmead Business Park,
Gillingham, Dorset, SP8 5FB

T (01747) 823232

www.brimblelea.com

PROJECT
Pugshole, Higher Bridmore,
Tollard Royal

SCALE 1:1250 @ A4

DRAWING ORIGINATOR
DWR

DATE 08.04.26

DRAWING No.

25116-2

REVISION