


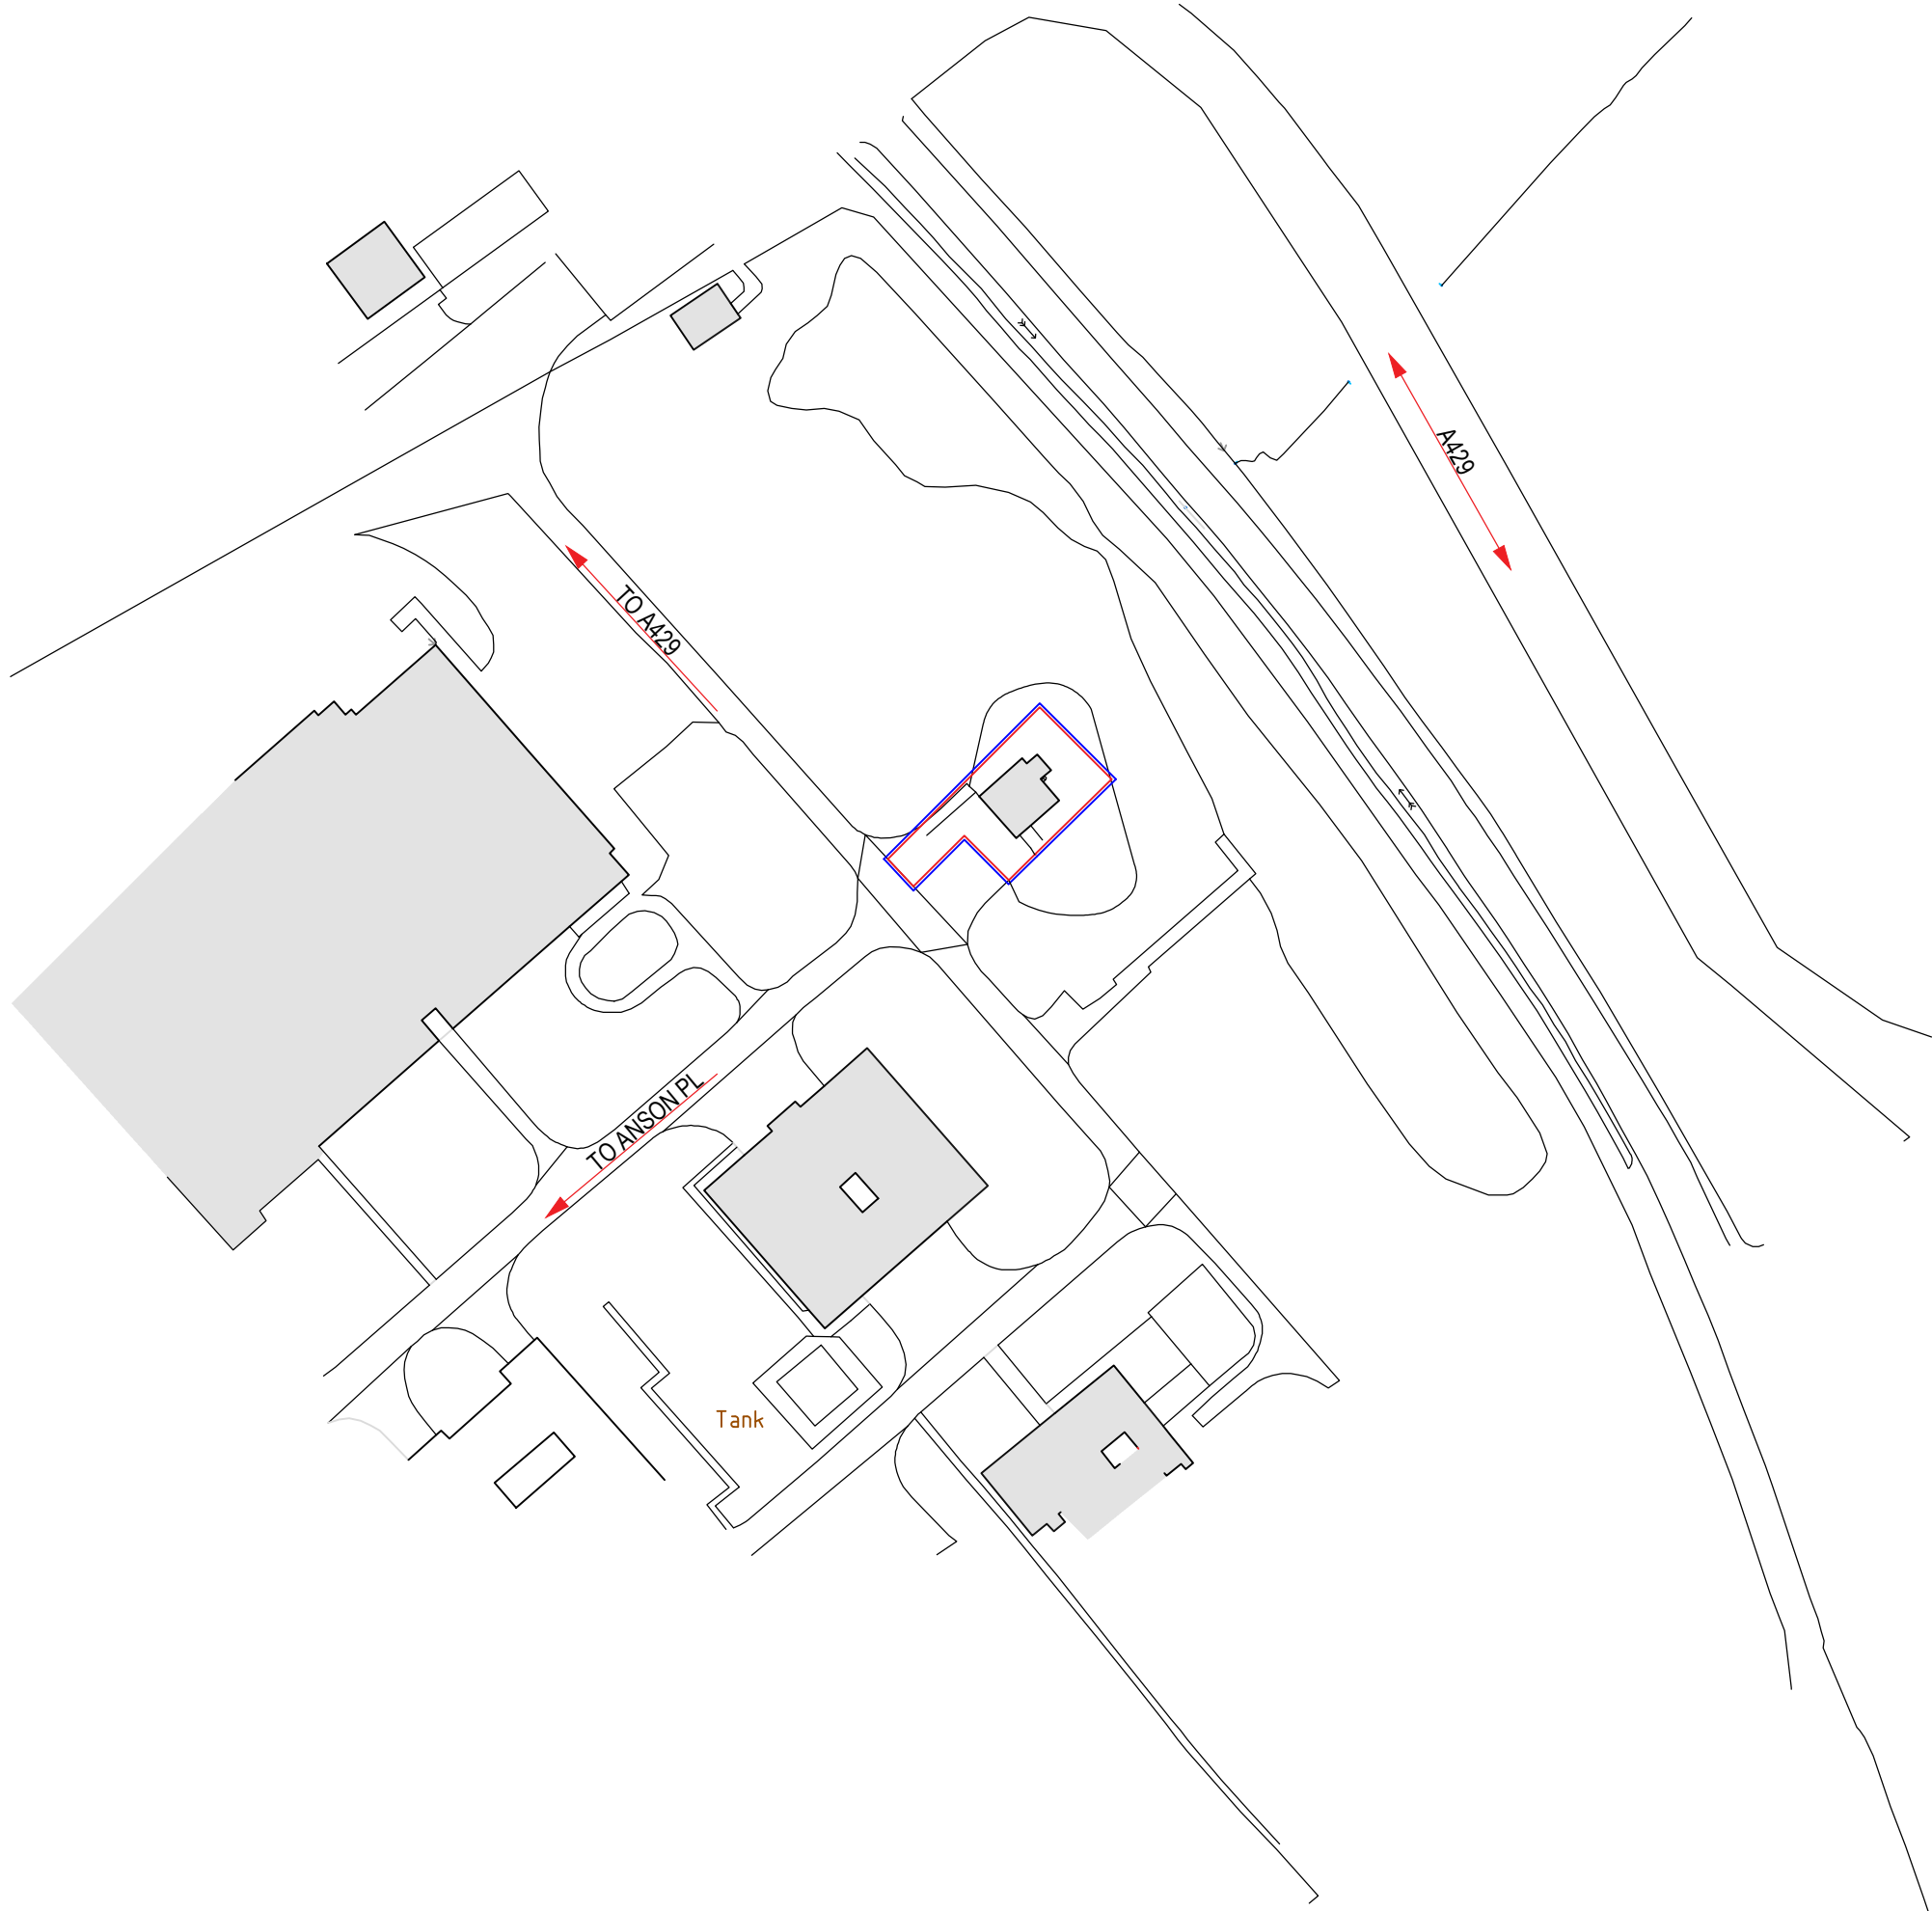

© CROWN COPYRIGHT AND DATABASE RIGHTS 2026 ORDNANCE SURVEY AC0000808122

① BLOCK PLAN
SCALE 1:500



© CROWN COPYRIGHT AND DATABASE RIGHTS 2026 ORDNANCE SURVEY AC0000808122


② LOCATION PLAN
SCALE 1:1250

GENERAL NOTES:
THIS DRAWING MUST NOT BE REPRODUCED IN PART OR WHOLE OR USED FOR THE EXECUTION OF WORKS WITHOUT THEIR PERMISSION.
ALL DIMENSIONS TO BE CHECKED ON SITE PRIOR TO COMMENCEMENT OF ANY CONSTRUCTION WORKS.
NO DEVIATION FROM THIS DRAWING WILL BE PERMITTED WITHOUT THE EXPRESS CONSENT OF PROJECT MANAGER
ALL WORKS ARE TO COMPLY WITH THE CURRENT EDITION OF THE BUILDING REGULATIONS AND BRITISH STANDARDS.
IT IS THE CONTRACTORS RESPONSIBILITY TO CHECK ALL DIMENSIONS AND QUANTITIES ON SITE PRIOR SUBMITTING HIS TENDER FOR THE WORKS.

CONSTRUCTION DESIGN AND MANAGEMENT (CDM) REGULATIONS 2015, RISK ASSESSMENT:

BUILDING REGULATIONS
TO BUILDING REGULATION AND BRITISH STANDARD, REQUIREMENTS IN ALL RESPECTS.
TO FIRE OFFICER REQUIREMENTS IN ALL RESPECTS.
THE BUILDING CONTRACTOR MUST INCLUDE FOR ALL WORKS REQUIRED BY THE M&E CONTRACTORS.
HEALTH & SAFETY
REFER TO DESIGNERS RISK ASSESSMENT AND PCI DOCUMENTATION.

STATUS:	ISSUE FOR APPROVAL
STAGE:	RIBA 3

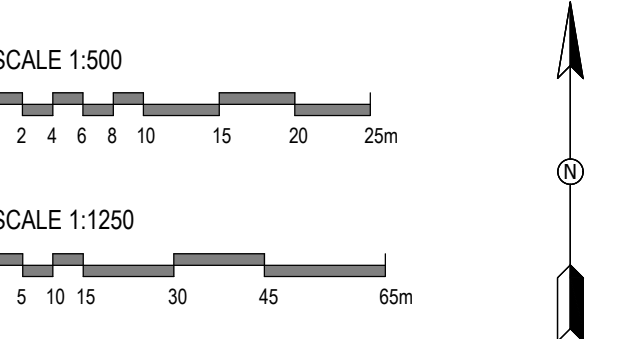

A01	ISSUE FOR APPROVAL	OM	08/04/26	JC	
REV	DESCRIPTION	BY	DATE	BY	

CLIENT:
VIVO

PROJECT:
BUCKLEY BARRACKS B78 BOILER
SYSTEM ADDITIONAL PLANNING

DRAWN BY:	OM	DATE:	07/04/26	CHECKED:	JC
SCALE(S):	1:500, 1:1250 @ A1				
DRAWING TITLE: LOCATION PLAN AND BLOCK PLAN					

PROJECT No:	ORIGINATOR:	SYSTEM	LEVEL	
301001	360DS	XX	00	
DRAWING TYPE:	DEPARTMENT:	DRAWING No:	SUITABILITY:	REVISION:
DR	M	0302	S4	A01

Three Sixty
Design Solutions

Head Office:
Three Sixty Design Solutions
Hills Barns, Alpdrom
Chichester
West Sussex
PO20 7ES

Head Office:
Johnson 1871 Ltd.
1/A Three Sixty Design Solutions
King Edward Court
King Edward Road
Krausford
Woking, UK

Tel: 0800 020622
Email: info@threesixty05.com
Website: www.threesixty05.com

ISO 9001
ISO 14001
ISO 27001
ISO 45001

DEFINE. DESIGN. DELIVER.