


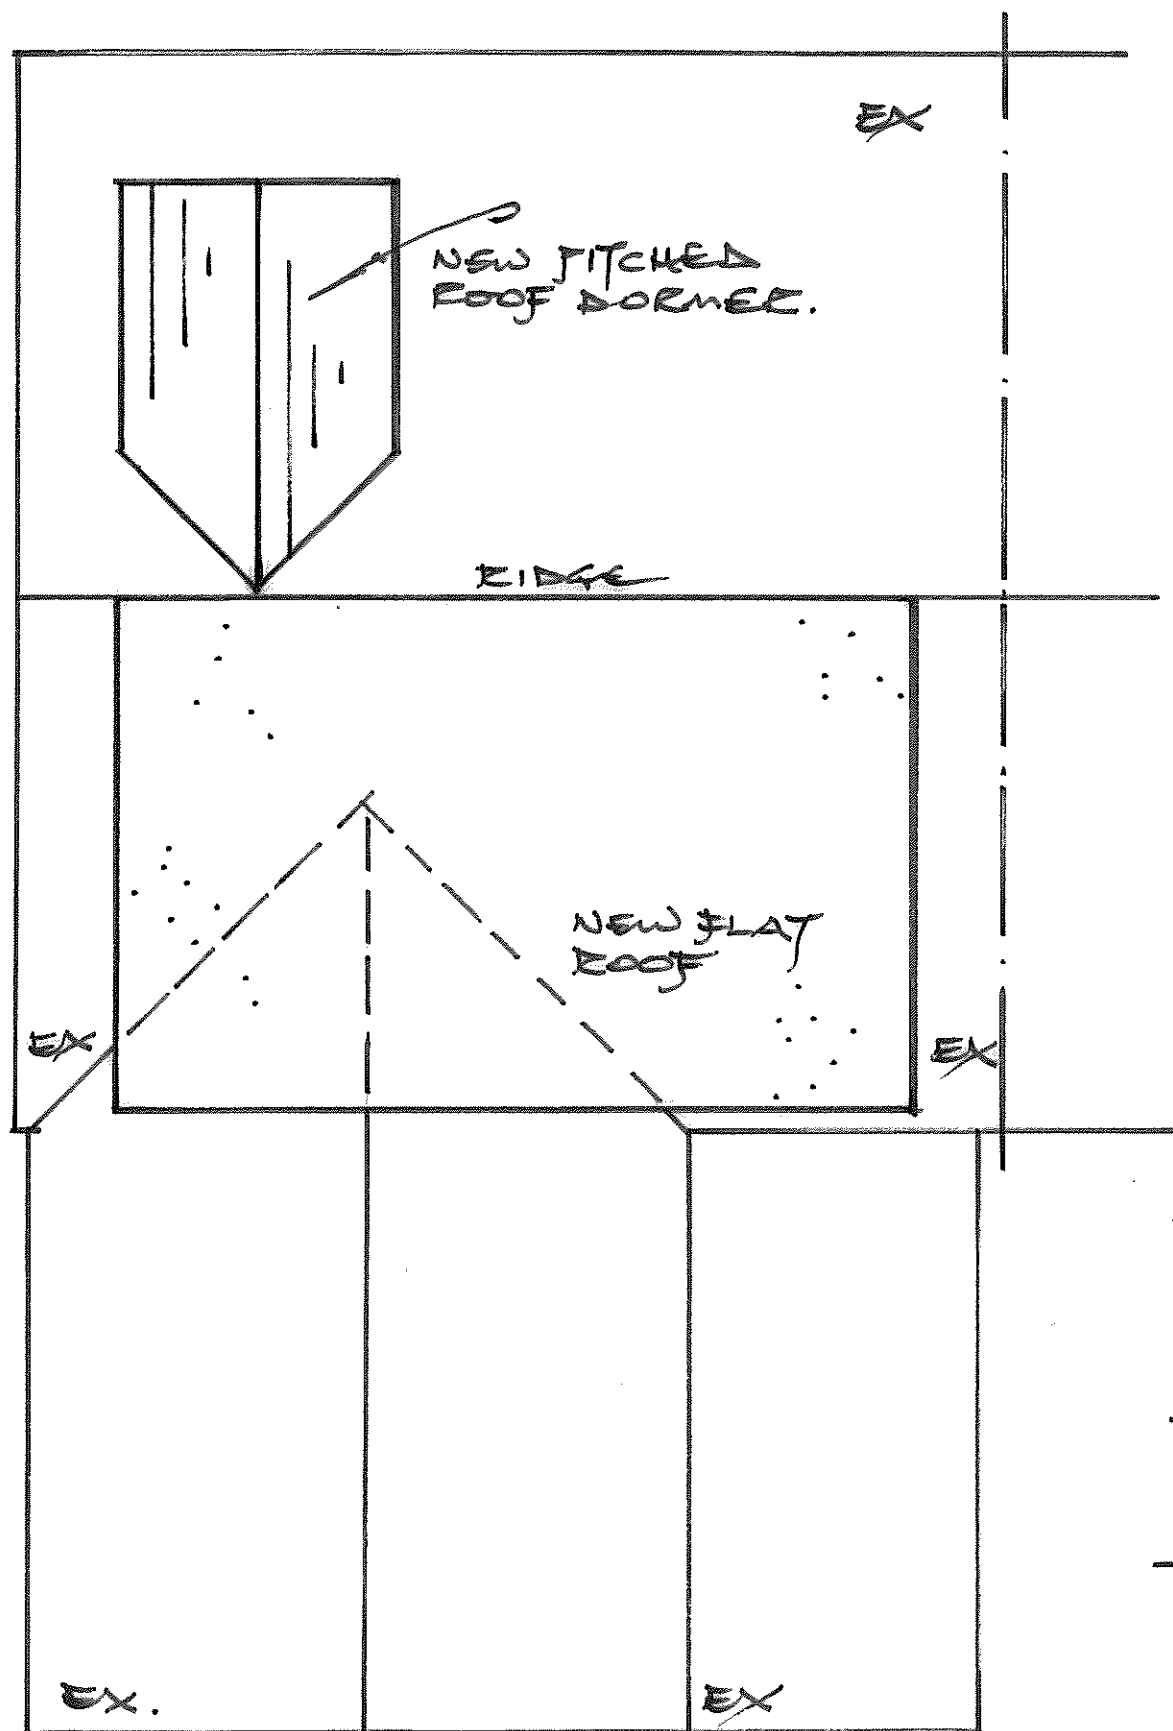


ROOF PLAN 1:50


3 BRIGMERSTON COTTAGES

DURRINGTON SP4 8HV


1:50 & 1:100 MARCH '26 2026/003

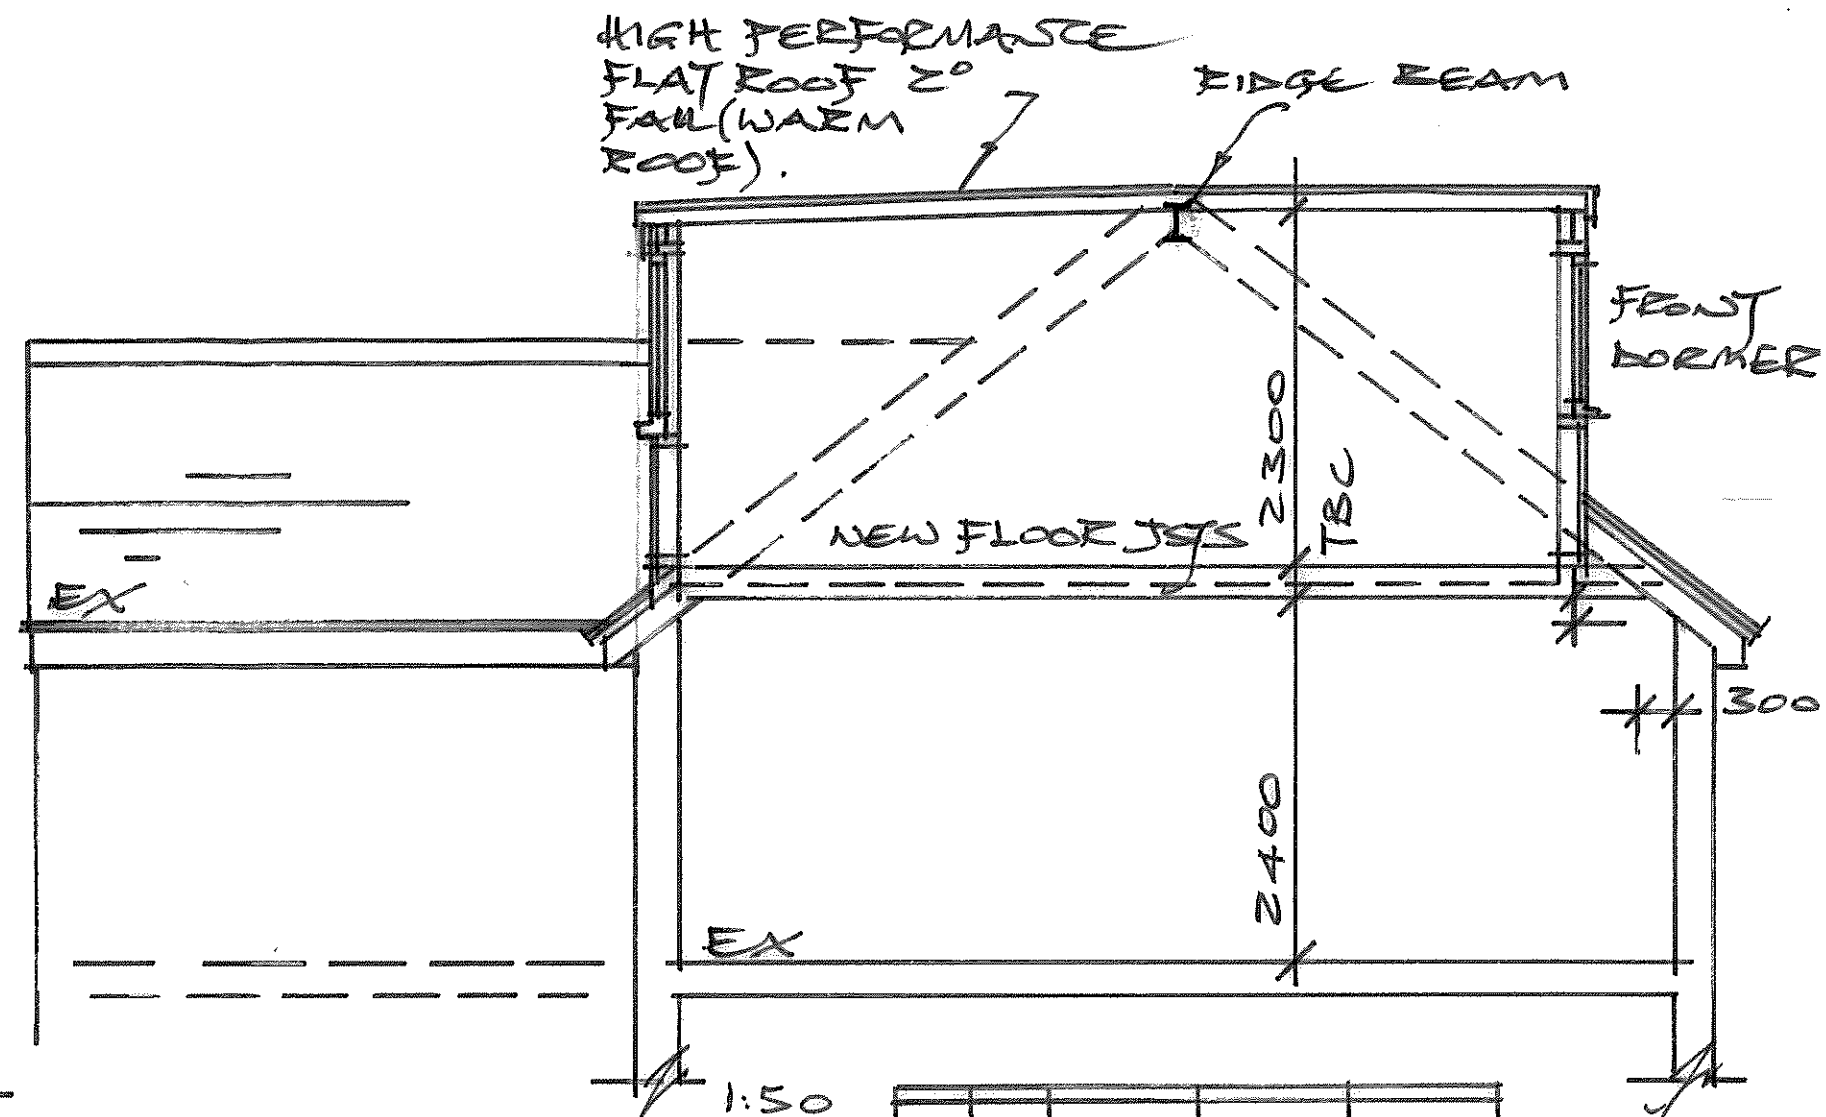

SECTION

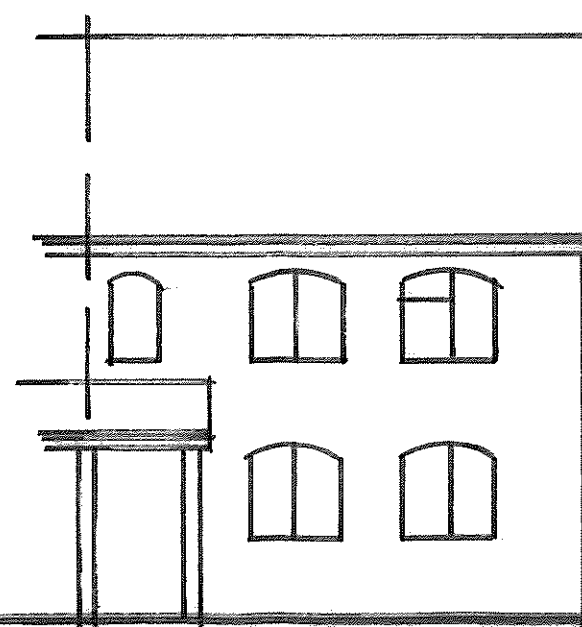

EX FRONT 1:100

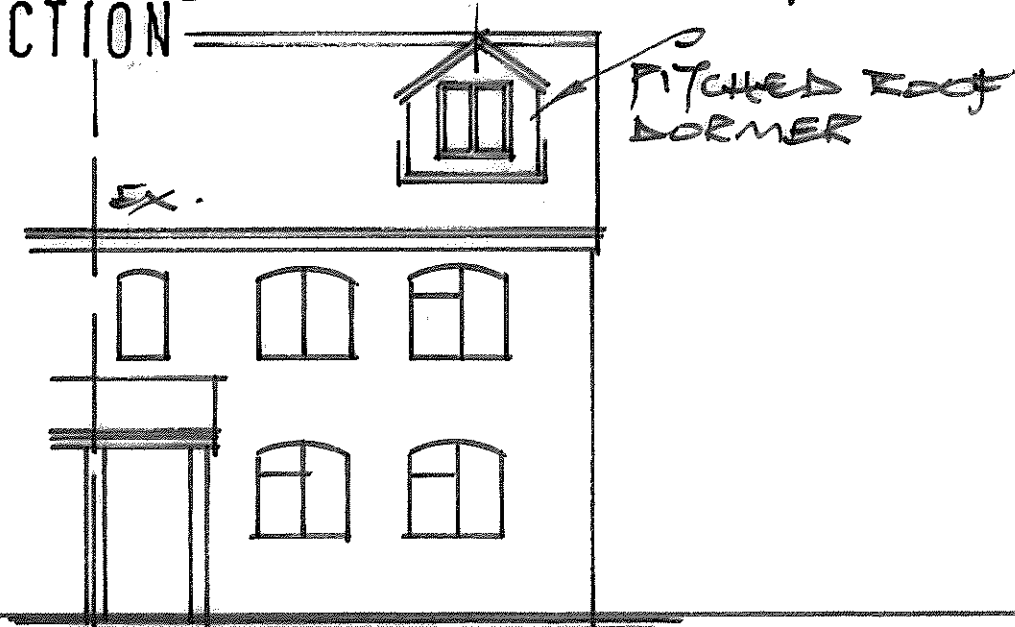

PROPOSED FRONT