



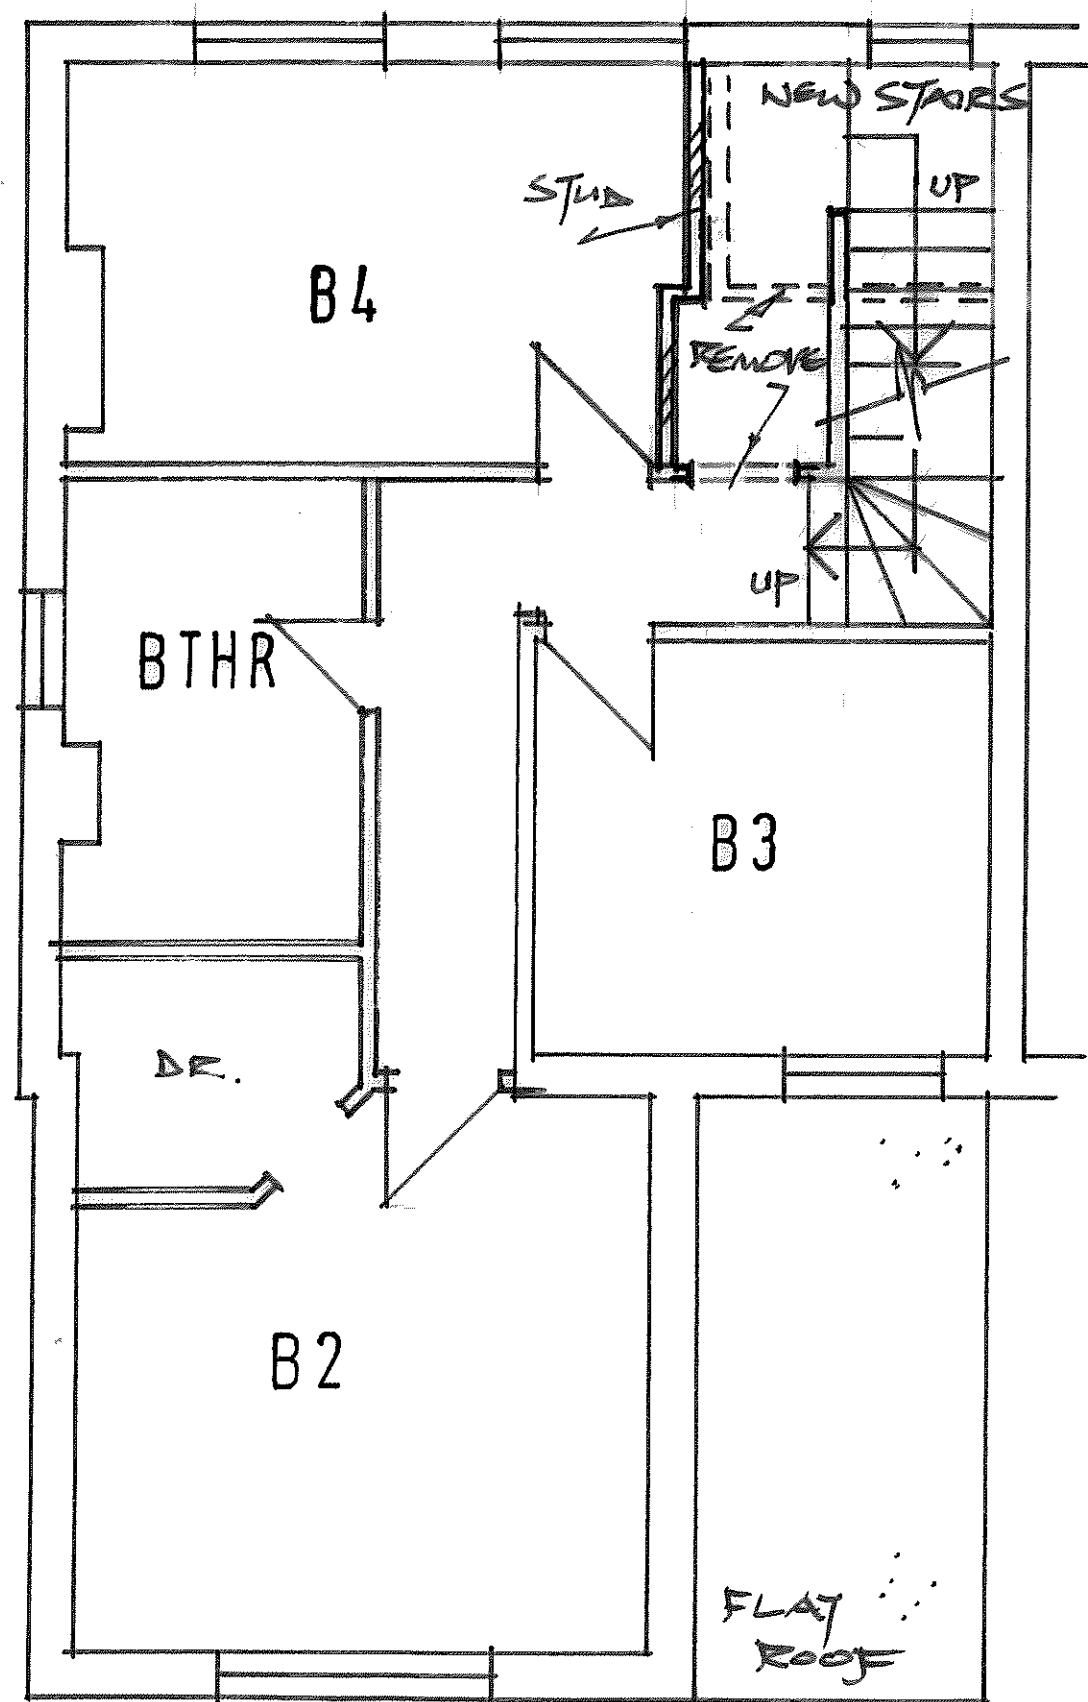

PROPOSED FIRST FLOOR

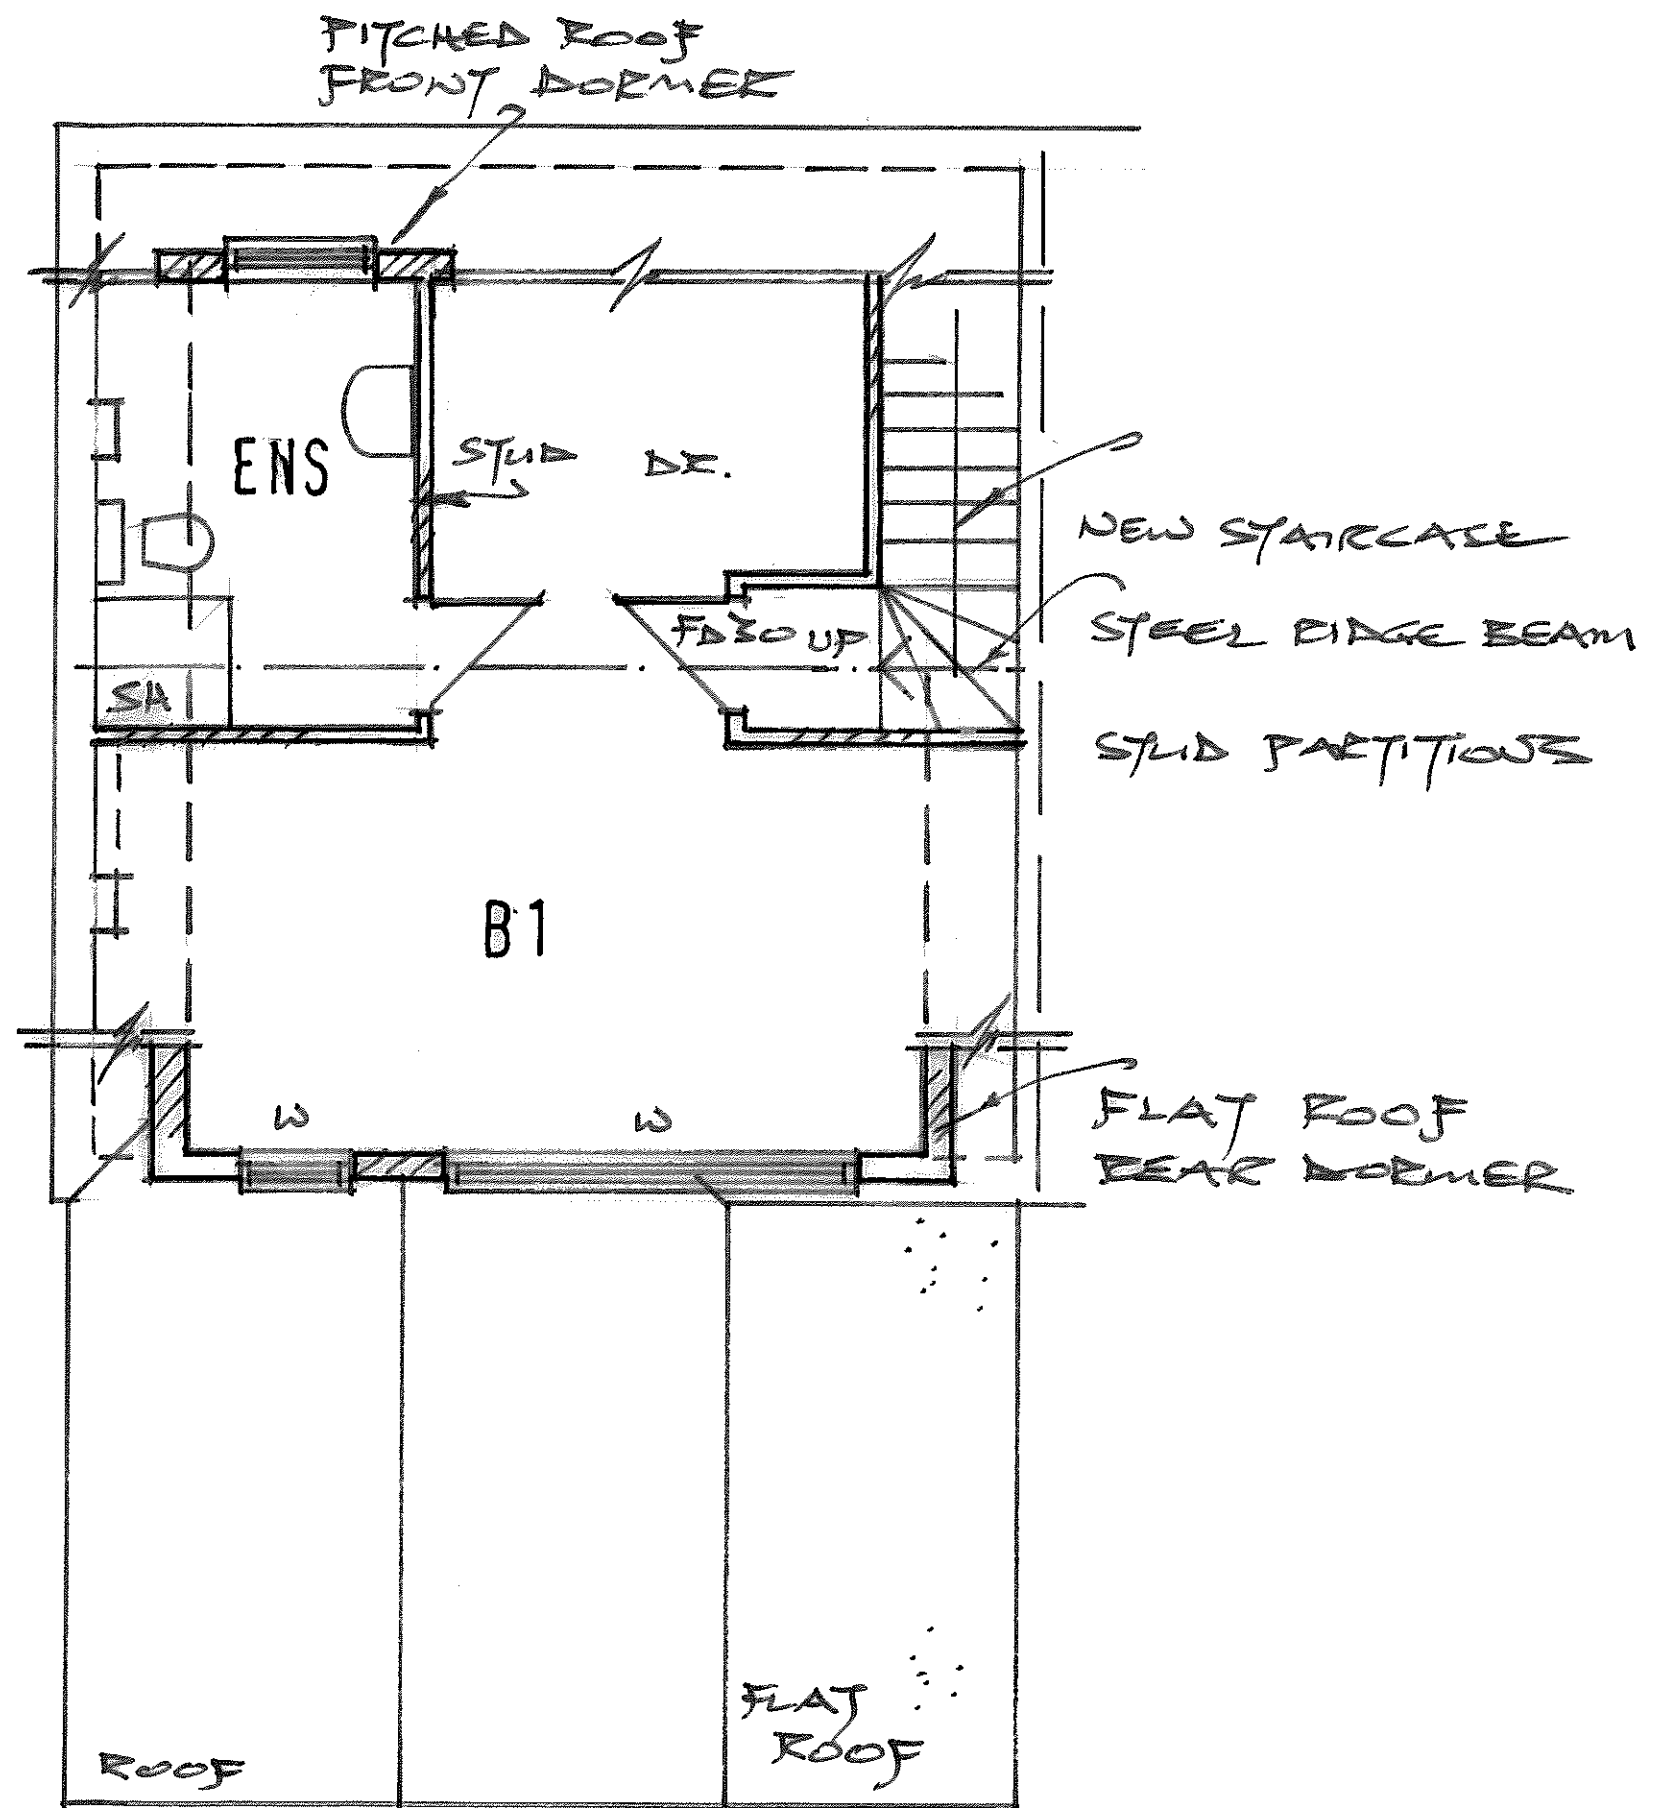

LOFT CONVERSION

3 BRIGMERSTON COTTAGES
DURRINGTON SP4 8HY

1:50 MARCH '26 2026/002

