



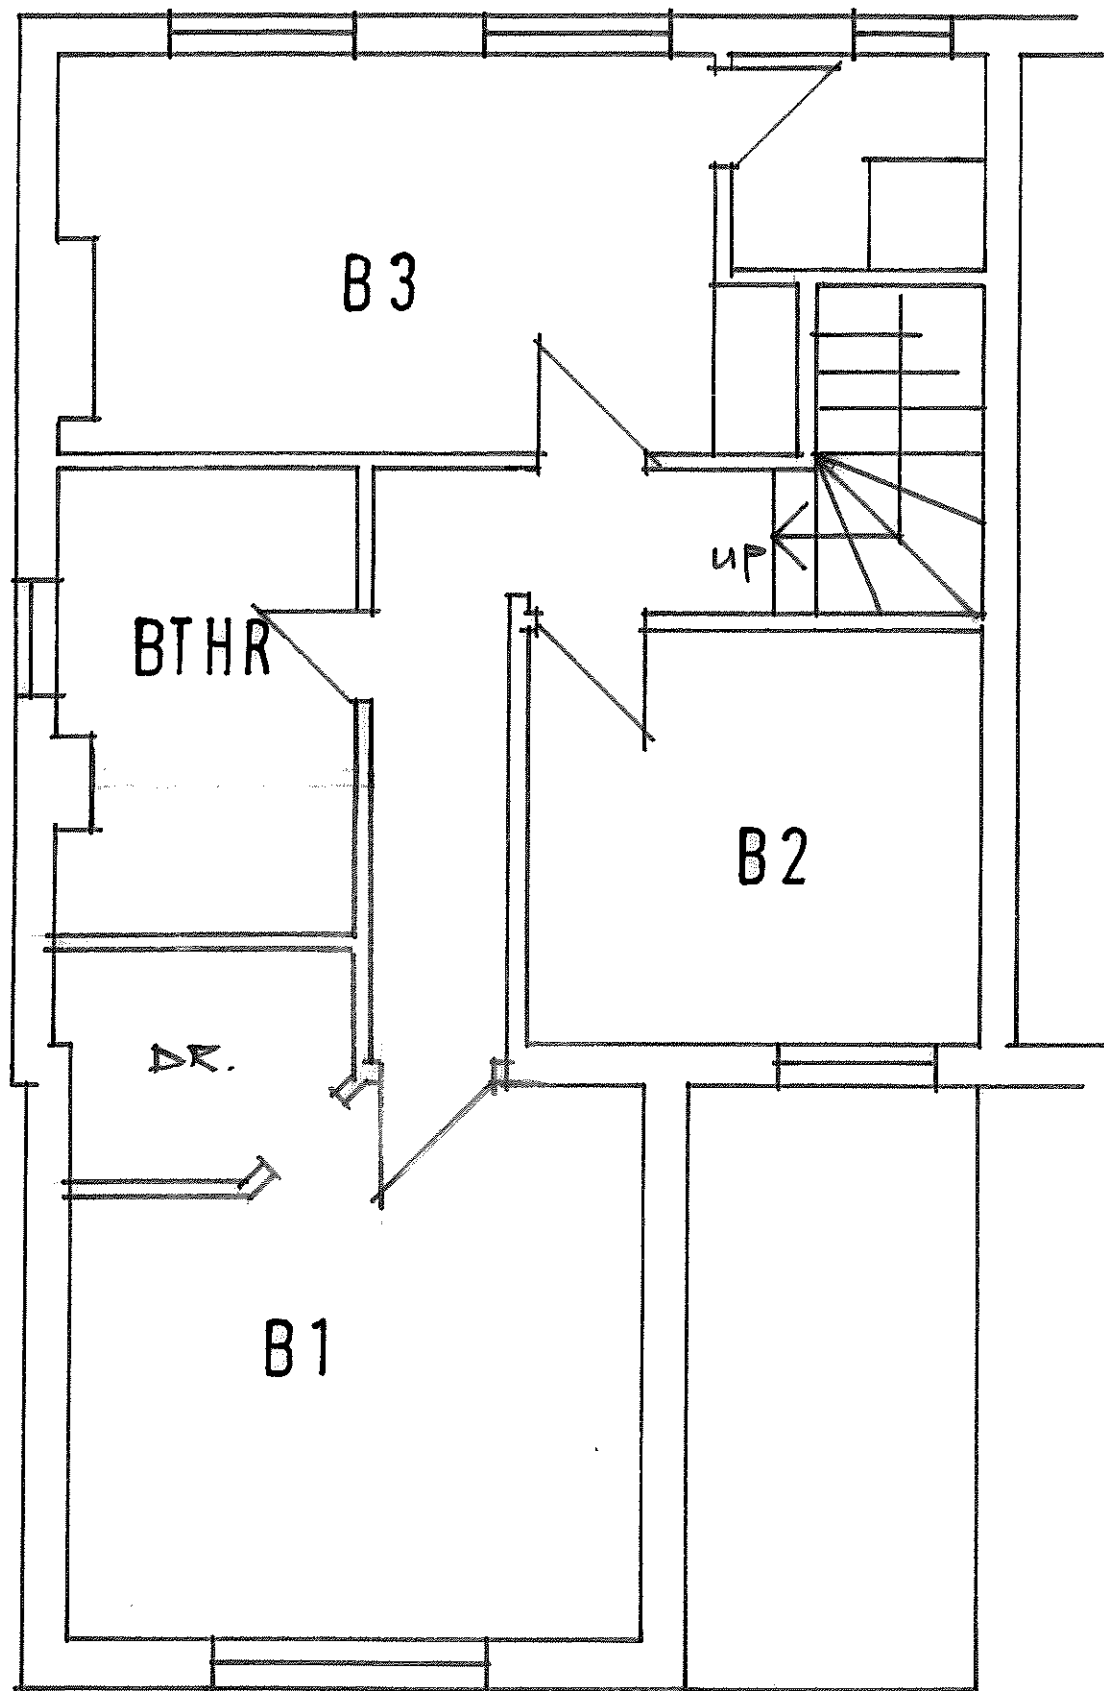

EXISTING FIRST FLOOR

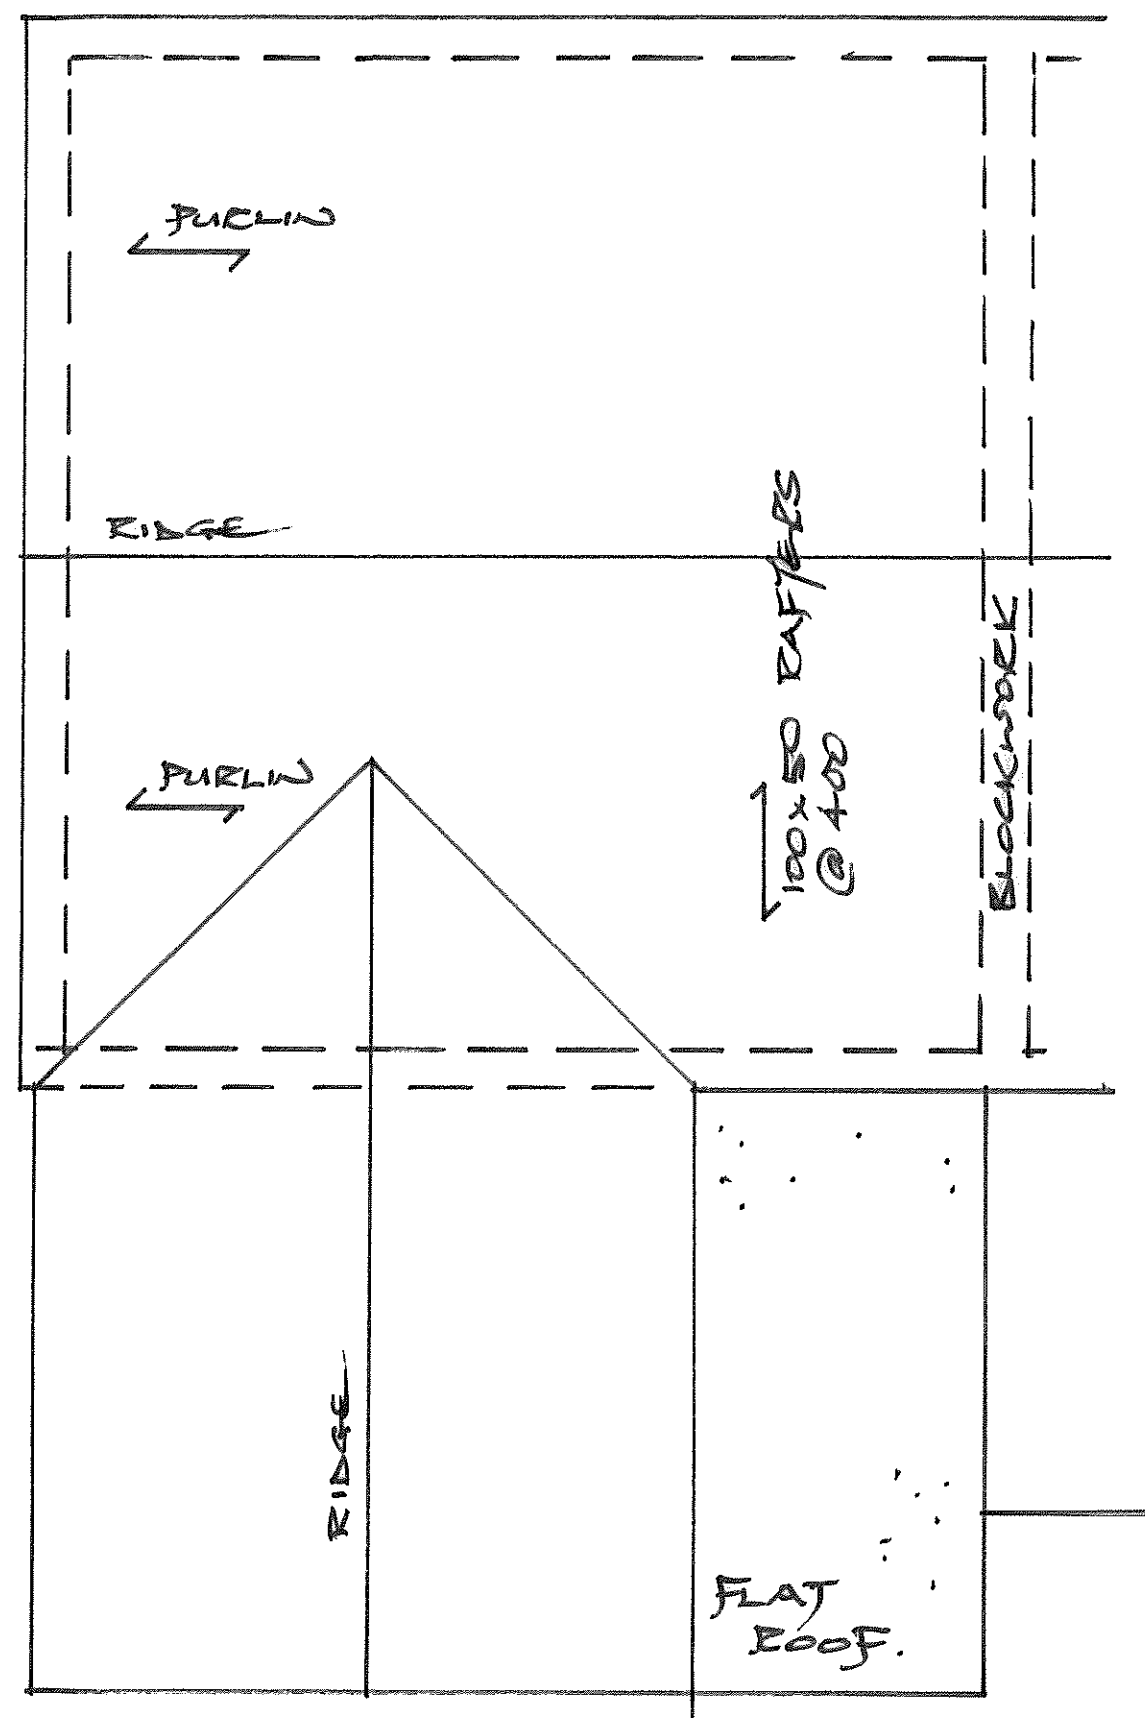

ROOF PLAN

3 BRIGMERSTON COTTAGES
DURRINGTON SP4 8HY

1:50 MARCH '26 2026/001
0 1 2 3 4 5m @ A3