

VISUAL SCALE 1:1250 @ A1



VISUAL SCALE 1:500 @ A1

This drawing has been produced for the Client, Project and Site as stated and is not intended for use by any other person or for any other purpose than that stated and dated and is the copyright © of ACD Projects Ltd 2021.

Do not scale drawings. ACD Projects is not responsible for any discrepancies arising from unchecked dimensions.


All dimensions and datums given are subject to verification by the main contractor, via site survey, prior to commencing of works. Please report any errors/omissions to the designer. This drawing is to be read in conjunction with all other project designer / Engineers drawings and other relevant information. **If in doubt, ASK!**



Boundary Line




Additional Land Owned

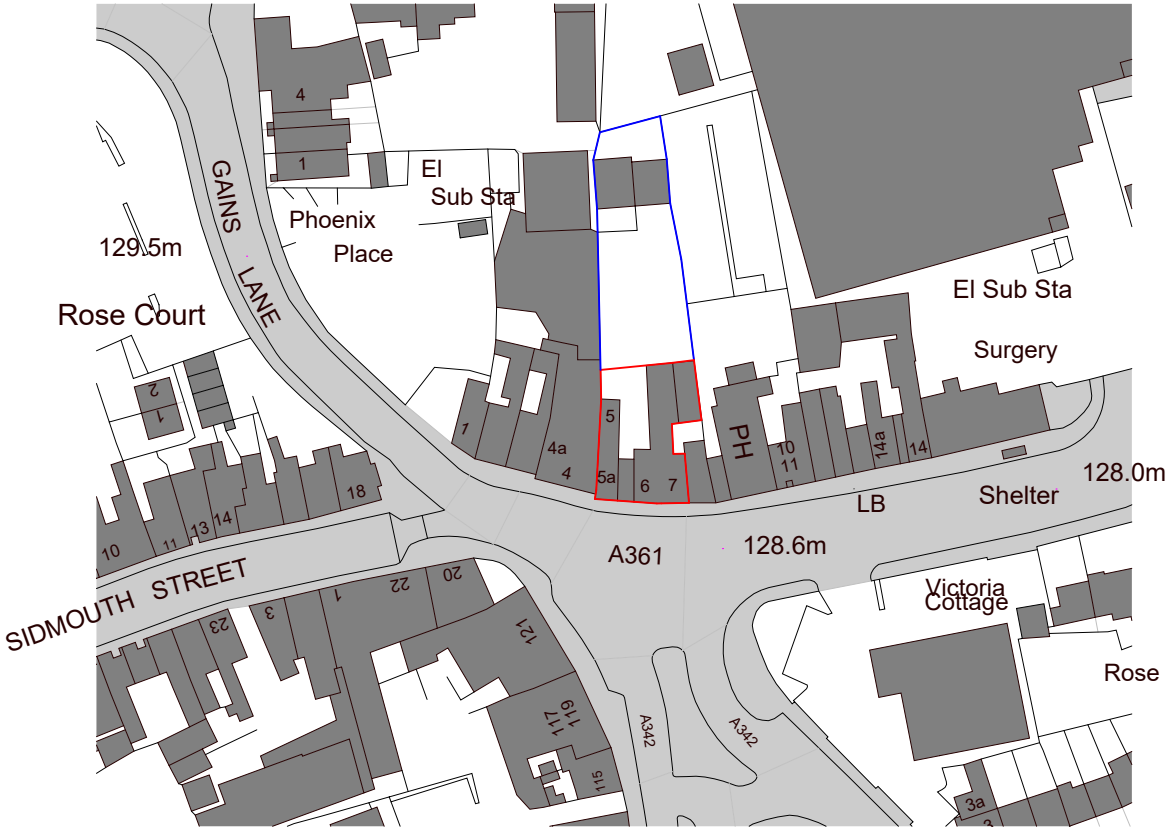

Ordnance Survey, (c) Crown Copyright 2026. All rights reserved. Licence number 100022432

0.0 - Site Location Plan
1 : 1250

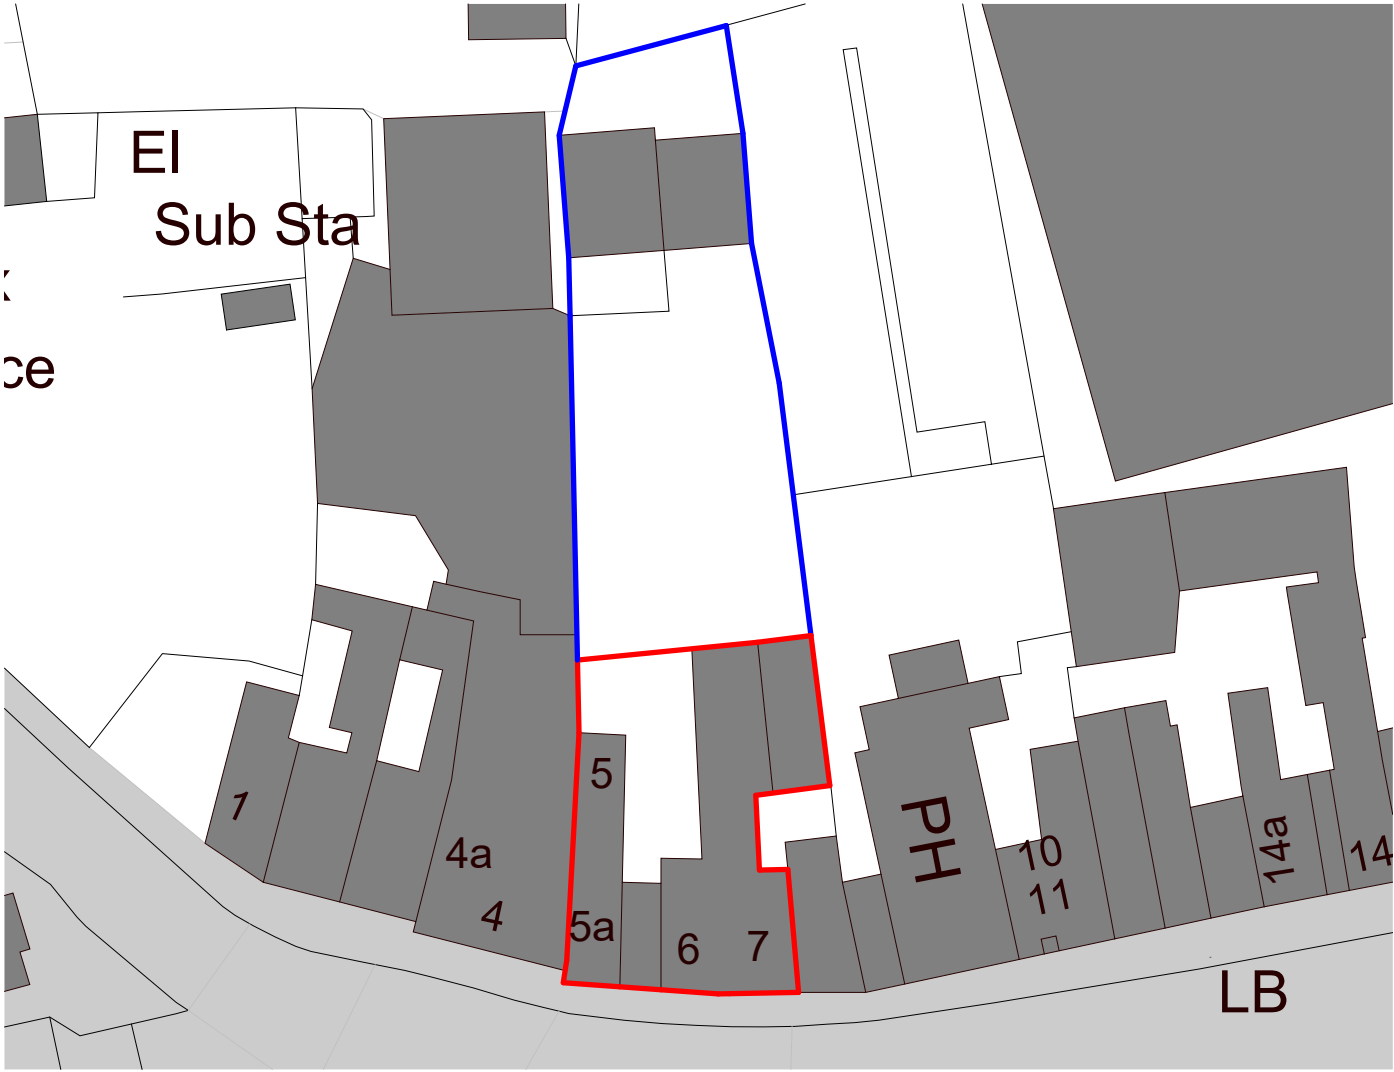

0.0 - Site Block Plan
1 : 500



11 King Court
Willie Snaith Road
Newmarket, Suffolk
CB8 7SG. England

T. +44(0)1638 560343
W. www.acdprojects.com
E. enquiries@acdprojects.com

A3

Original Sheet Size

STATUS

Feasibility



PROJECT

**Proposed conversion of flat to veterinary office
space, and reconfiguration of existing veterinary
practice**

Estcourt Vets, 5 Estcourt St, Devizes, SN10 1LQ

CLIENT

Estcourt Vets

DRAWING TITLE

Site Location & Block Plan

SCALE

As indicated

DATE

23/03/2026

DRAWN

JE

CHK

-

DRAWING NUMBER

1532- 0200

REVISION

P01

rev

date

name

chk

note

P01

18/03

/2026

JE

-

Initial Planning Proposals

© COPYRIGHT