

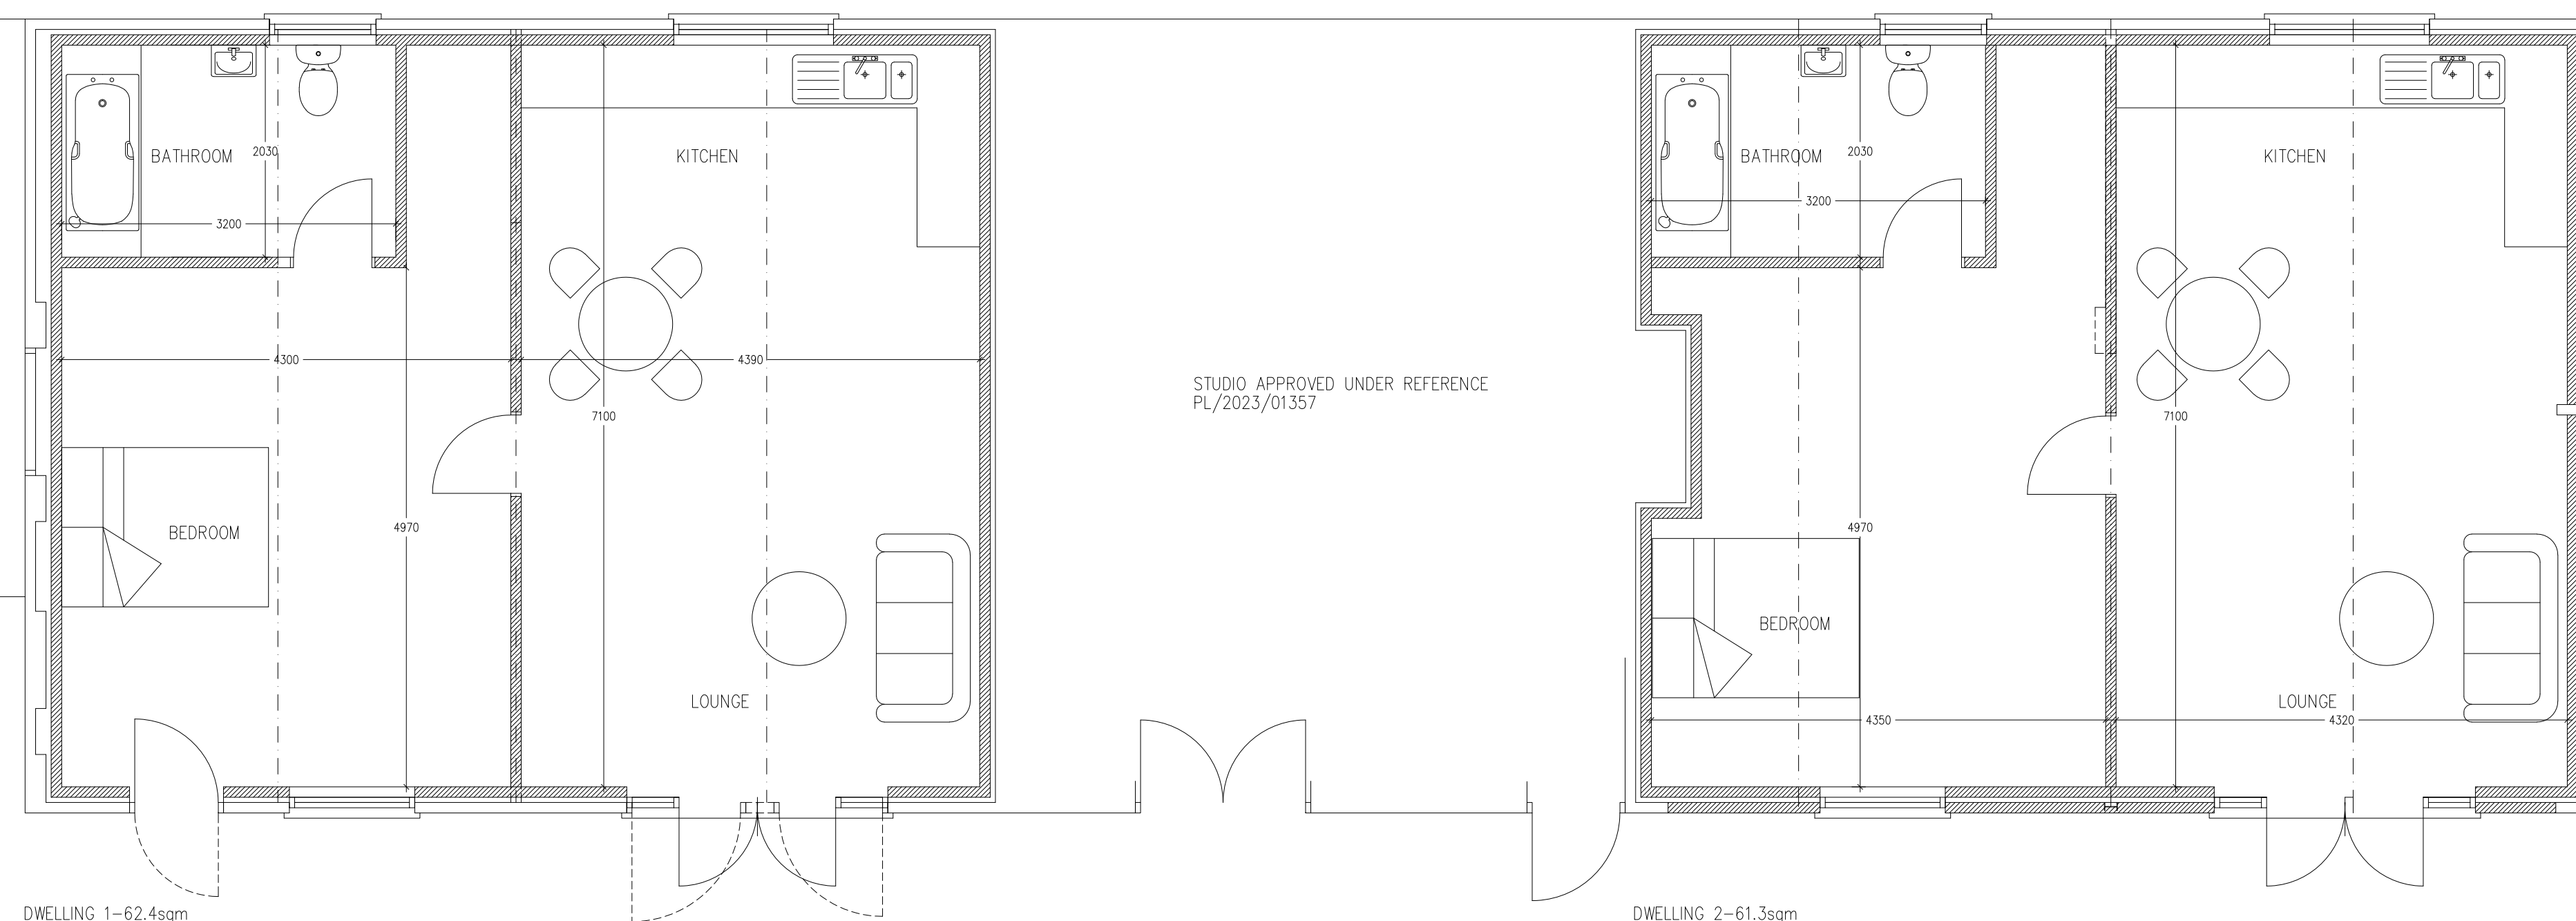


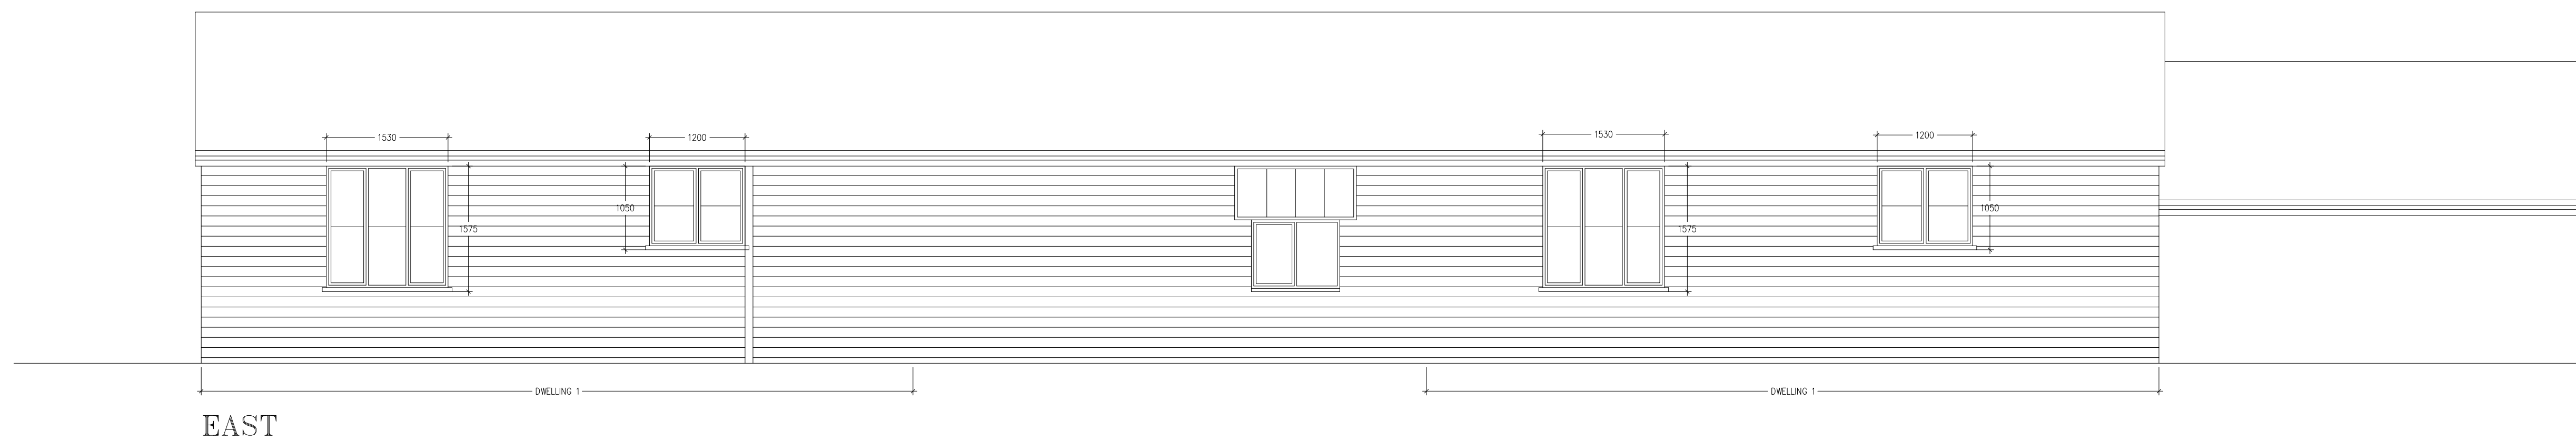

GROUND FLOOR PLAN 1:50

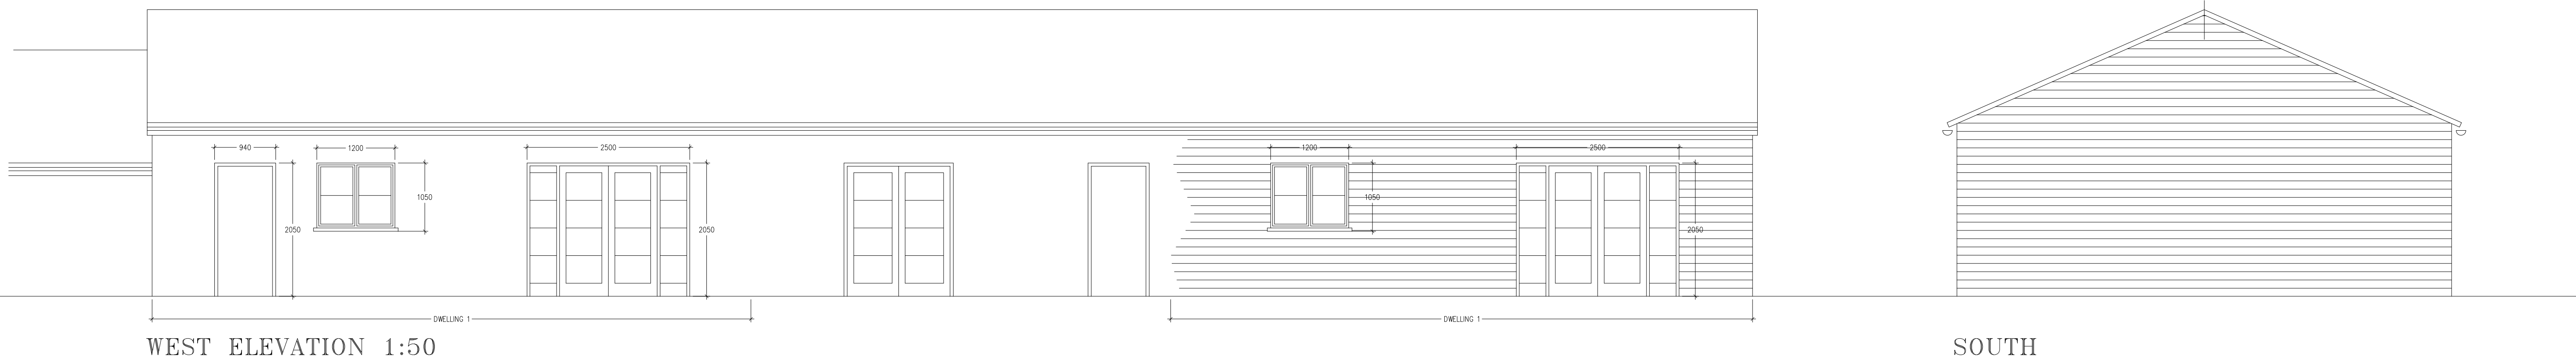

PROPOSED CLASS Q CONVERSION
MANOR FARM, WINTERBORNE STOKE
SALISBURY, WILTS SP3 4TB
FOR MR AND MRS M TURNER