




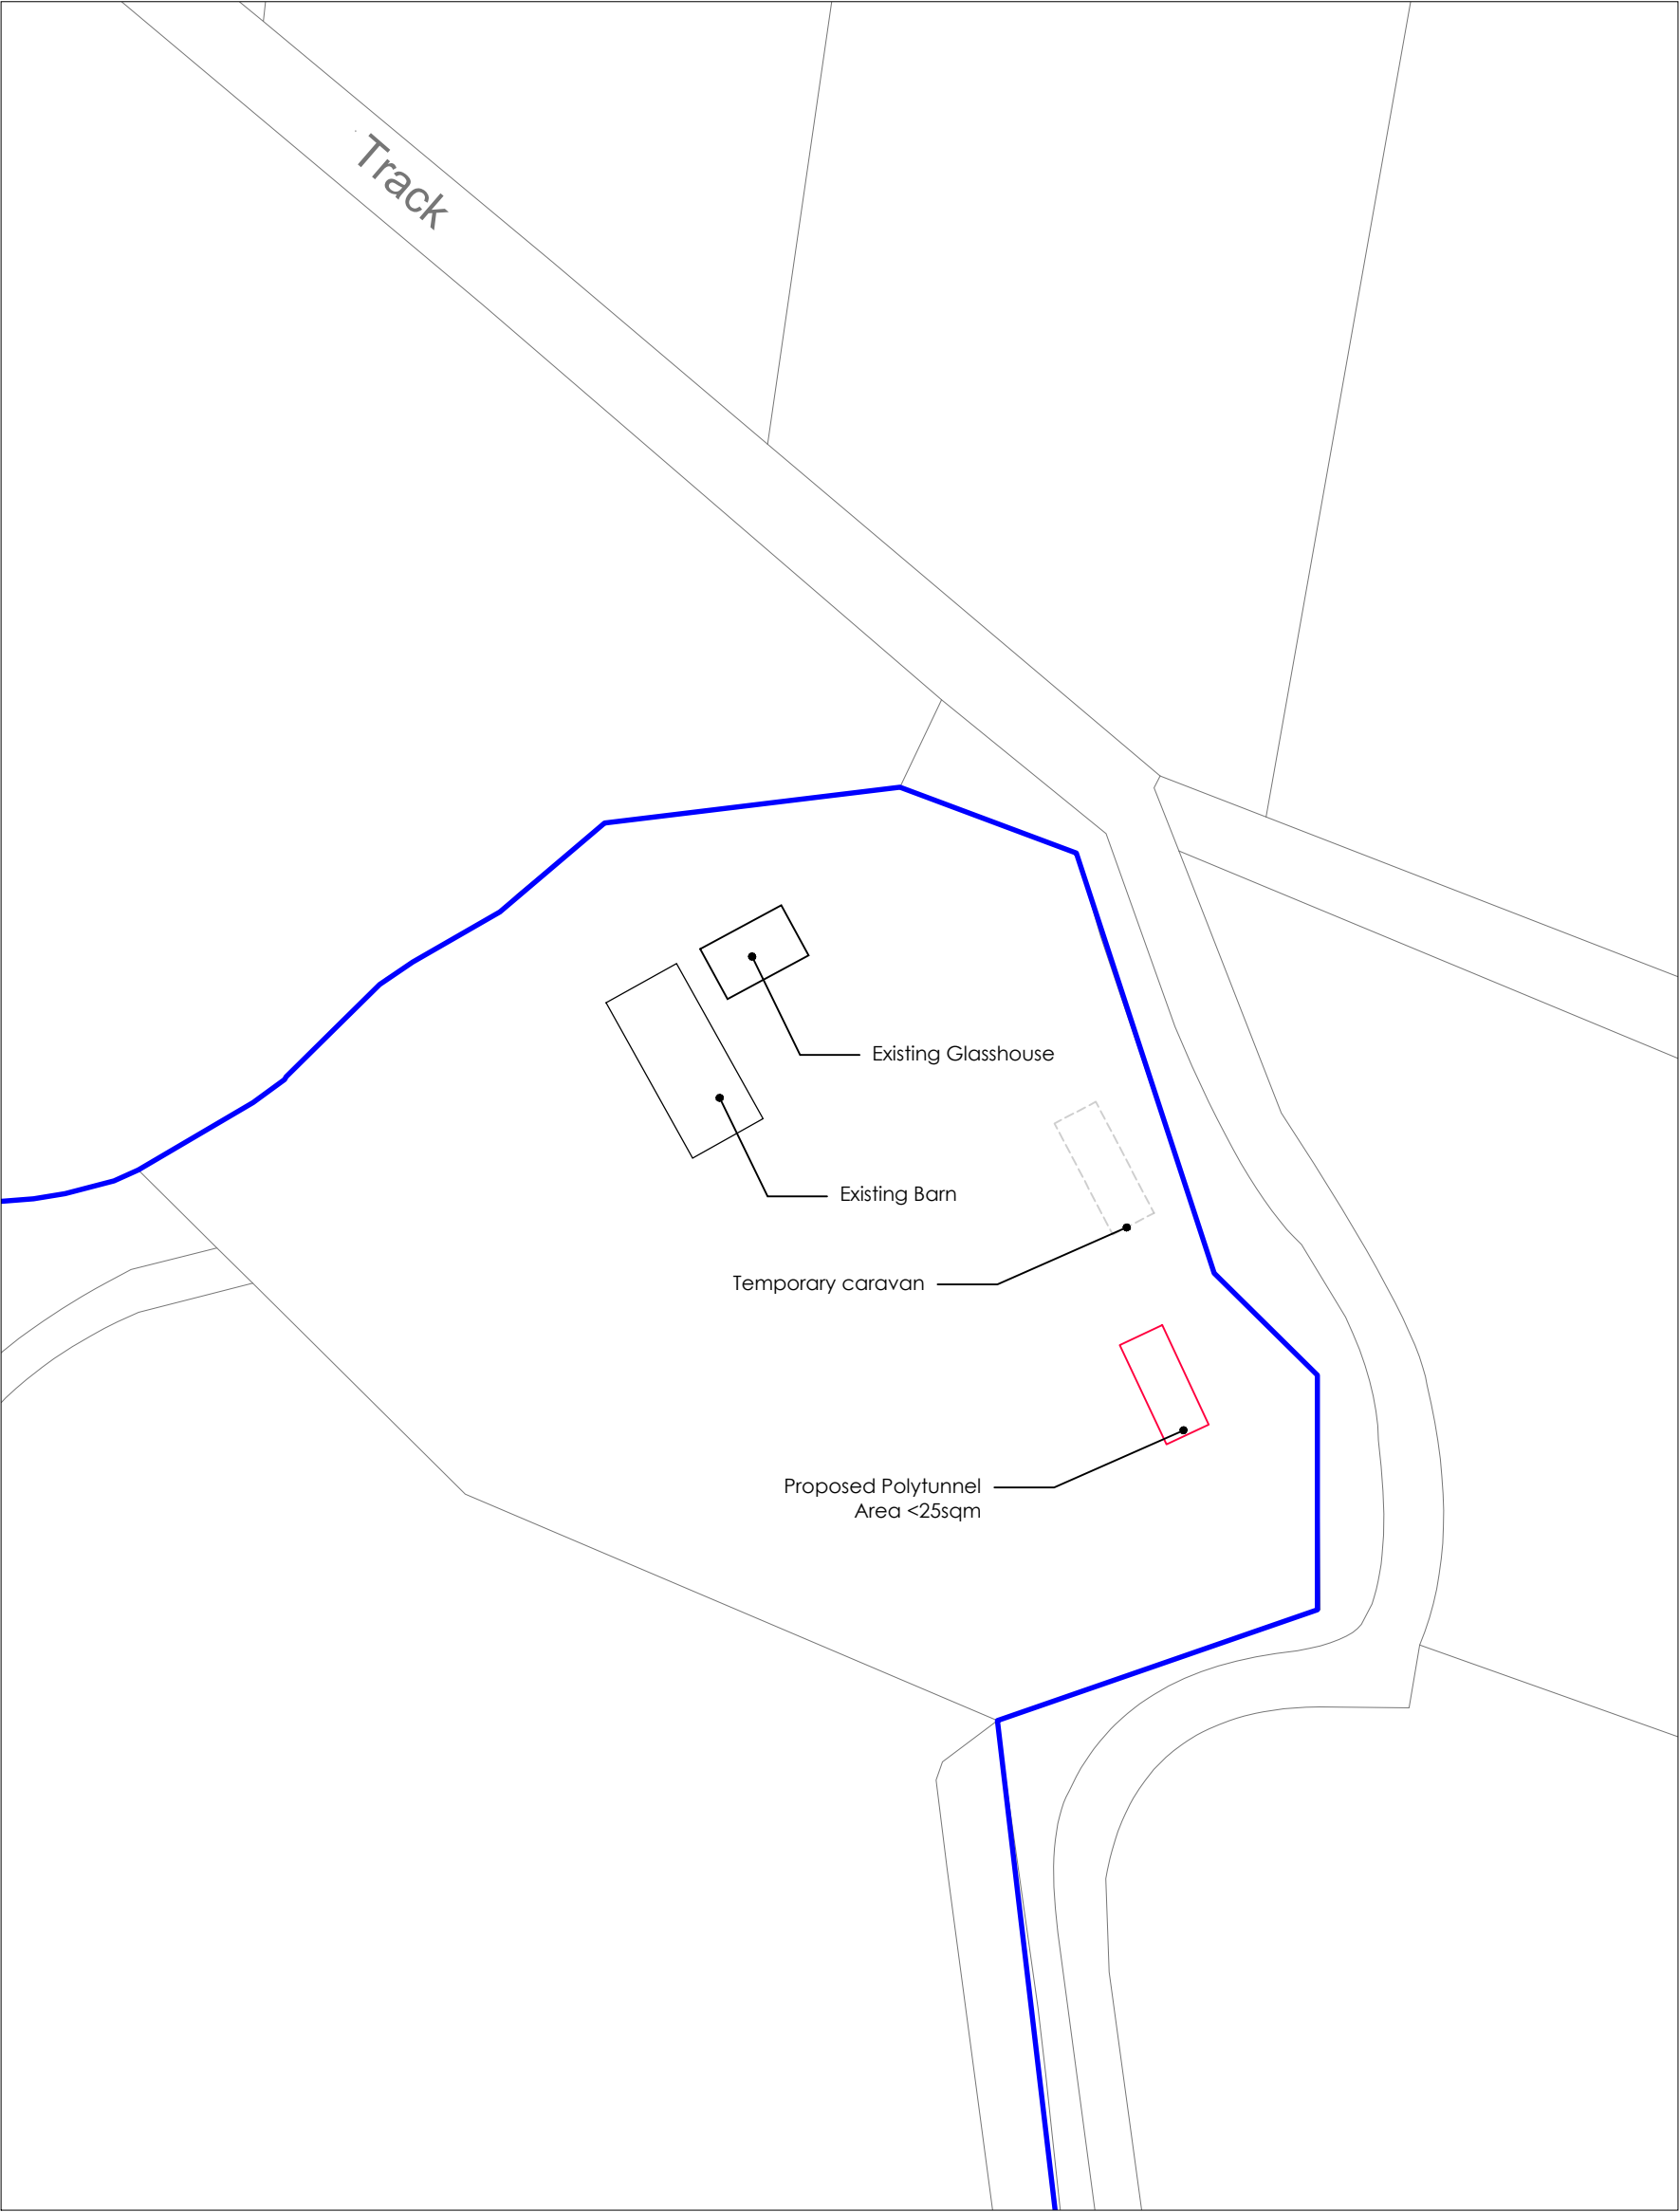


BLOCK MAP 1:500
All dimensions to be checked on site

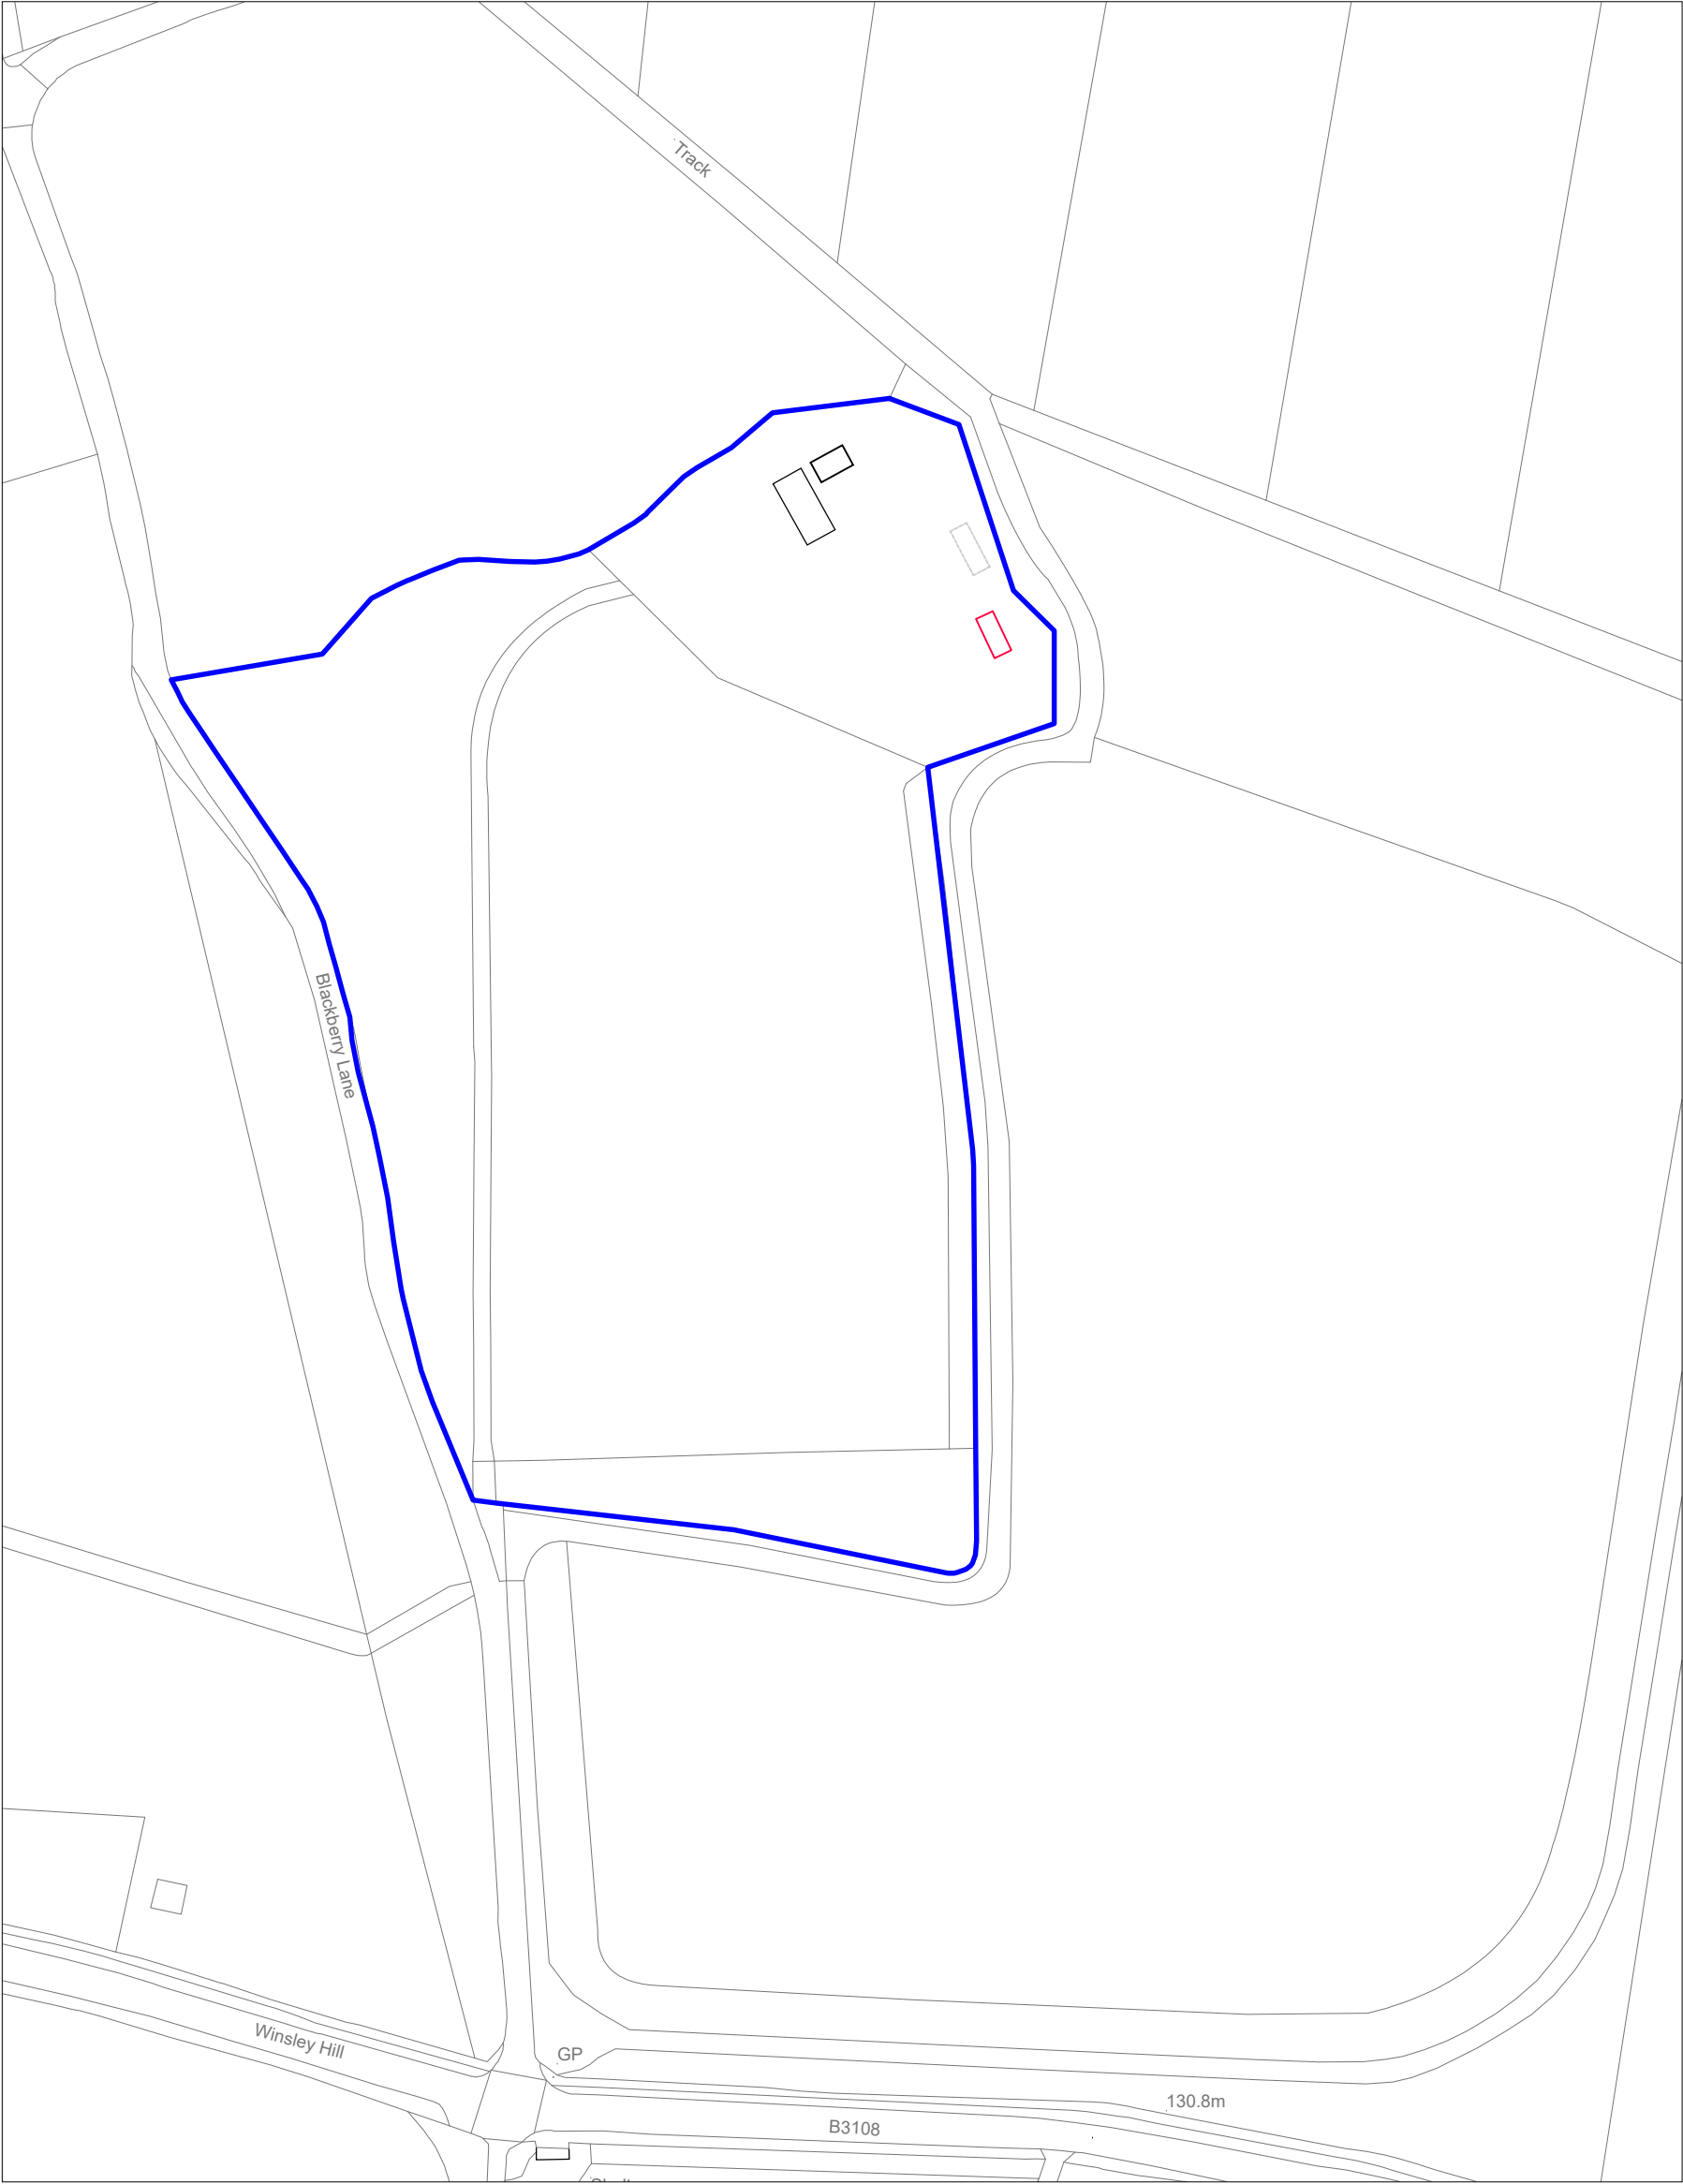

LOCATION MAP 1:1250
All dimensions to be checked on site

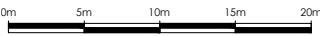

Ownership boundary
Application proposal

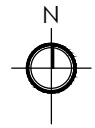

Party Wall Etc Act 1996
The works indicated on these drawings may be within the provisions of the Act. It is the building owner's responsibility to serve the requisite notice(s) to adjoining owners and otherwise comply with the Act.

Responsibility is not accepted for errors made by others scaling from this drawing. All discrepancies should be reported to Western Building Consultants

Copyright: 2025 Western Building Consultants. This document and the design are the copyright of Western Building Consultants. This drawing is not to be used or copied without written authorised consent



Western House
2 Rush Hill, Bath
BA2 2QH
01225 789 307
enquiries@westernbuildingconsultants.co.uk

PROJECT:
Land South of Conkwell
Grange,
Conkwell
BA2 7FD

Date : December 2025
Scale: As Shown @ A2 Job No : 1241097
Drawn By: MB Checked By: -

DRAWING:

Location Map
Block Map

DRAWING NO:

(3)001_LOC PL B